



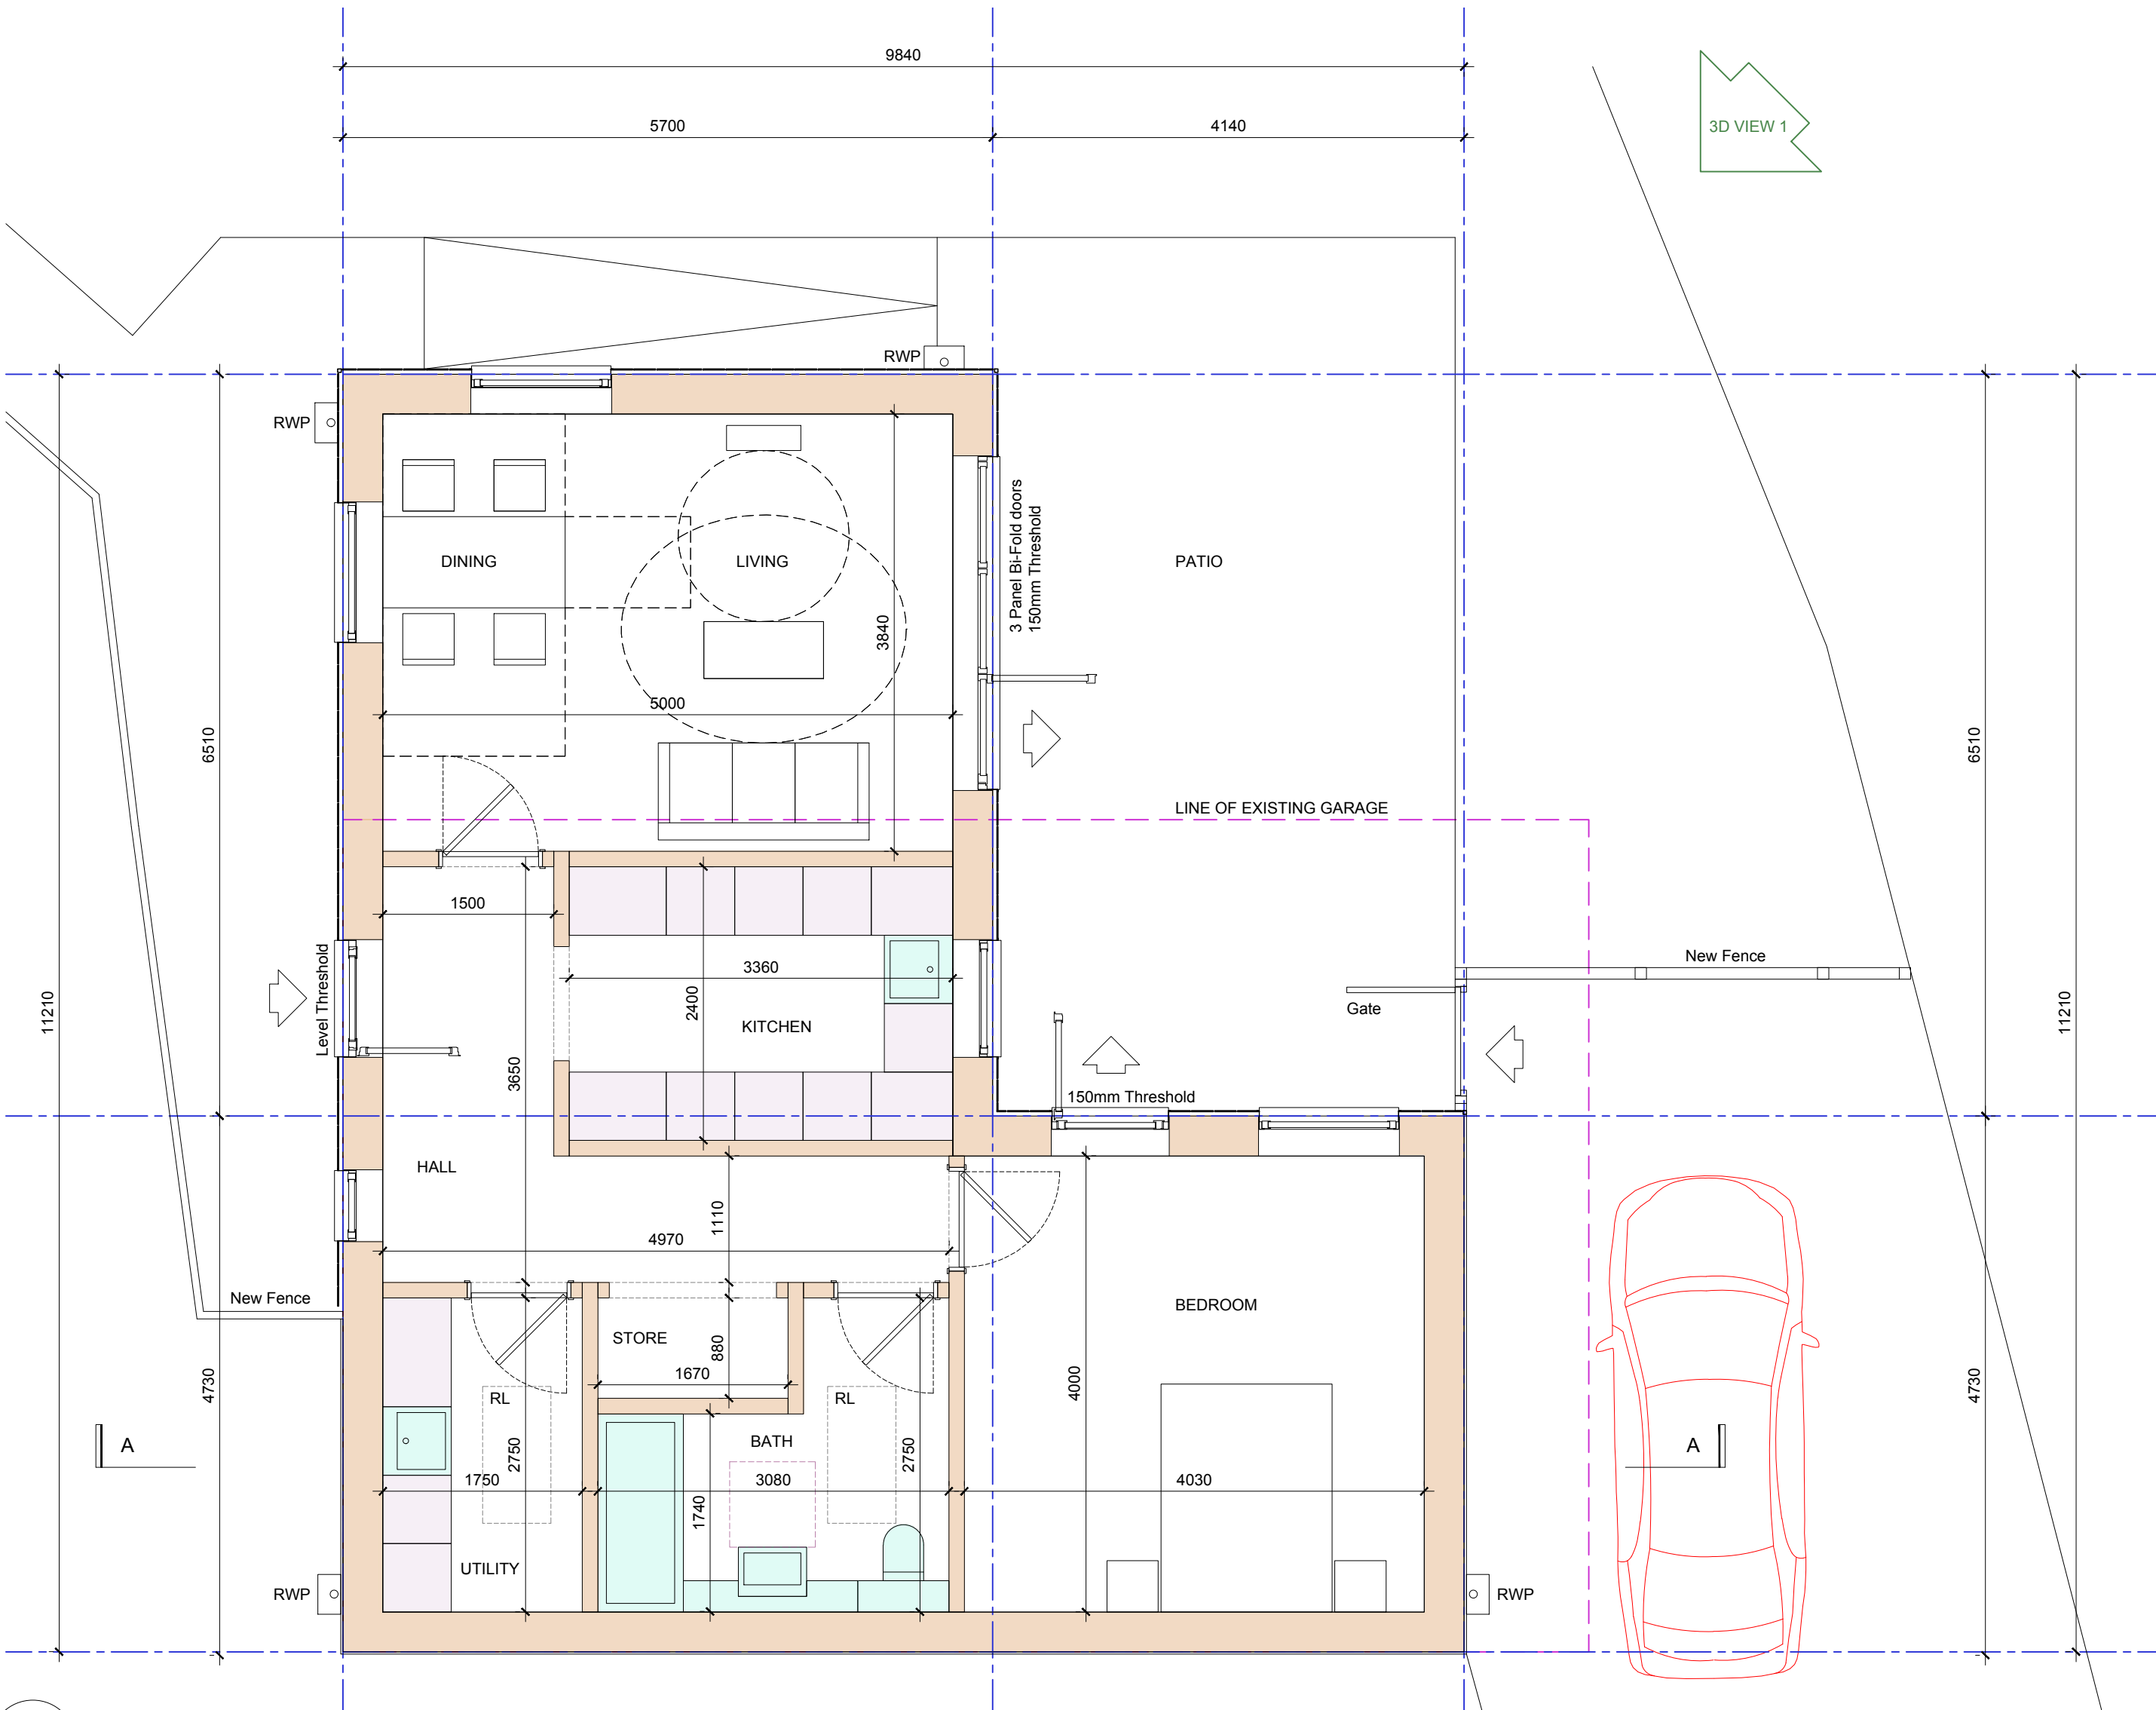






1 PLAN
GROUND FLOOR PLAN PROPOSED

SCALE 1:50@A1

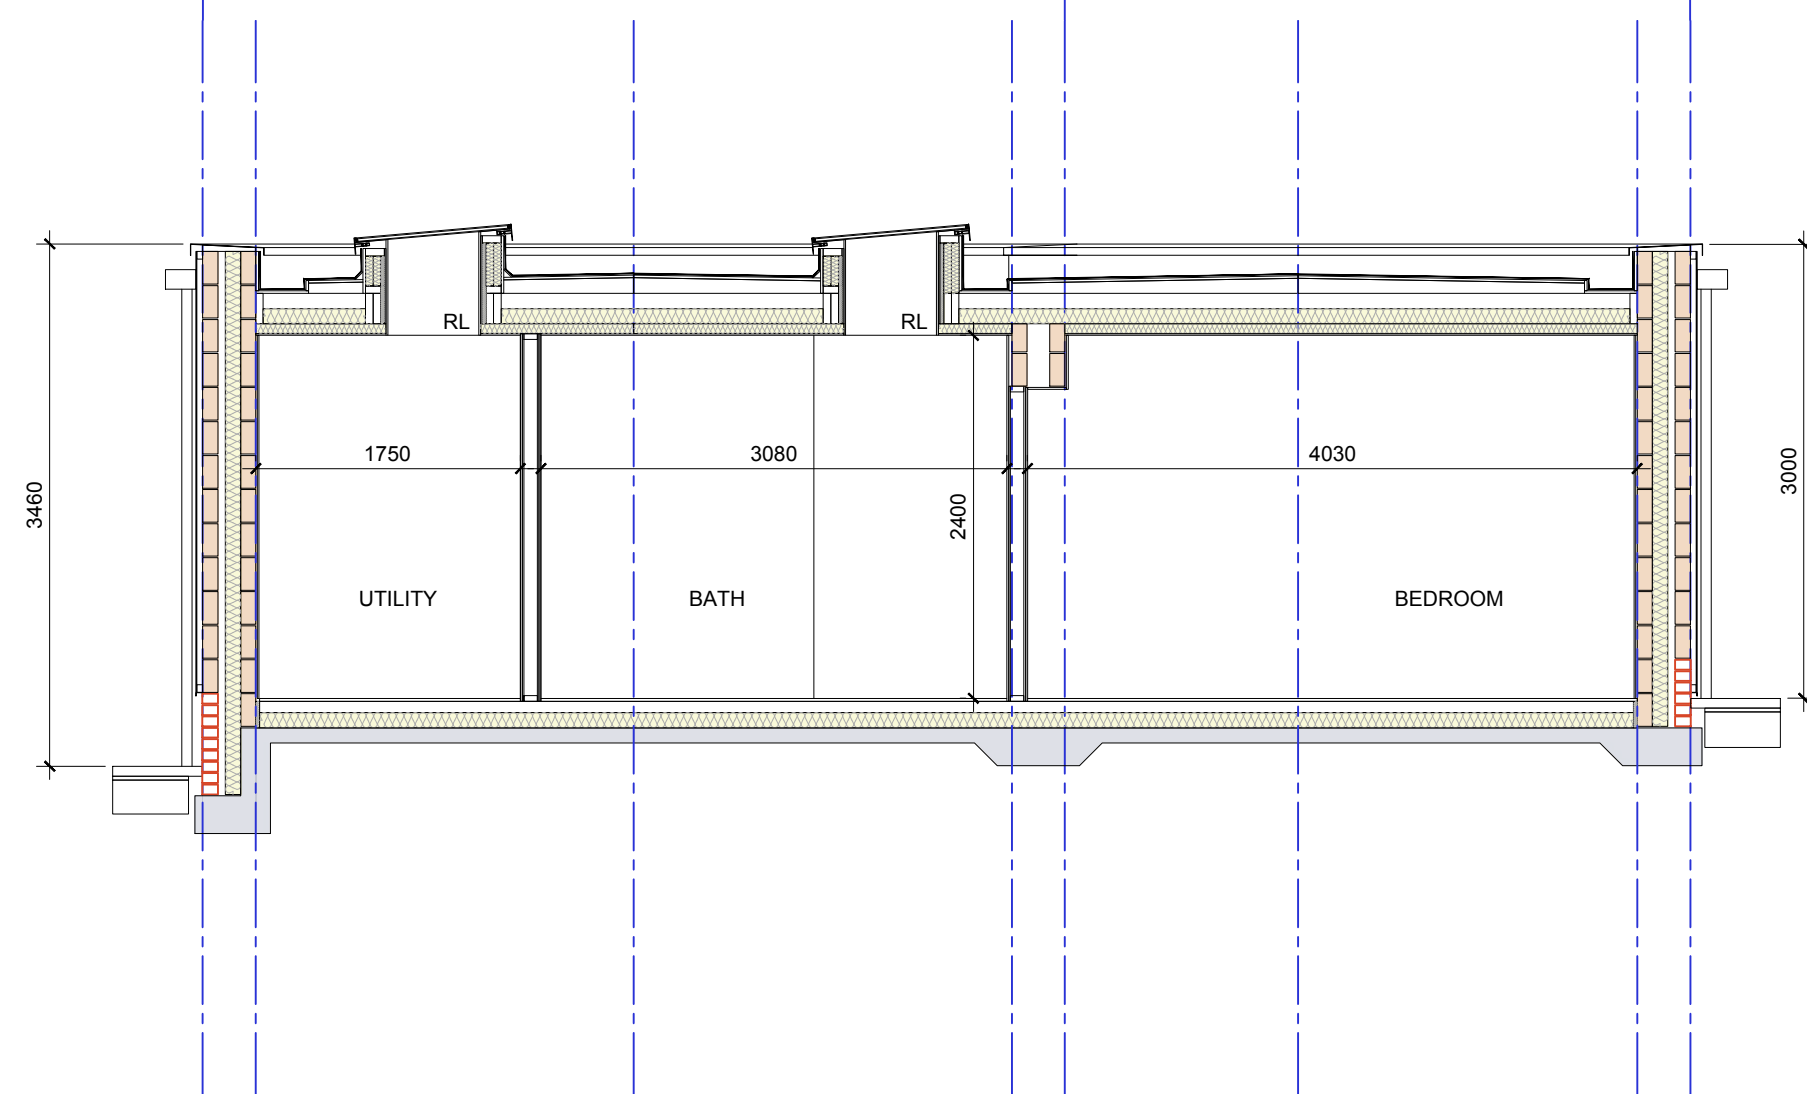

1 SECTION
BUILDING SECTION AA PROPOSED

SCALE 1:50@A1

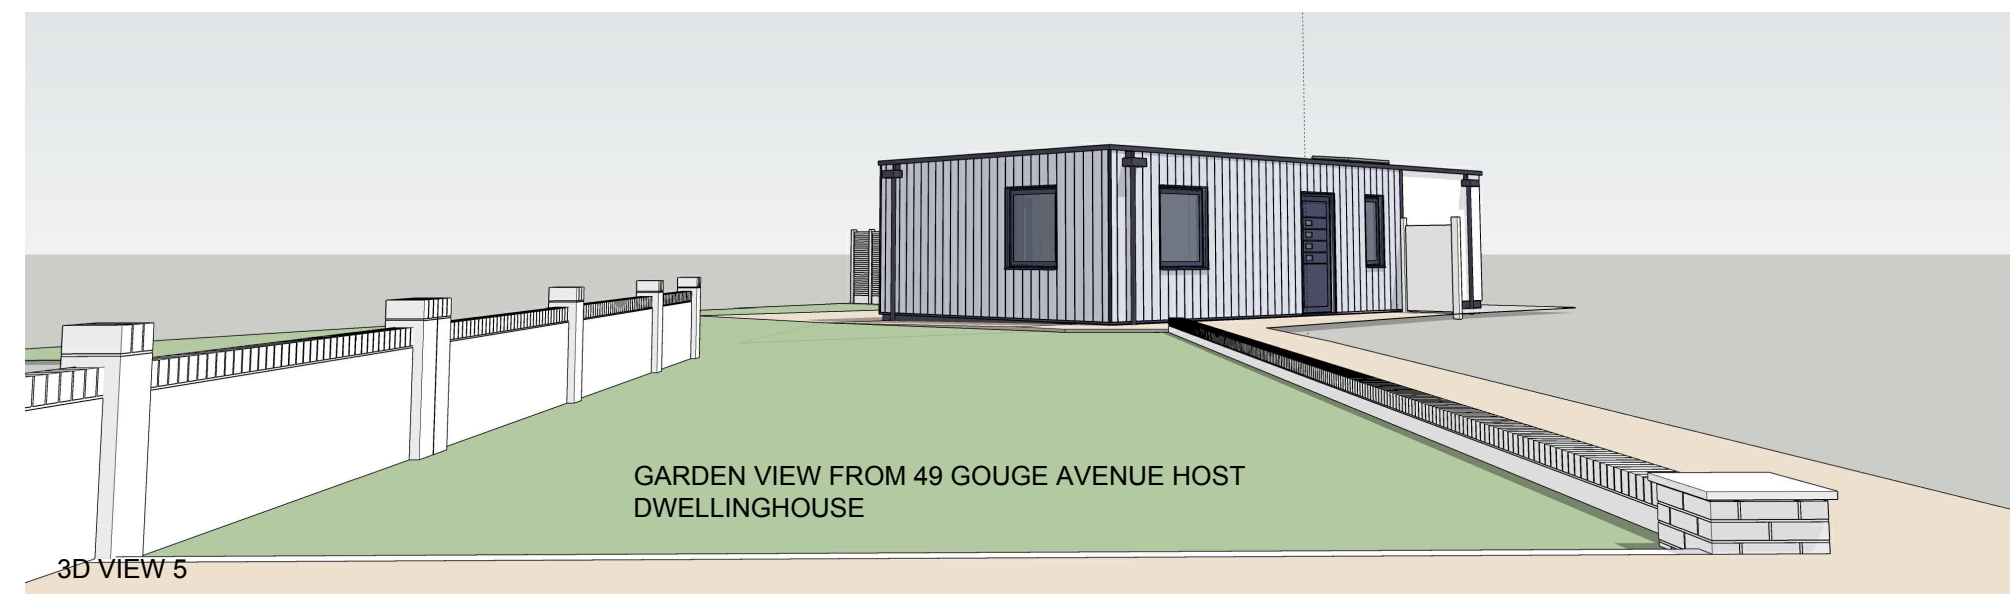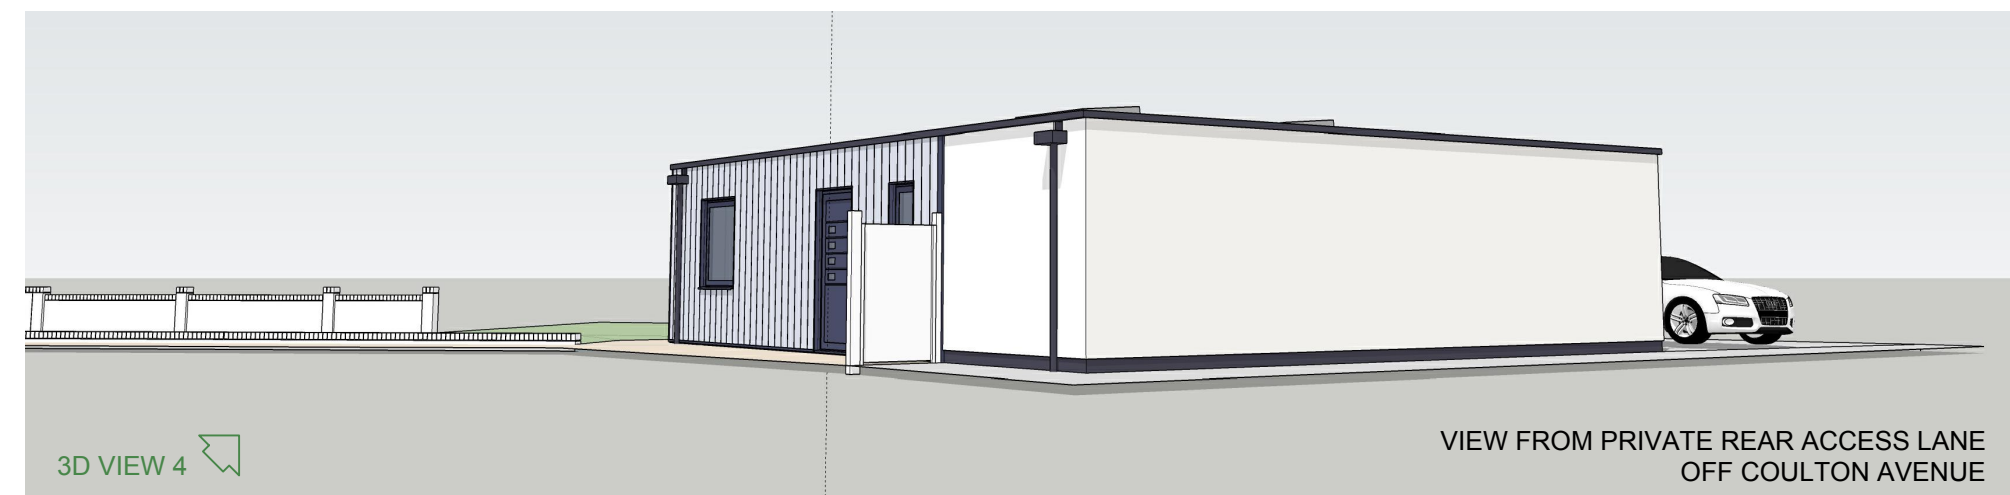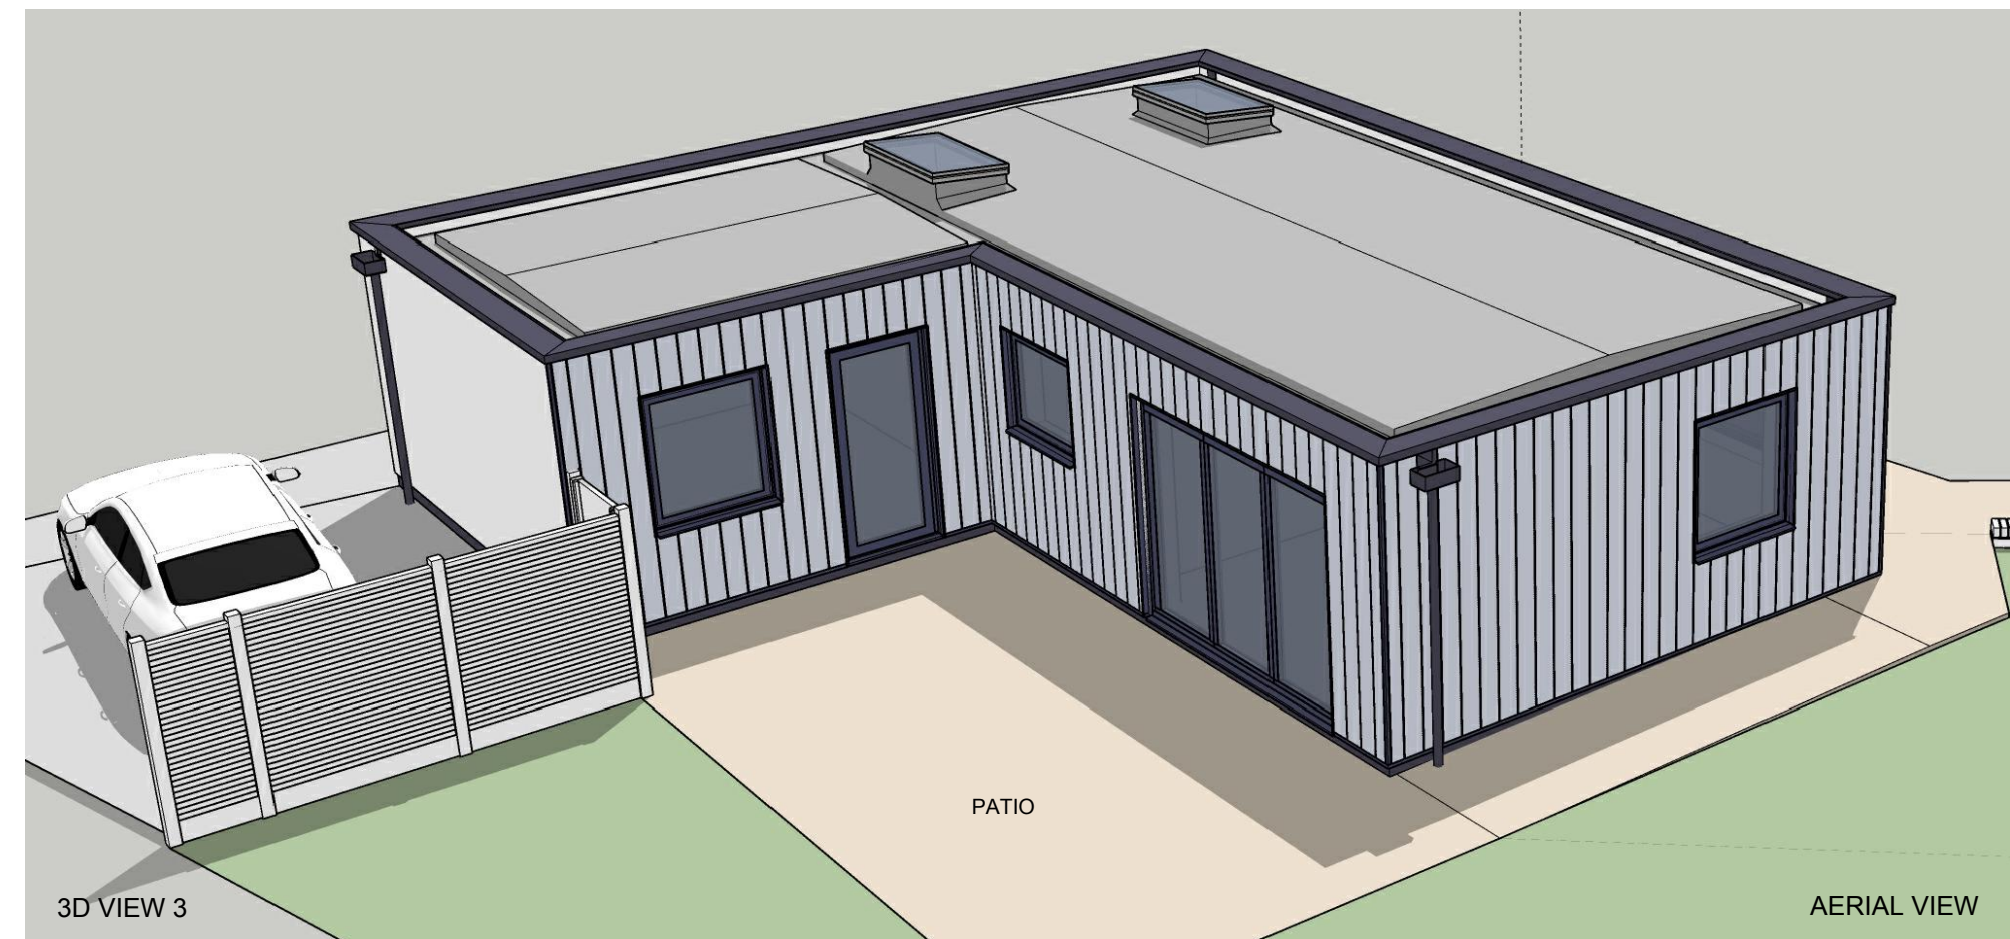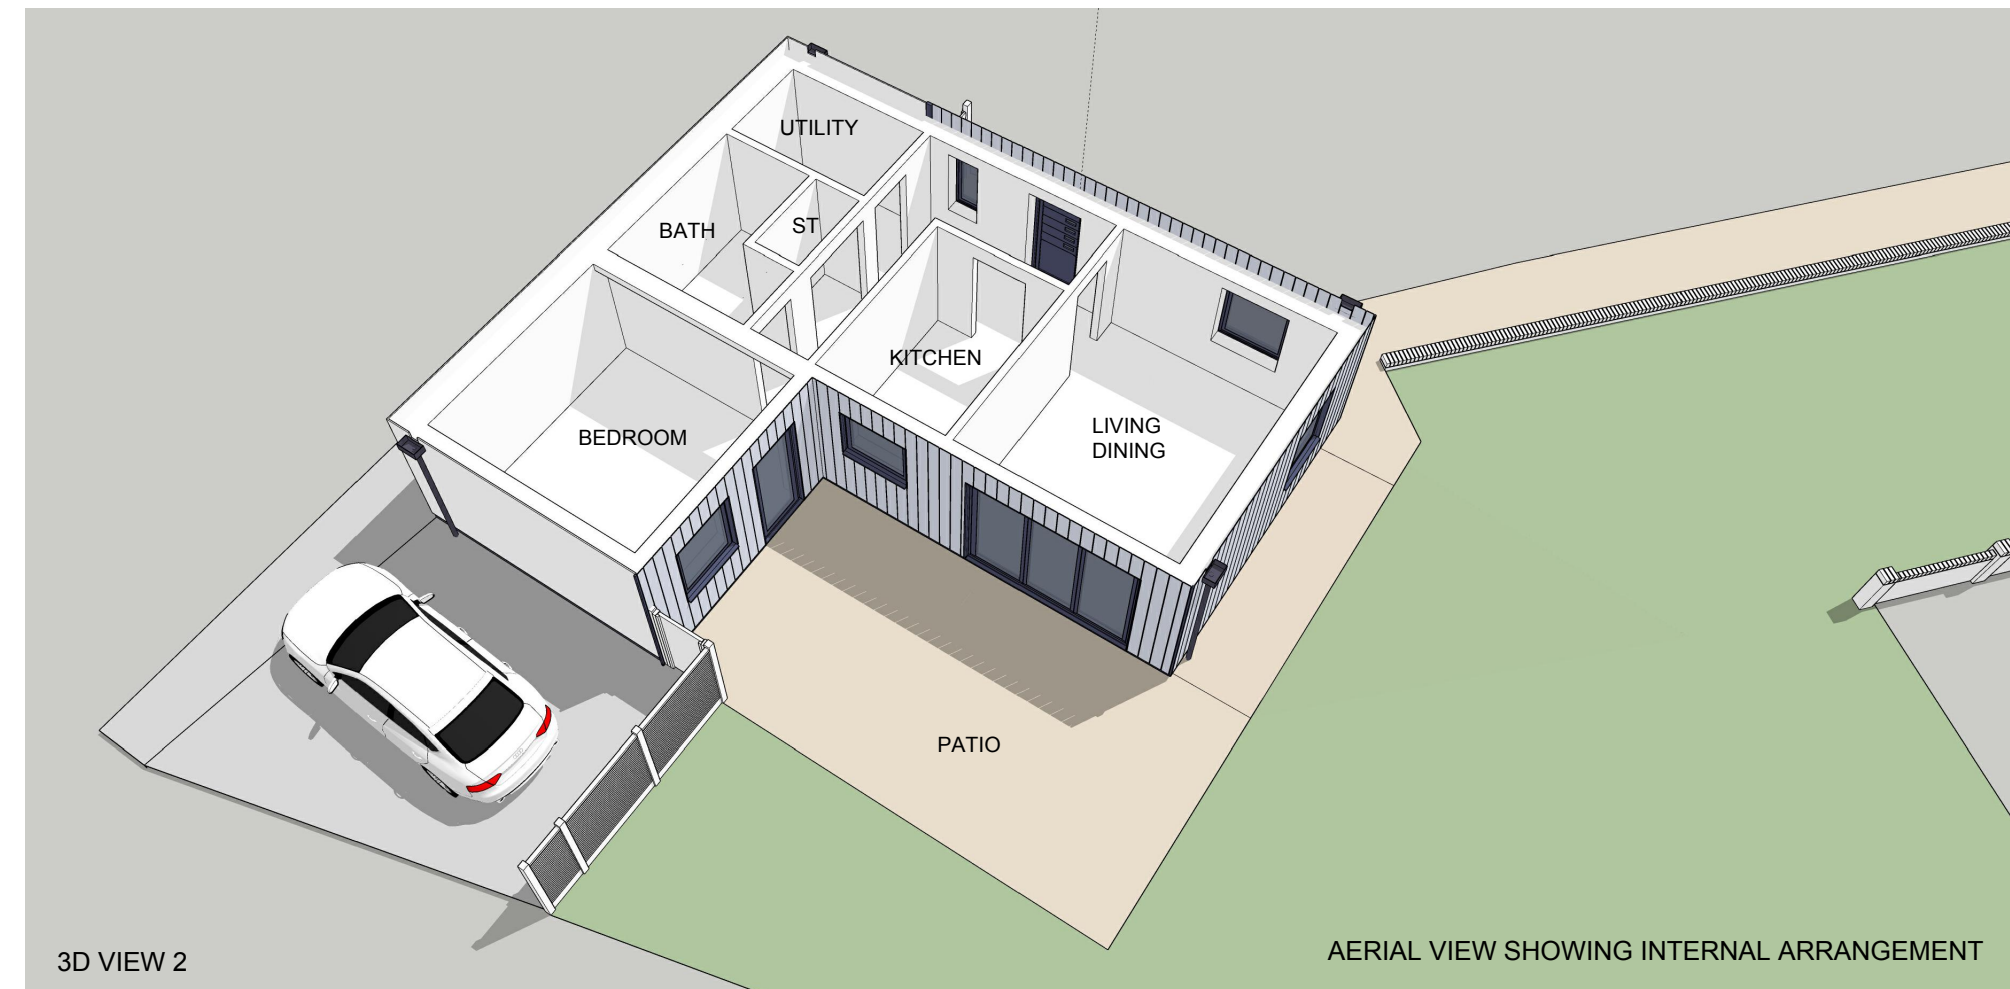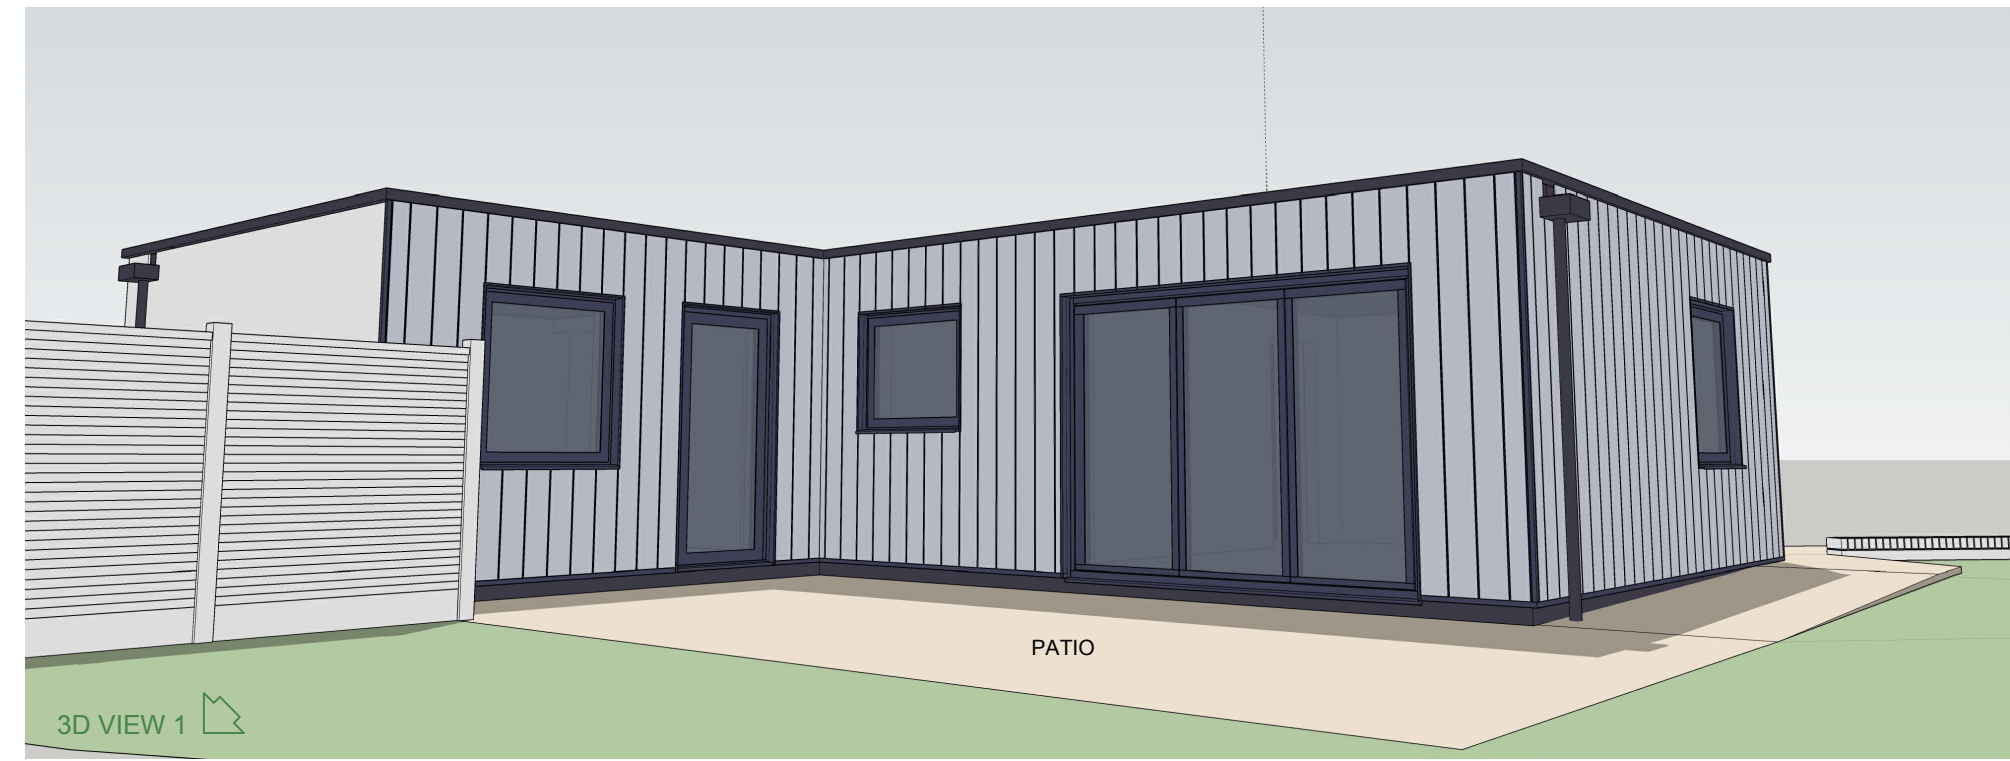

3D VIEWS OF PROPOSED ANNEX OUTBUILDING (boundary fences omitted for clarity)

Appleby
appleby-architects.com

PLANNING

P1	PLANNING	08.03.23
REV	AMENDMENT	DATE

Client
MR RICK MATTHEWS

Project Address
49 GOUGE AVENUE
GRAVESEND DA11 8DP

Project Title
PROPOSED NEW BUILD
ANNEXE OUTBUILDING TO
REPLACE EXISTING GARAGE

Drawing Title
PLAN AND BUILDING SECTION
PROPOSED
3D VIEWS PROPOSED

Project Number	Drawing Number	Rev
21307	101	P1