


SITE MAP Scale 1 : 1 250

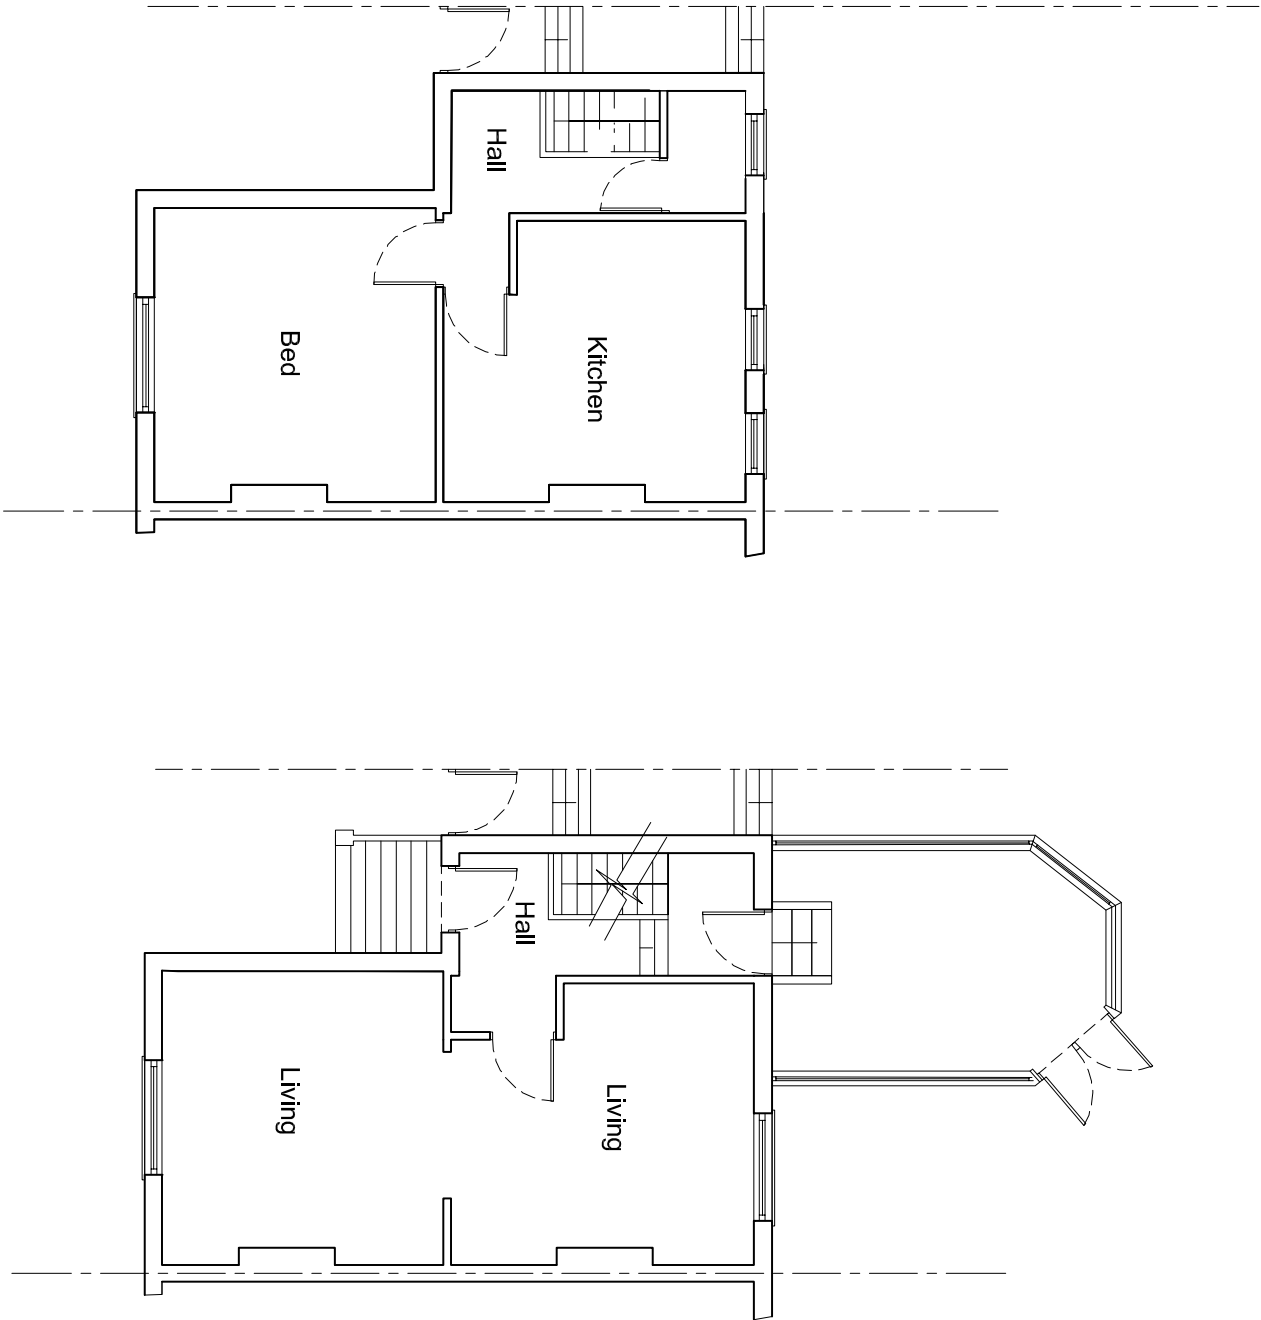

Existing Lower Ground Floor Plan

Existing Ground Plan

Project		Mr Singh 3 Cambrian Grove Gravesend Kent DA11 0PU Rear Extension, Porch and Side Extension above new Porch	
Drawing Title		Site Map, Existing Lower and Ground Floor Plans	
Rev	Description	Date	Drawn HC
			Date Nov 24
			Scale 1:1250 1:100
			Drawing No. 3CG/A3/O1
H Channa Picaroons Maidstone Road Platt Kent TN15 8LB Tel: 07828277909 E-mail: hbechanna@tiscali.co.uk			