



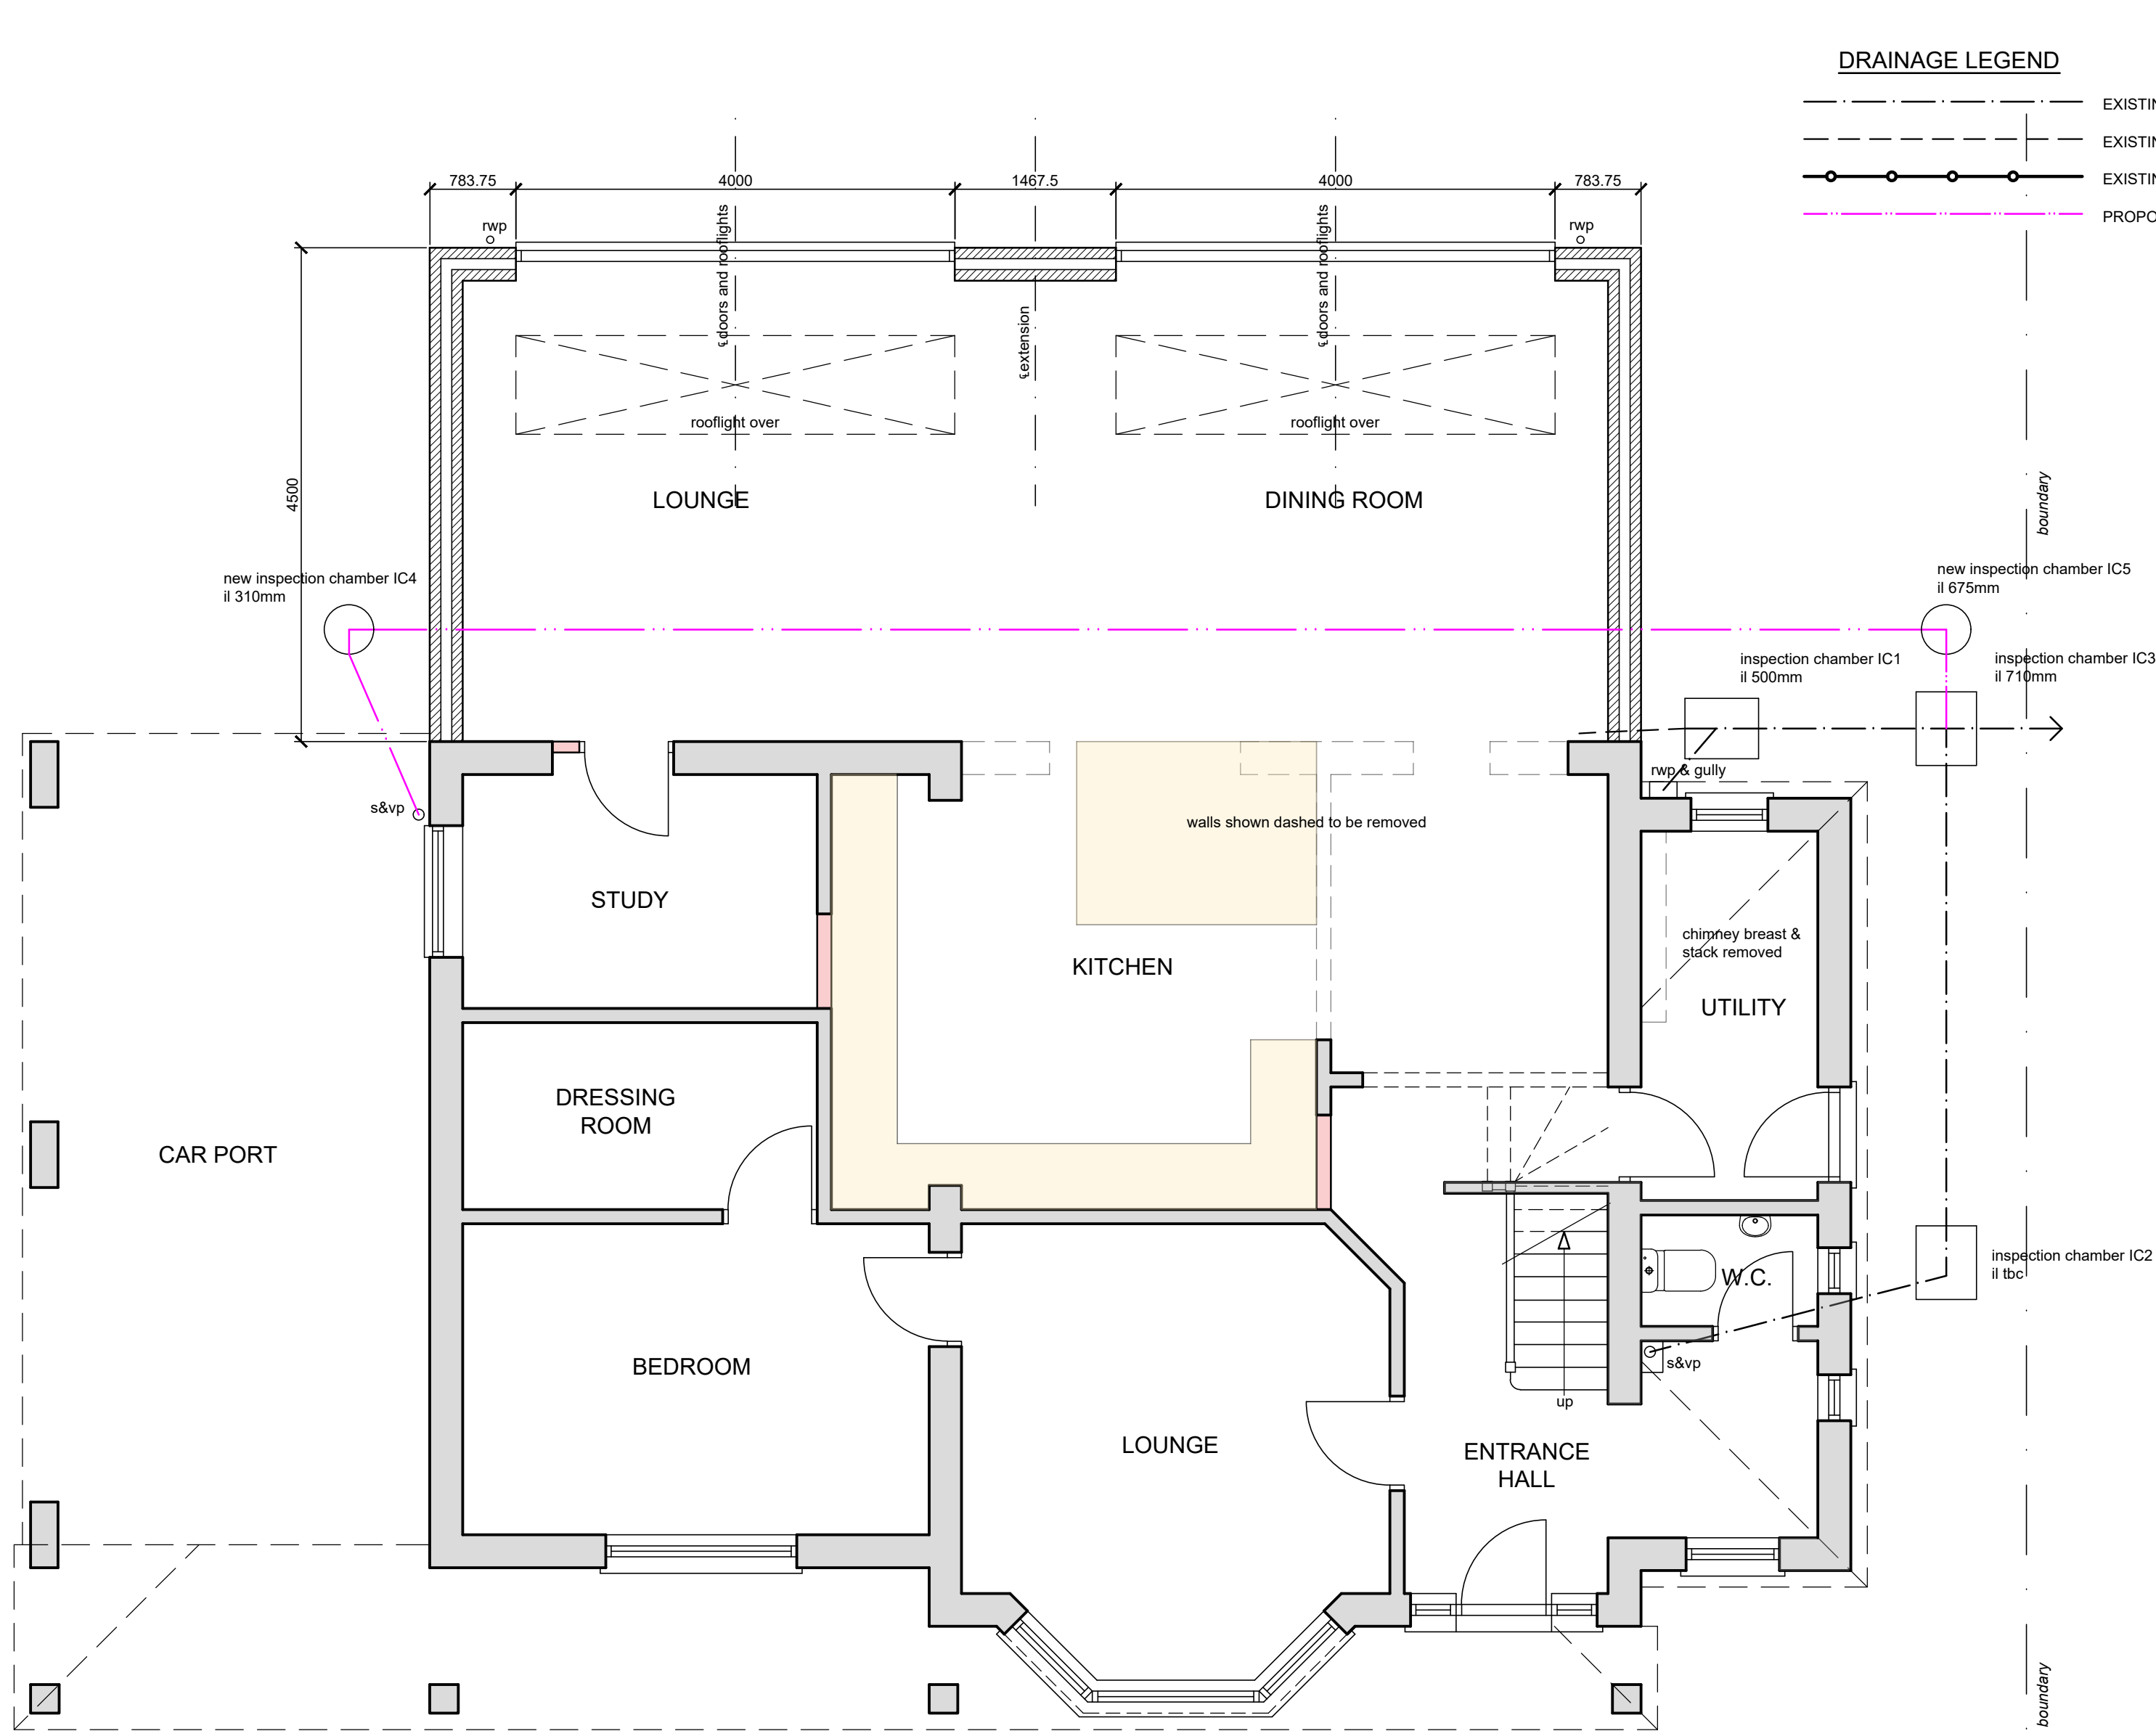

GROUND FLOOR PLAN
(1:50)

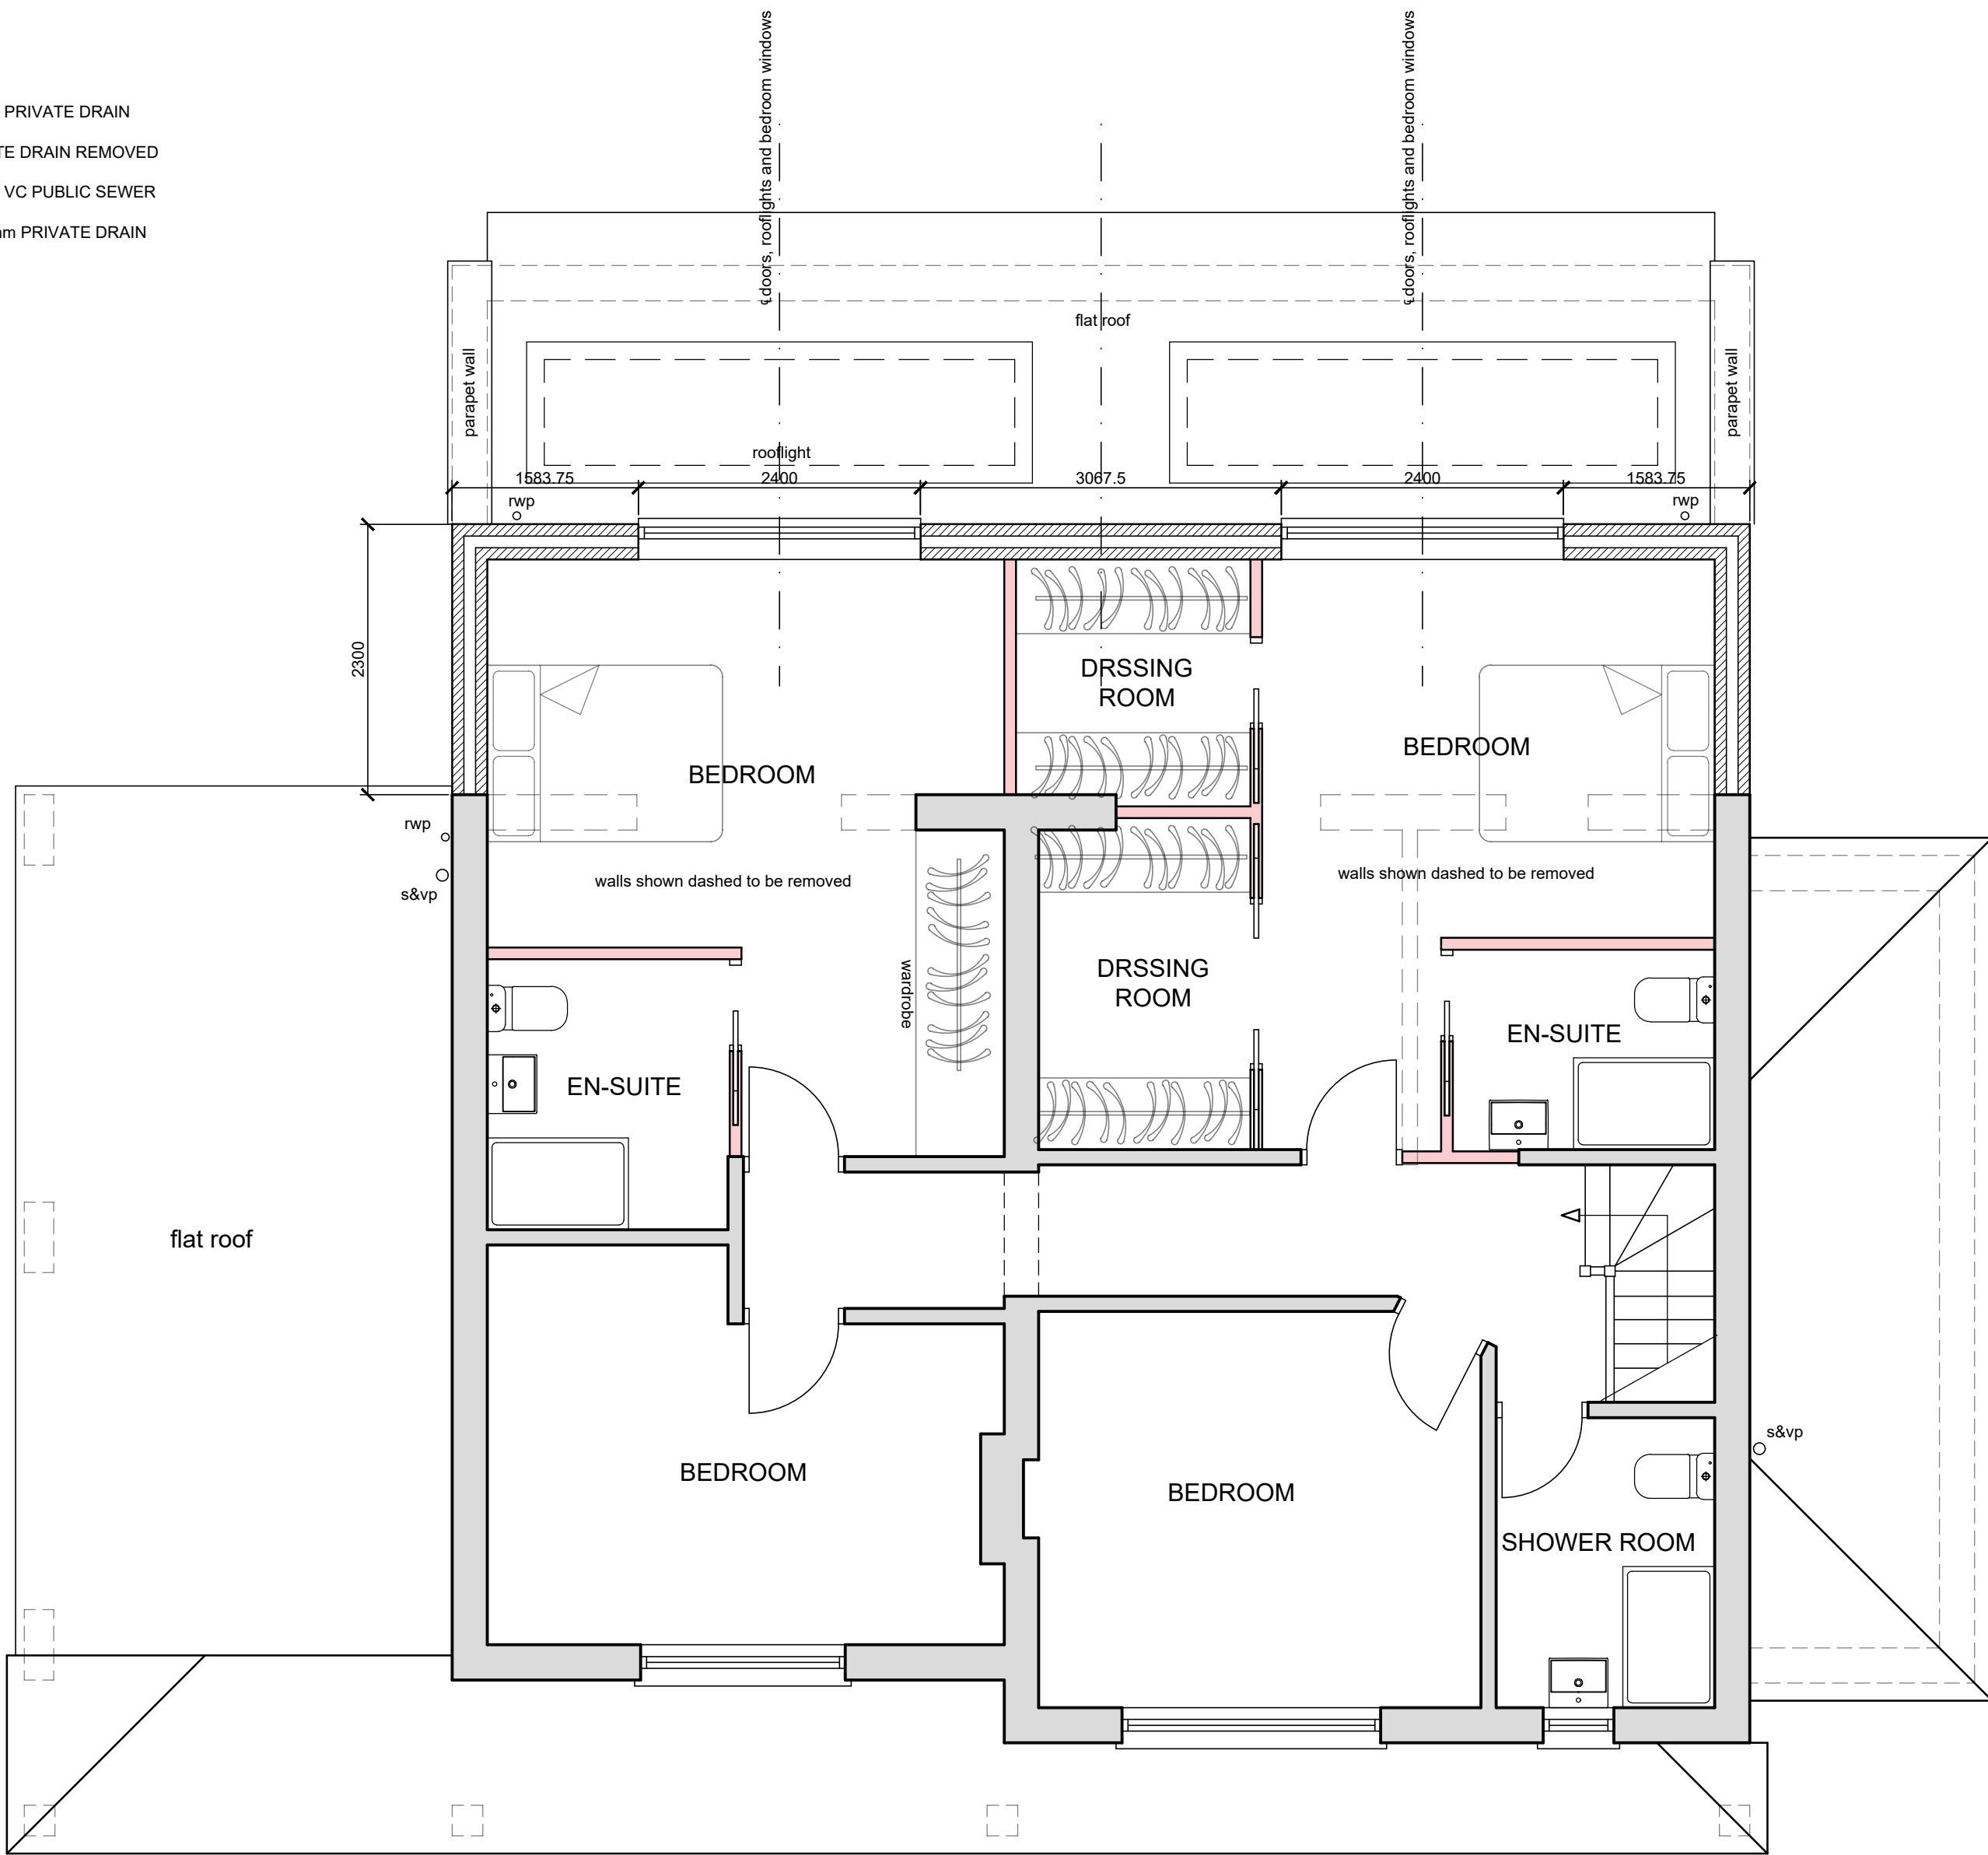


FIRST FLOOR PLAN
(1:50)

MATERIALS

ROOF
ROOF TILES - COLOUR TO MATCH MAIN DWELLING
FLAT ROOF - SINGLE PLY MEMBRANE

WALLS
PAINTED RENDER TO MATCH MAIN DWELLING


WINDOWS & DOORS
COLOURED uPVC TO MATCH MAIN DWELLING

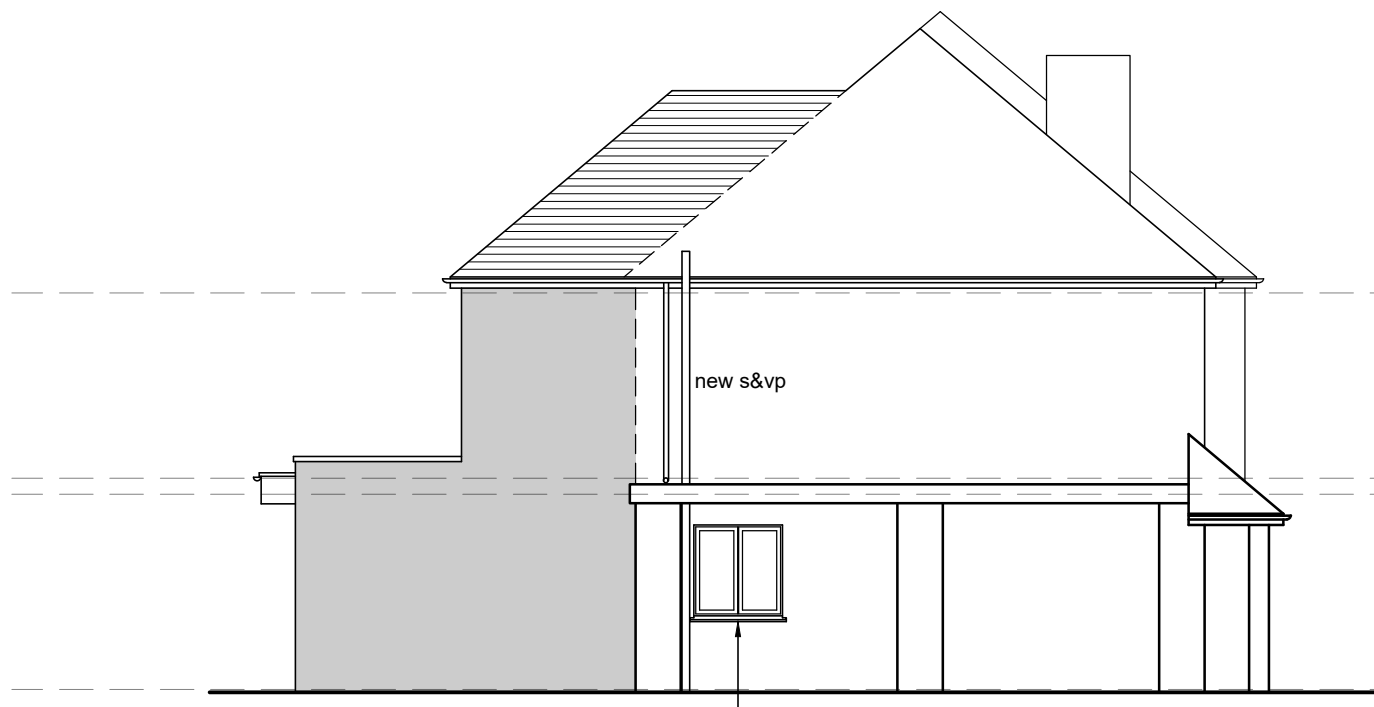


SIDE ELEVATION
(1:100)




REAR ELEVATION
(1:100)

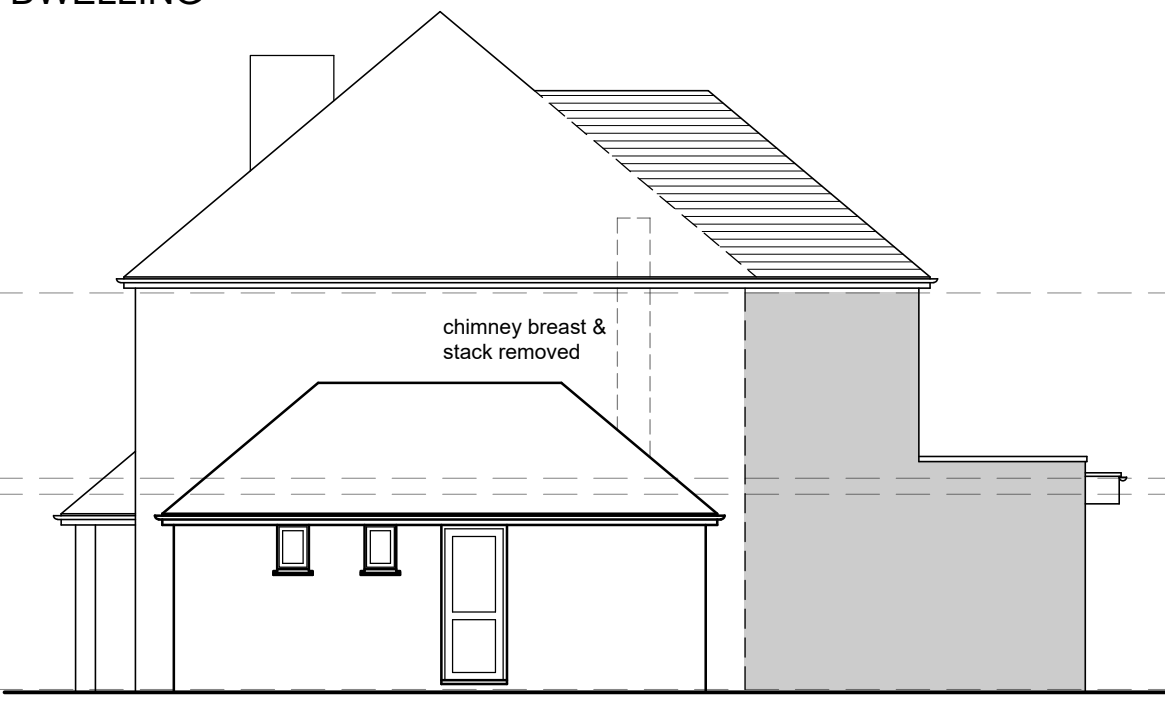

SIDE ELEVATION
(1:100)

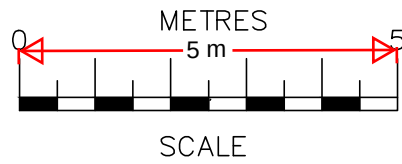

SCALE BAR @ 1:100

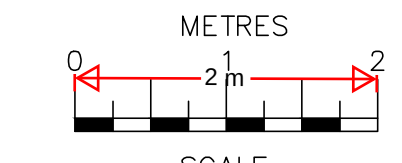

SCALE BAR @ 1:50

07/11/24	A	Window configuration to Entrance hall & WC amended
Date	No	Revision
Penfold Project Services		
Epmarket, Wrotham Road, Meopham, Kent, DA13 0JH Telephone: 01474 816690 e-mail: apenfold448@btinternet.com		
Job Title:	ASHDOWN HALF PENCE LANE COBHAM KENT DA12 3BP	
Dwg Title:	PLANS & ELEVATIONS AS PROPOSED	
Scale:	1:50 & 1:100 @ A1	
Dwg No.:	02A	
Date:	August 2024	