


These drawings and designs are the
copyright of
SEVENCROFT LTD.

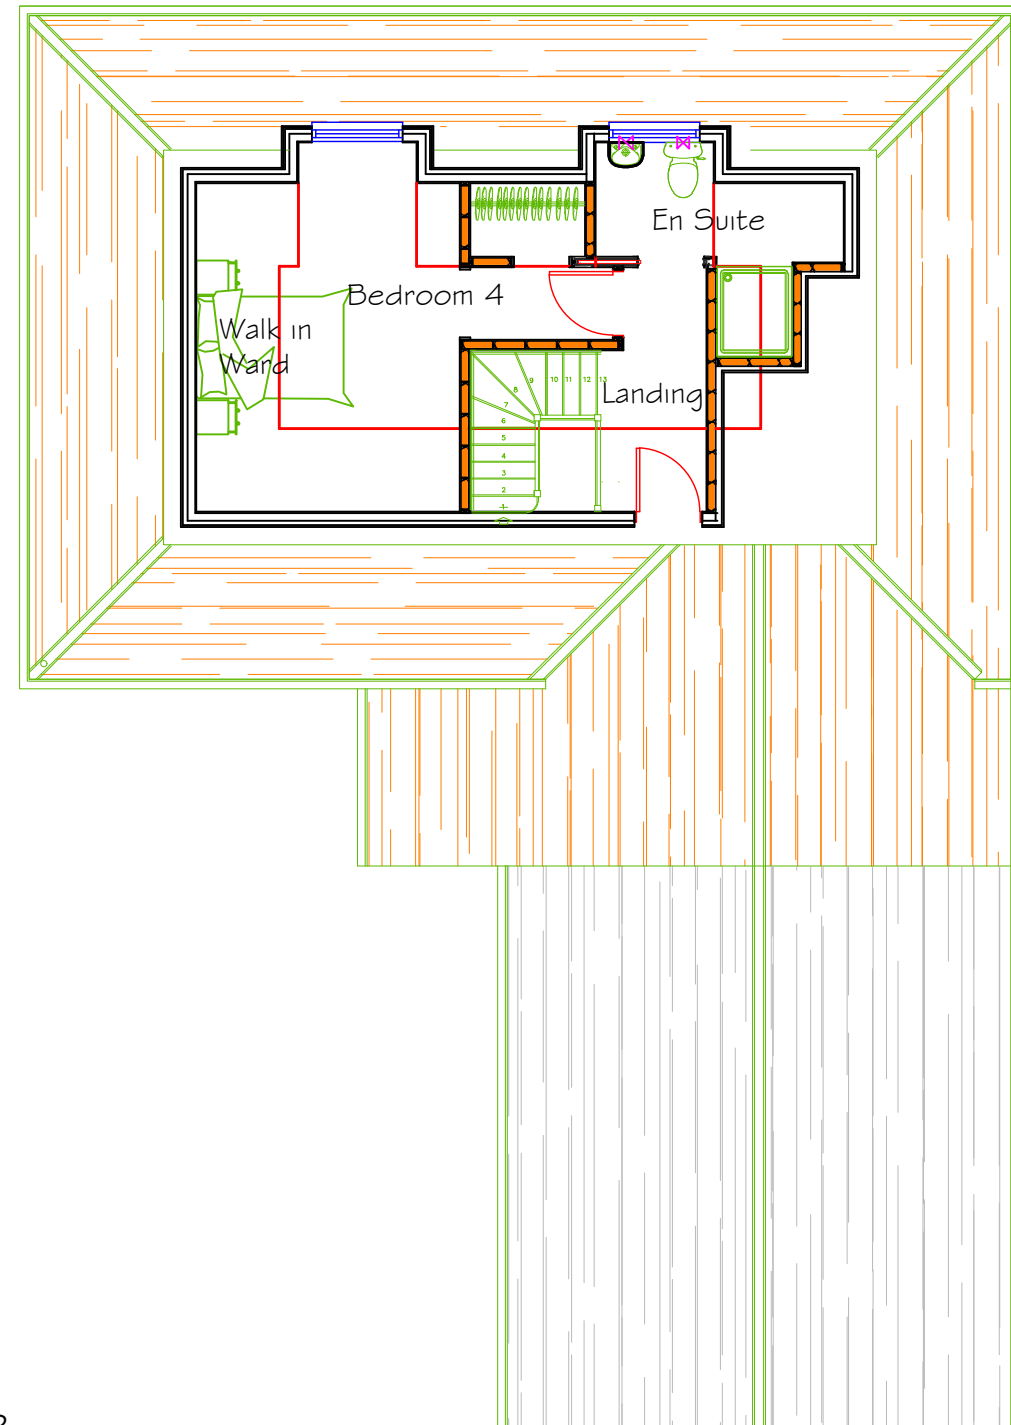

Proposed Floor Plans - PLOT ONE - 05/11/2024 - Scale 1:100@A3

Proposed Second Floor Plan
Area 34.6sqm

Variation of Condition No. 1 of Application Reference Number 20230214 - Amendment to Plot One

Proposed Development of Three Residential Units along with Associated Facilities
at Land adjoining Meadow Cottage, School Lane, Higham, Kent ME3 7JG

Date Dec 2022

Drawing No.2022/52/41 @A3

CORPORATE ARCHITECTURE
& DESIGN GROUP



SEVENCROFT LTD.

277 Canterbury Road, Kennington
Ashford, Kent TN24 9QW
Tel / Fax : 01233 625553
e-mail : sevencroft@hotmail.co.uk