


These drawings and designs are the
copyright of
SEVENCROFT LTD.

Materials Schedule for Landscaping
Retaining Walls - Old Fulford Blend - Rustic Red
Stock Brick from Traditional Brick & Stone Company with
Glass Balustrades
Steps & Landing Area - Indian Stone

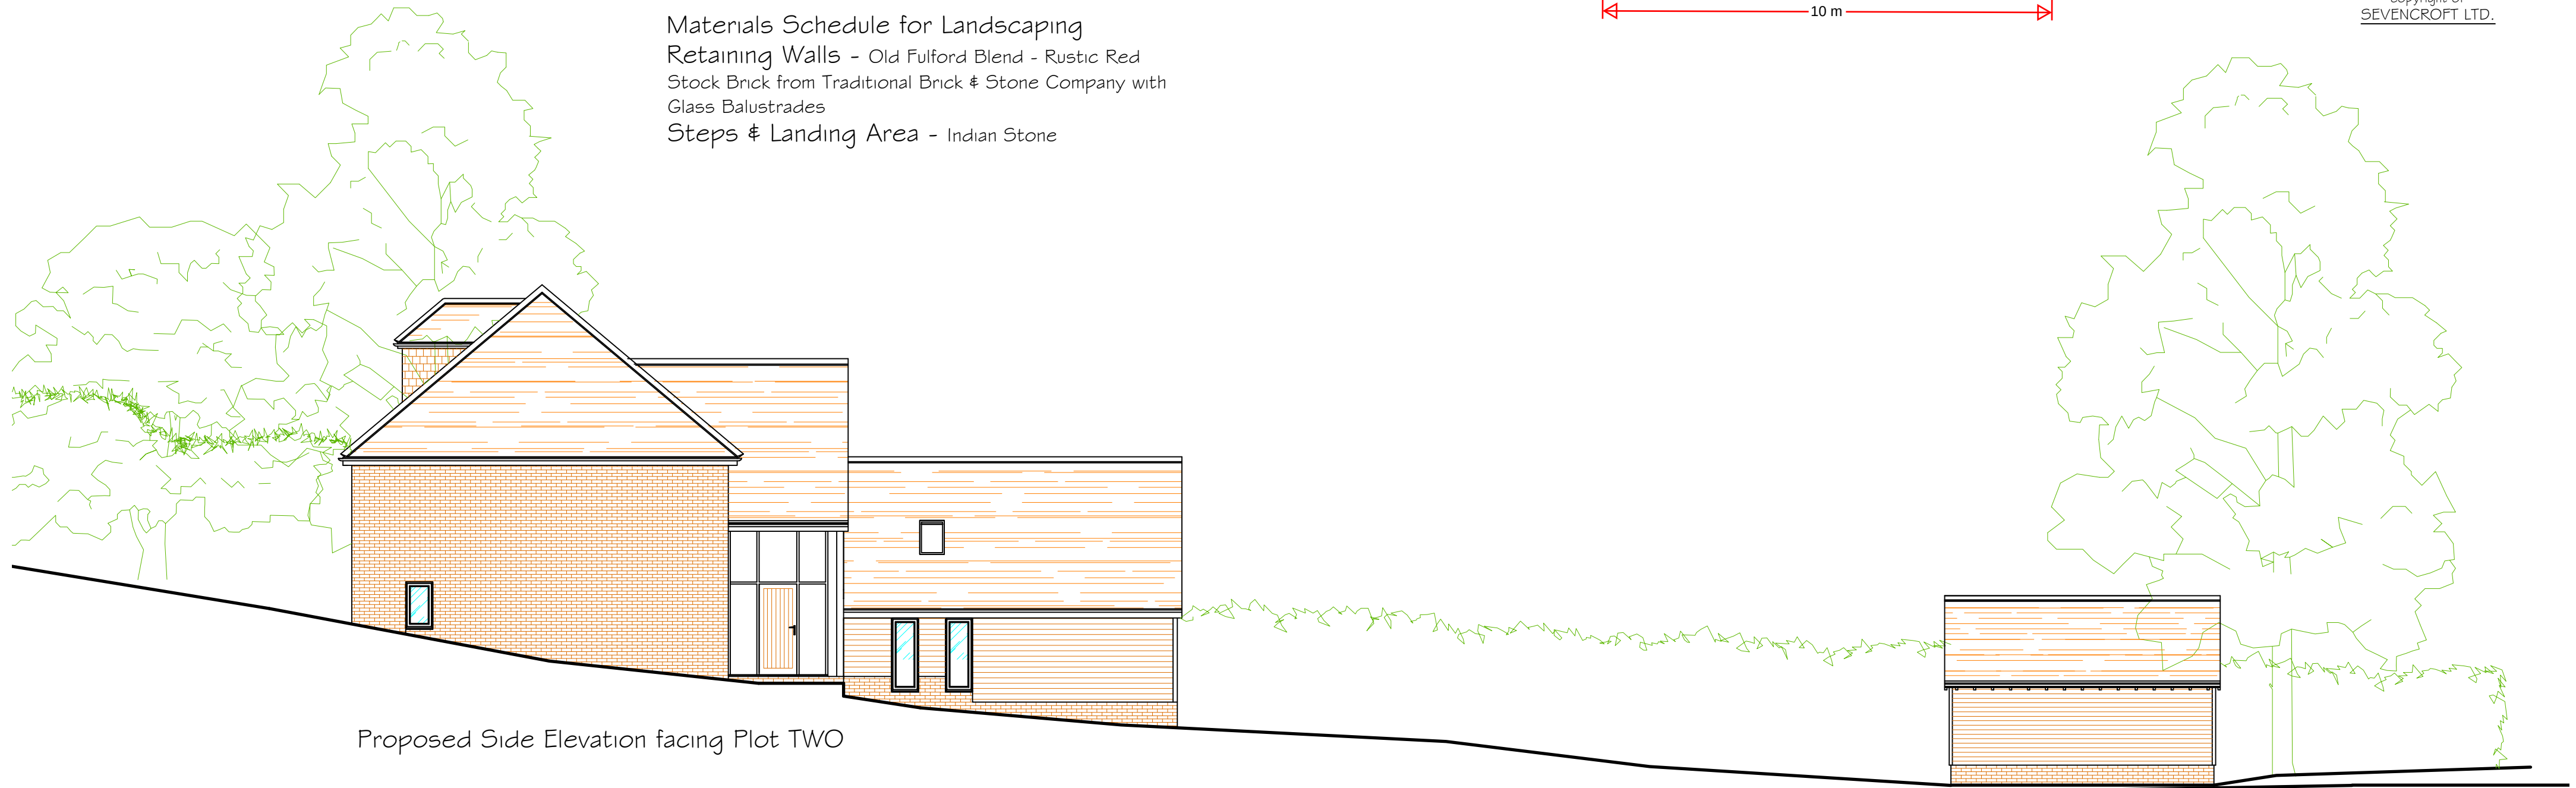

Proposed Side Elevation facing Plot TWO



Proposed Front Elevation facing Garage

Materials Schedule

Roof - SVK Montana Slate 600 x 300 Textured Surface
Riven Edge or Marley Rivendale or similar - Blue/Black
Wall - Old Fulford Blend - Rustic Red Stock Brick from
Traditional Brick & Stone Company with Stone Cills, Marley
Black Cedral Cladding.
Windows - Black wood effect UPVC Flush Casement
windows - Made by Residence - R7 model type - Double
Glazed windows
Doors - Black Aluminium Double Glazed windows

Proposed Elevations - PLOT ONE - 05/11/2024 - Scale 1:100@A2

Variation of Condition No. 1 of Application Reference Number 20230214 - Amendment to Plot One

Proposed Development of Three Residential Units along with Associated Facilities at Land
adjoining Meadow Cottage, School Lane, Higham, Kent ME3 7JG

Date Oct 2024

Drawing No.2022/52/42@A2

CORPORATE ARCHITECTURE
& DESIGN GROUP



SEVENCROFT LTD.

277 Canterbury Road, Kennington
Ashford, Kent TN24 9QW
Tel / Fax : 01233 625553
e-mail : sevincroft@hotmail.co.uk