




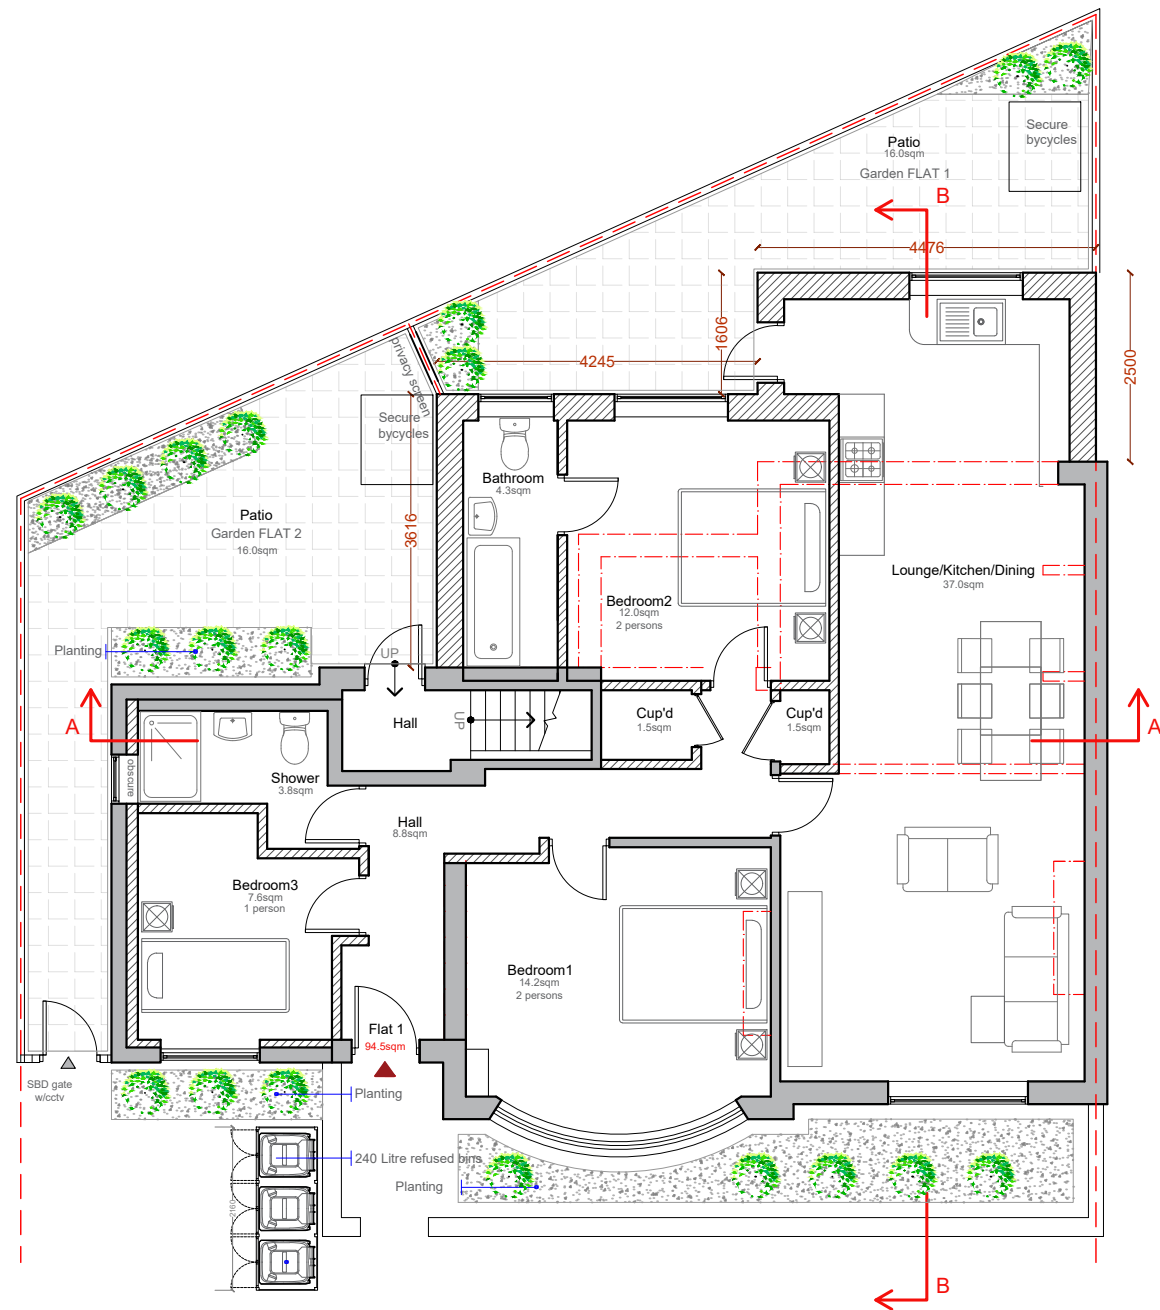

GROUND FLOOR
GIA = 98.5sqm

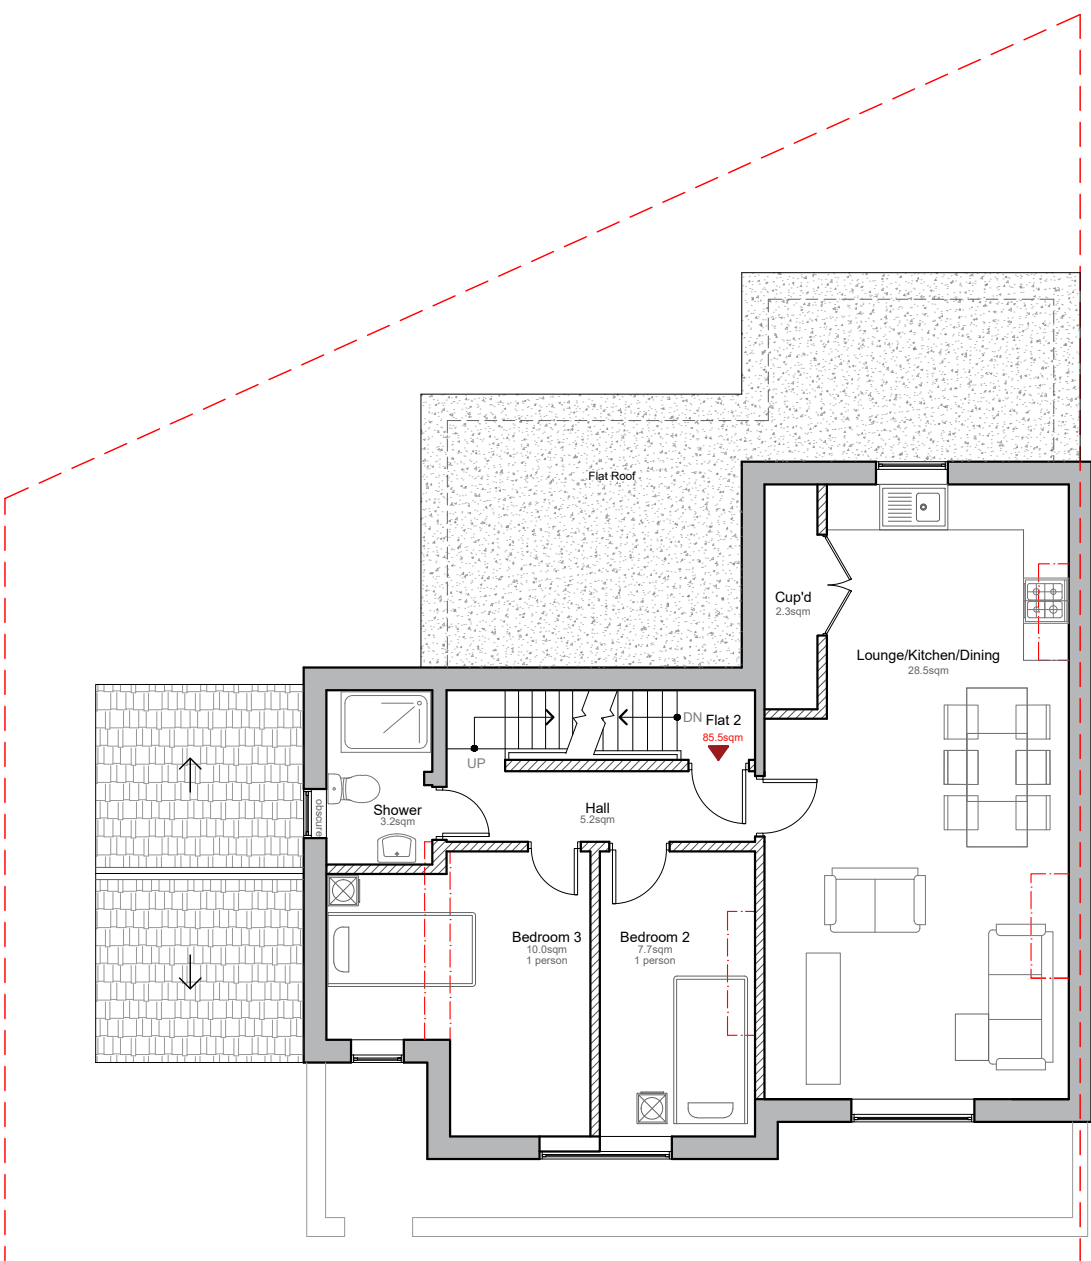

FIRST FLOOR
GIA = 63.5sqm

 

TOTAL PROPOSED GIA = 184.0sqm



Tel: 020 3576 0996
Email: info@excelplanning.co.uk
Address: 45 Stamford Hill,
London, N16 5SR

Revision	Revision Date
A	17.03.26 general amendments

ADDRESS
**105 London Road, Northfleet,
Gravesend
DA11 9LY**



SHEET NUMBER:
P001

DRAWING TITLE:
Proposed Floor Plans

DATE: 17/03/2026
SCALE: 1:100 @ A3

Copyright in the design and this drawing is the property of Excel Planning Ltd. Reproduction in whole or in part is forbidden without written permission of Excel Planning Ltd. This drawing must be read in conjunction with all other relevant documentation and drawings.
Excel Planning Ltd accepts no liability for any expense, loss or damage of whatsoever nature and however arising from any variation which has not been referred to them and their approval obtained.
Do not scale from this drawing, only figured dimensions are to be used. All dimensions to be cross-checked on-site prior to manufacture and construction. Any discrepancies to be reported to Excel Planning Ltd immediately.