




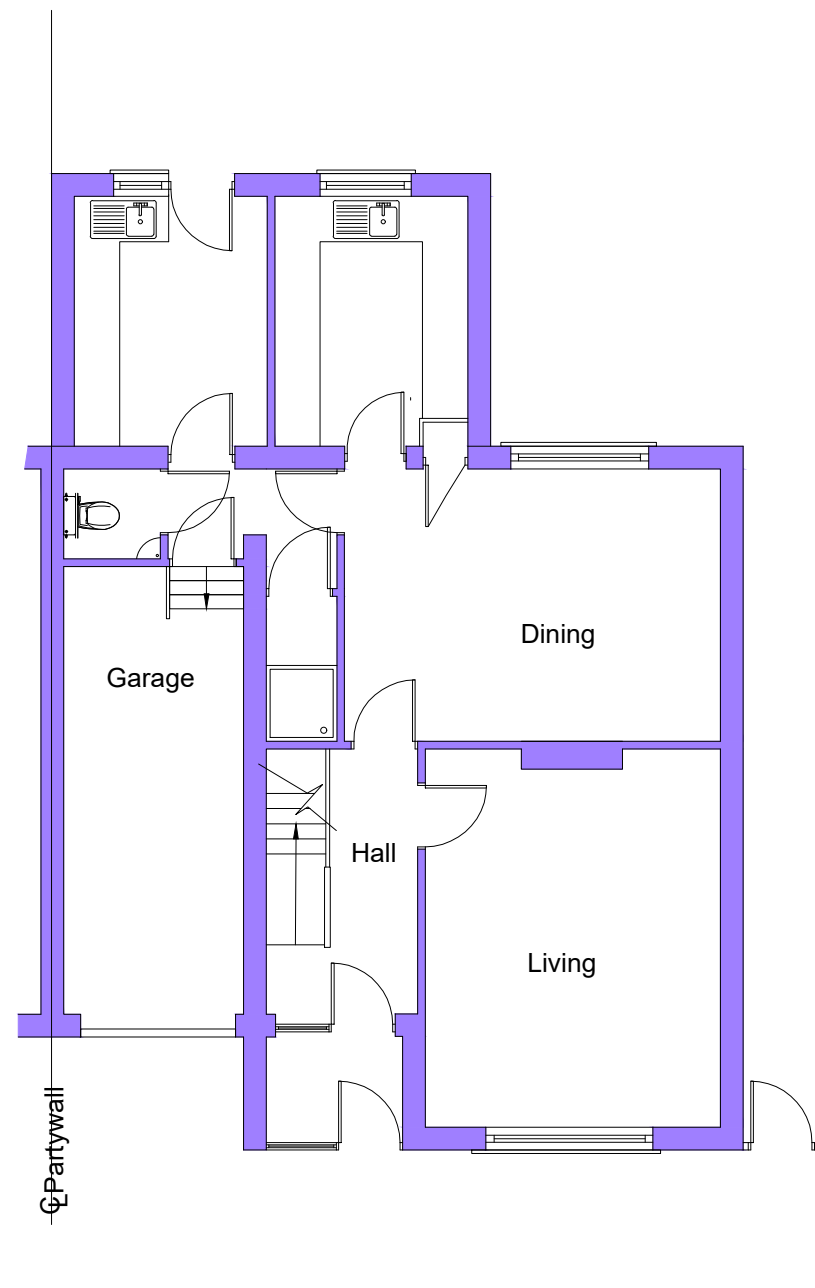

Existing Ground Floor Plan

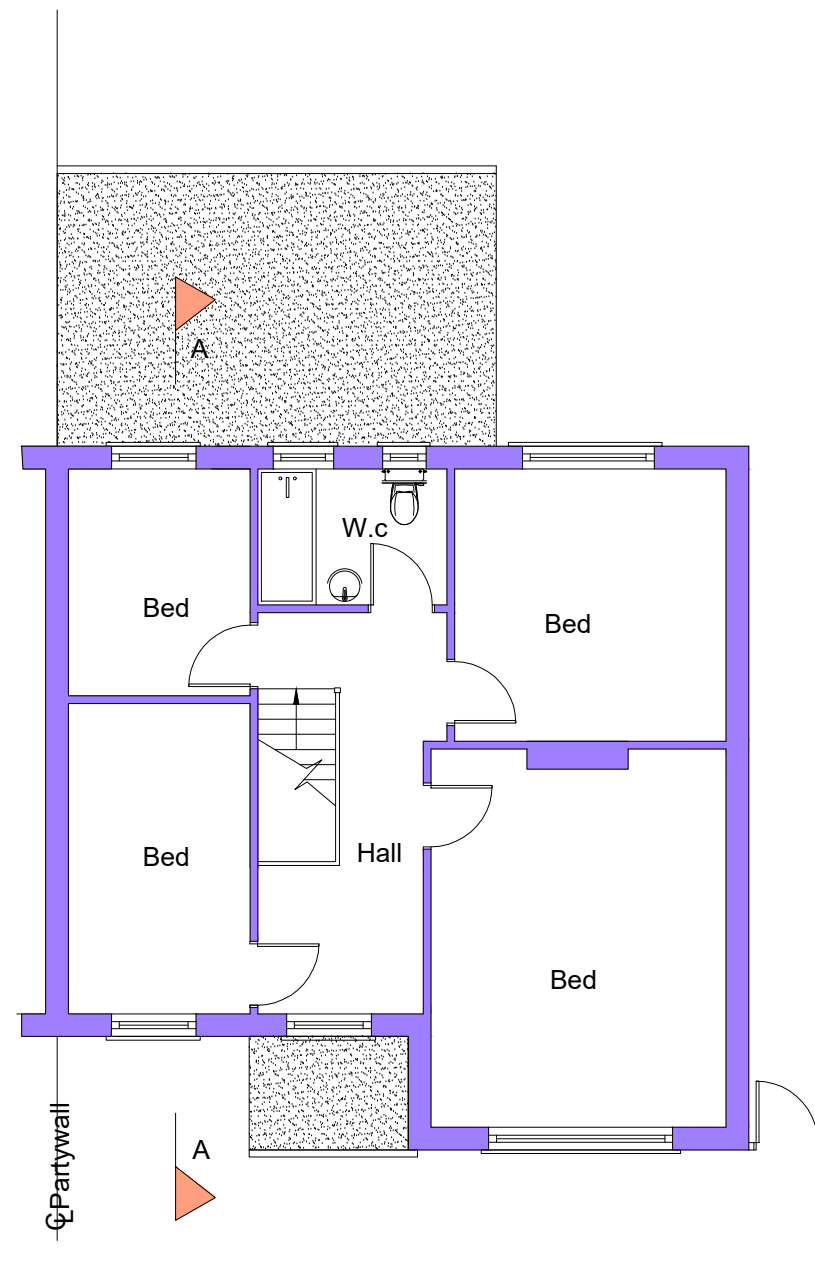


Existing First Floor Plan

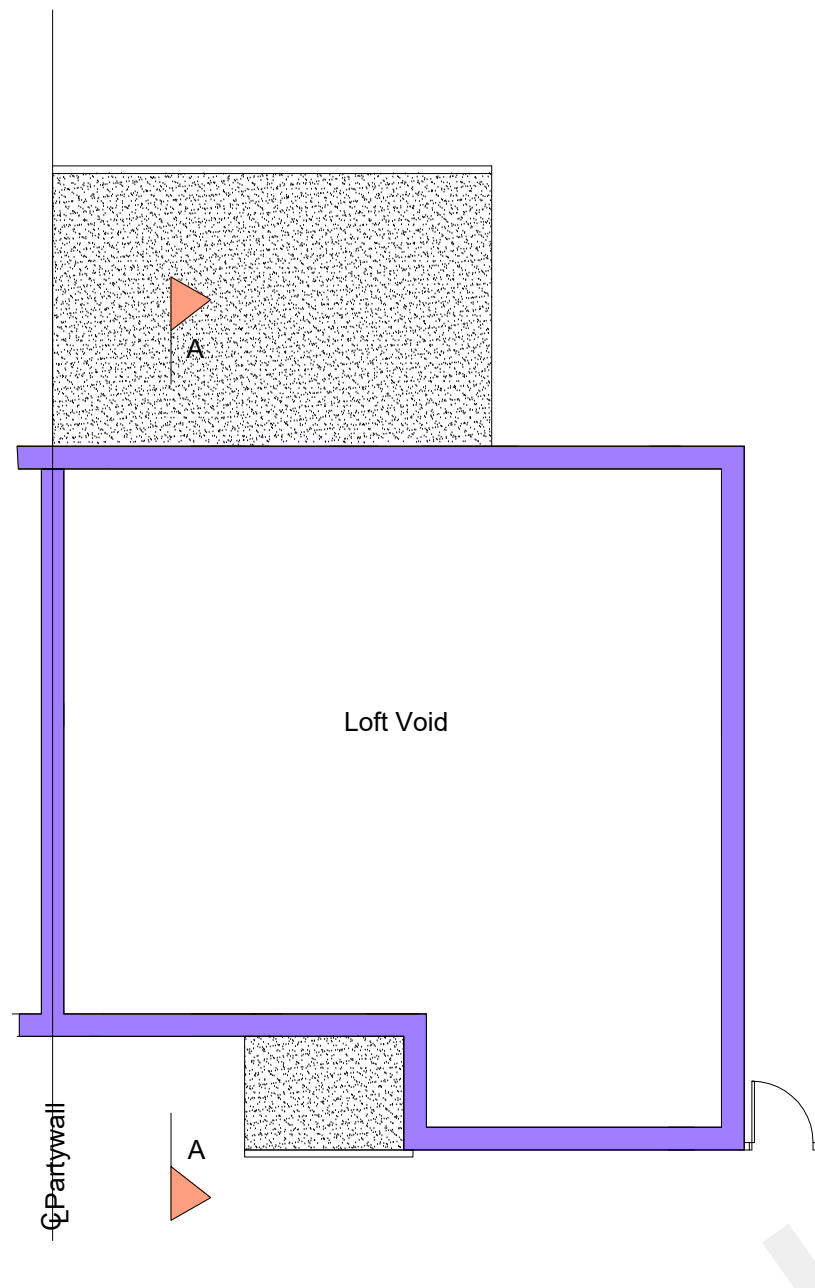


Existing Loft Plan




Photo of Rear Elevation

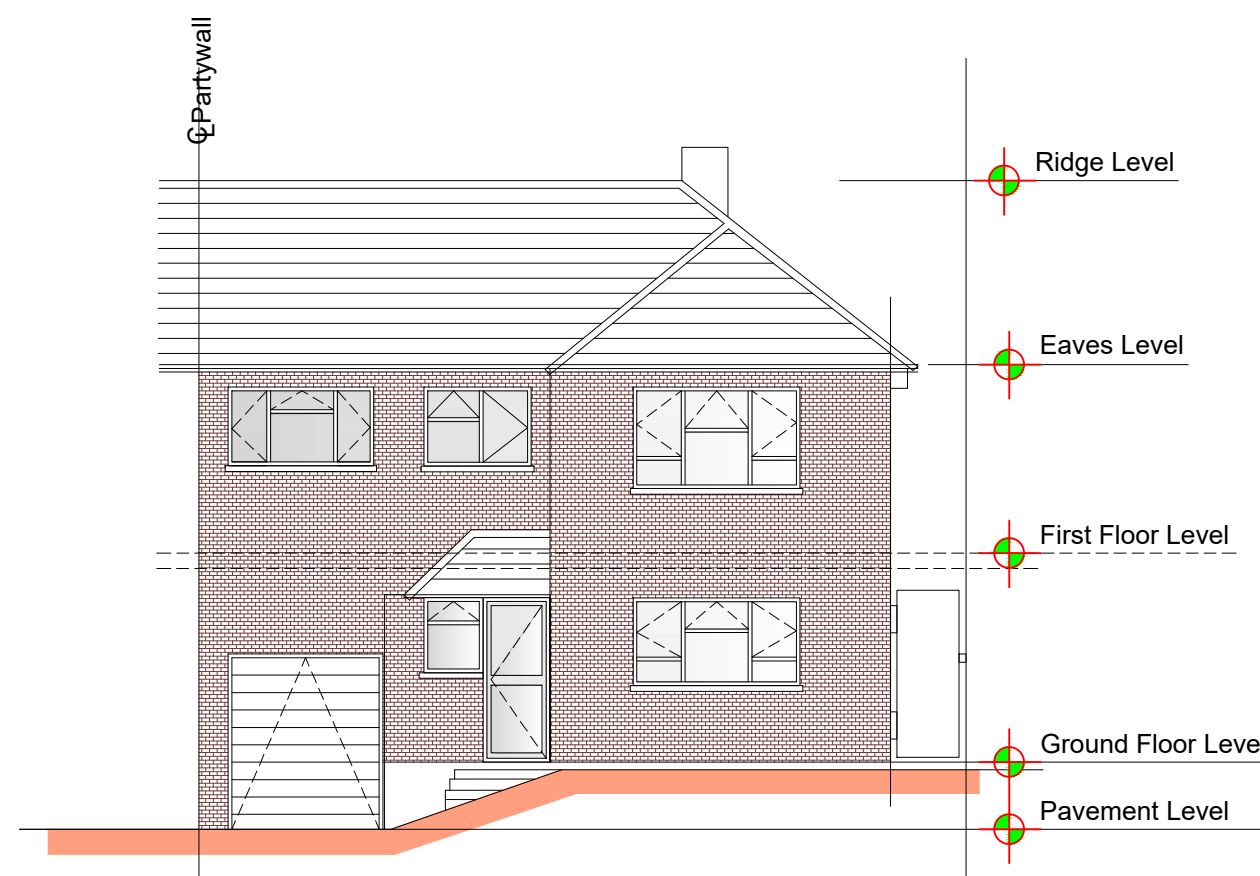


Existing Front Elevation

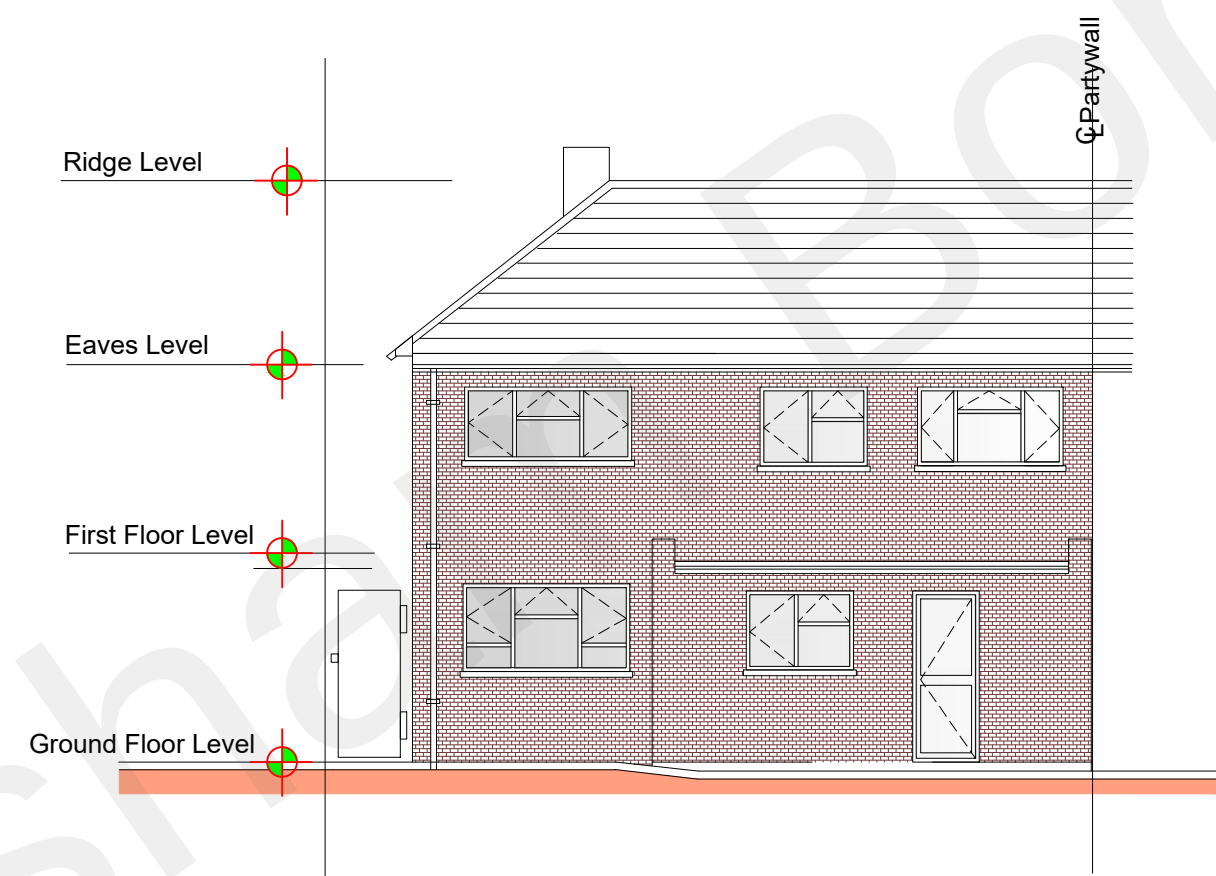


Existing Rear Elevation

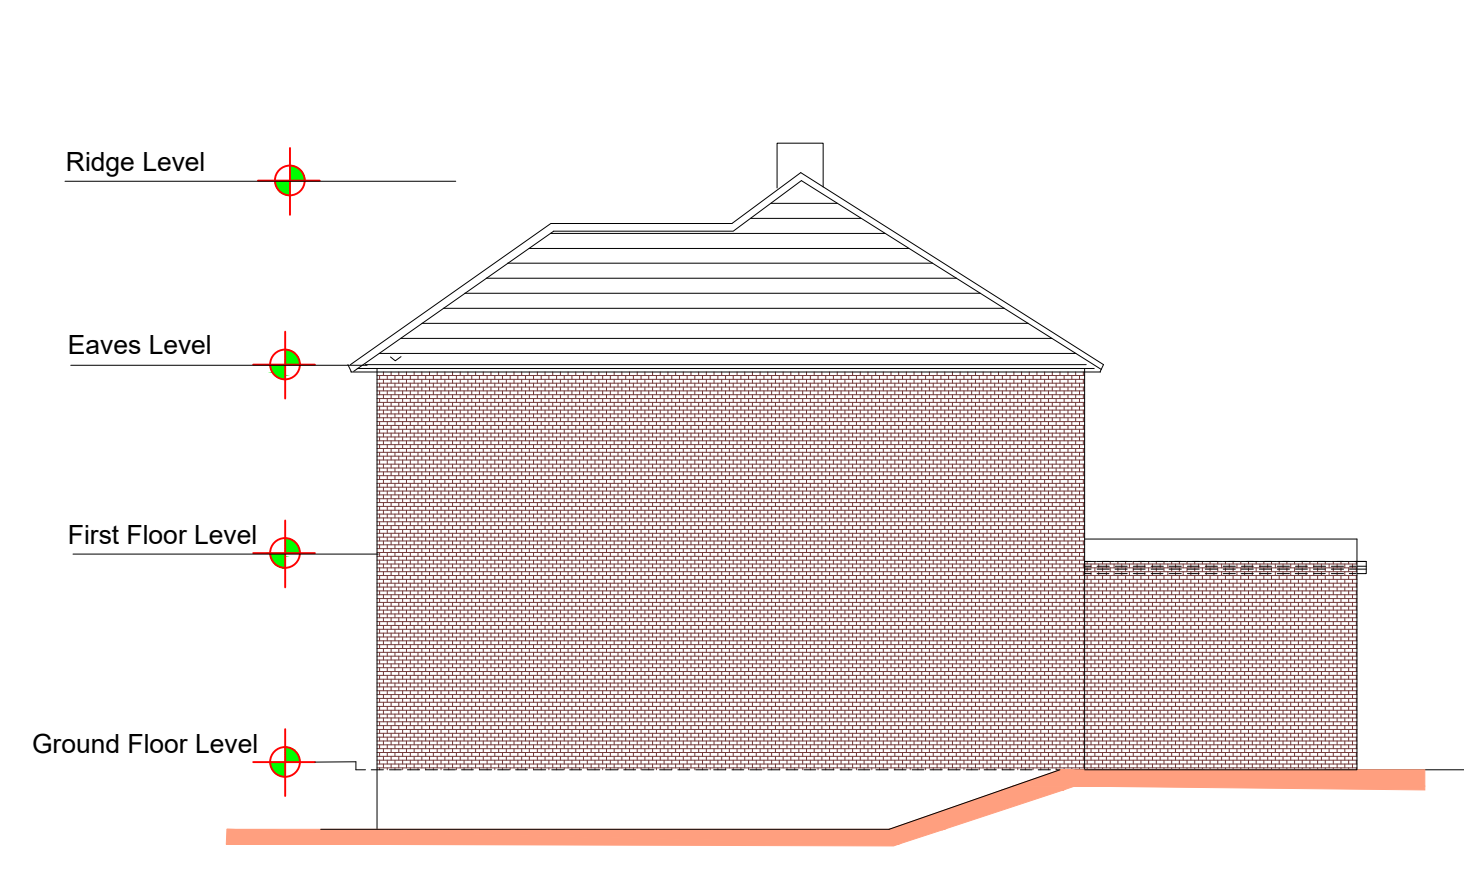

Existing Side Elevation

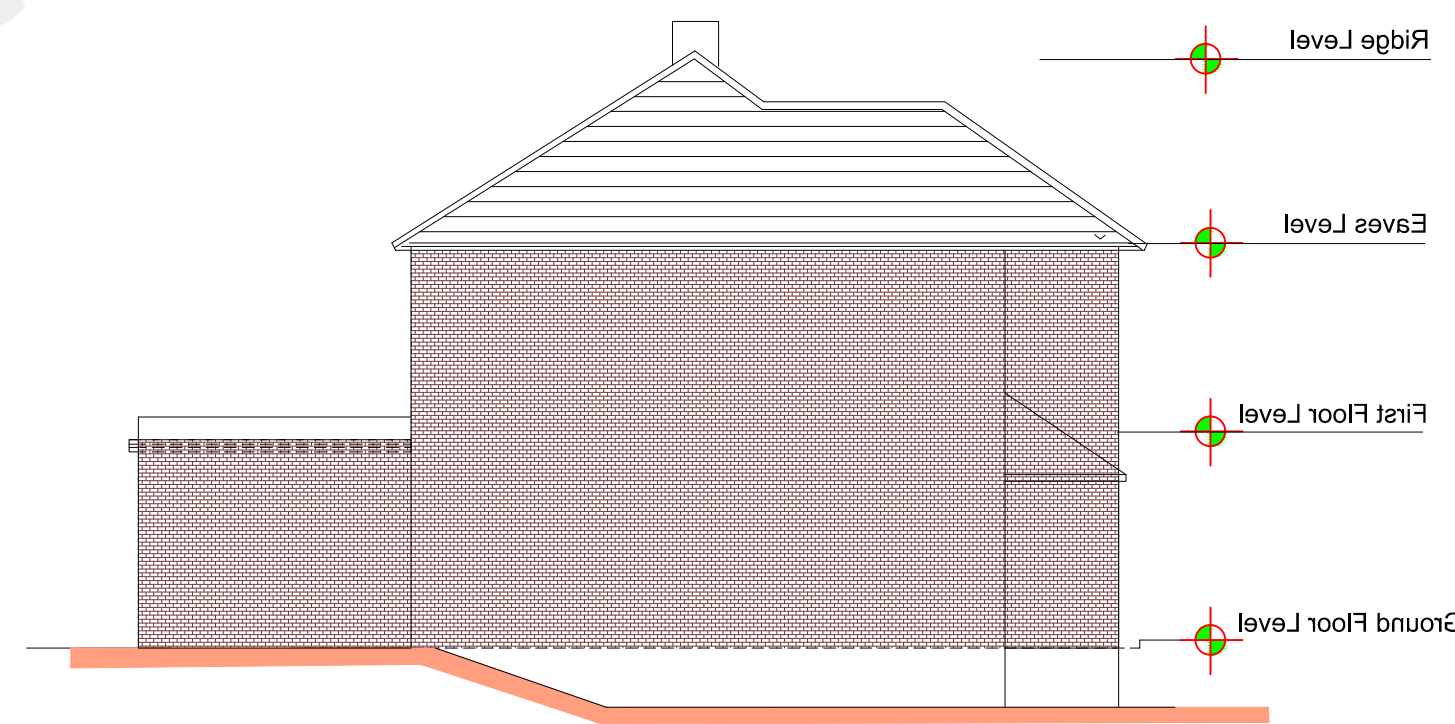

Existing Other Side Elevation

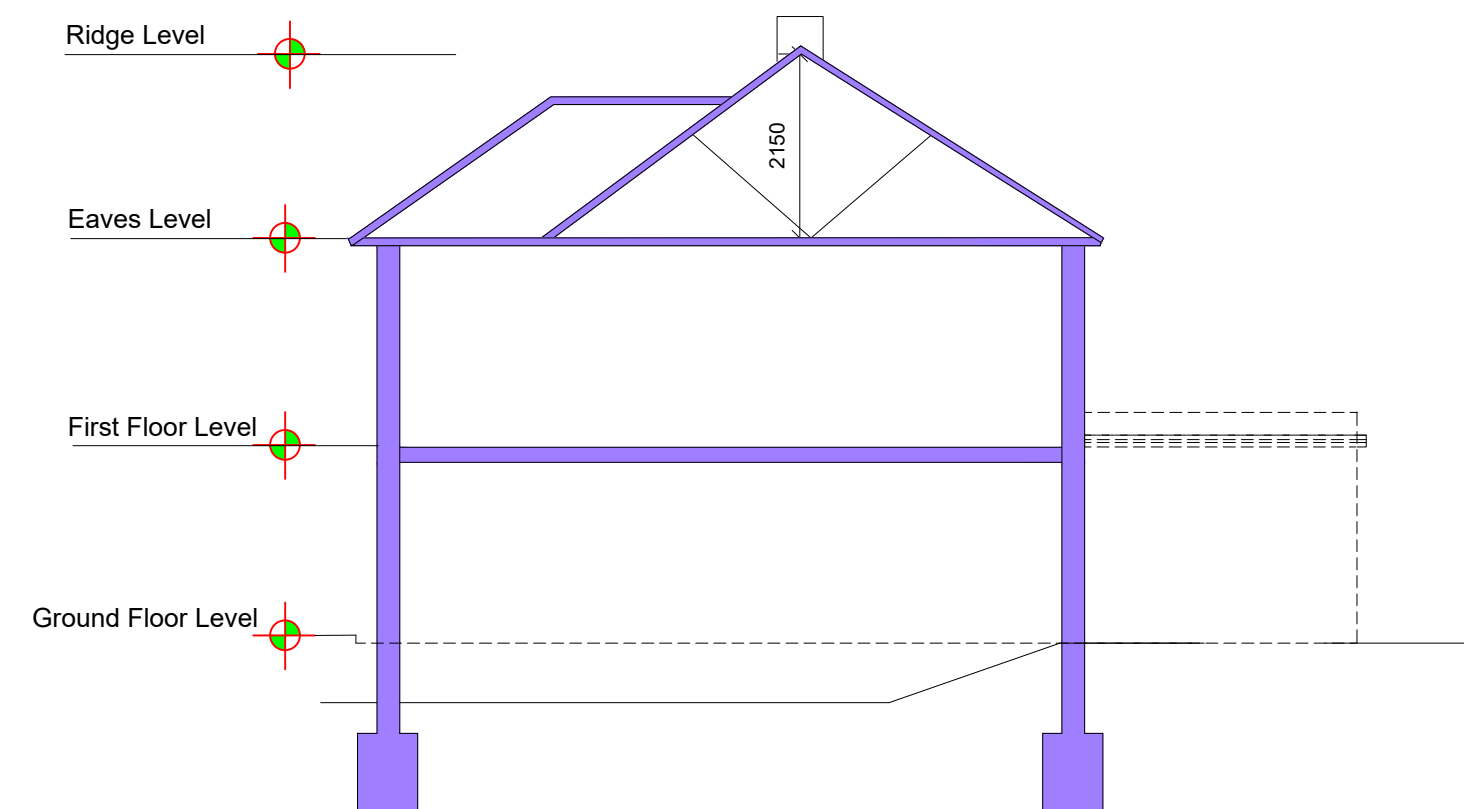

Existing Section A-A



Rev	PT	ISSUED TO GRAVESHAM PLANNING	XX.03.22	MC
			Date	By

DESIGNER PLANS LTD

Structural & Architectural Solutions

OFFICE 48, 95 WILTON ROAD, VICTORIA, LONDON, SW1V 1BZ

07940121222

www.designerplans.co.uk

Job Title

**13 ST FRANCIS AVENUE
GRAVESEND KENT DA12 4SJ**

Drawing Title

EXISTING PLANS

Scale	Date	Drawn By	
As Shown @ A1	MAR '22	MC	
Job No.	Dwg No.	Rev	
51-1000-989	S04	P1	