
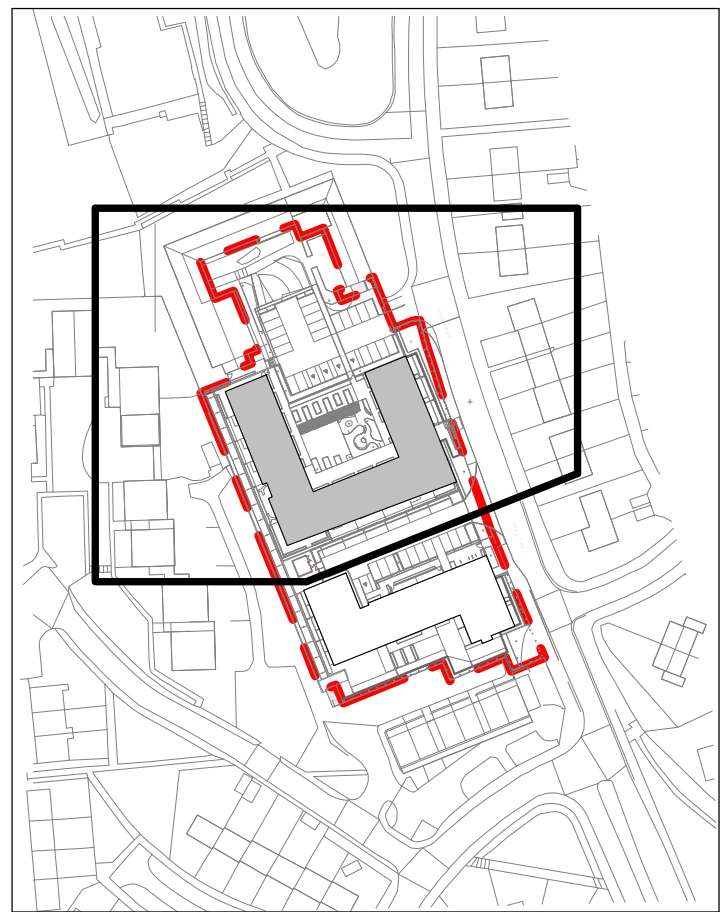


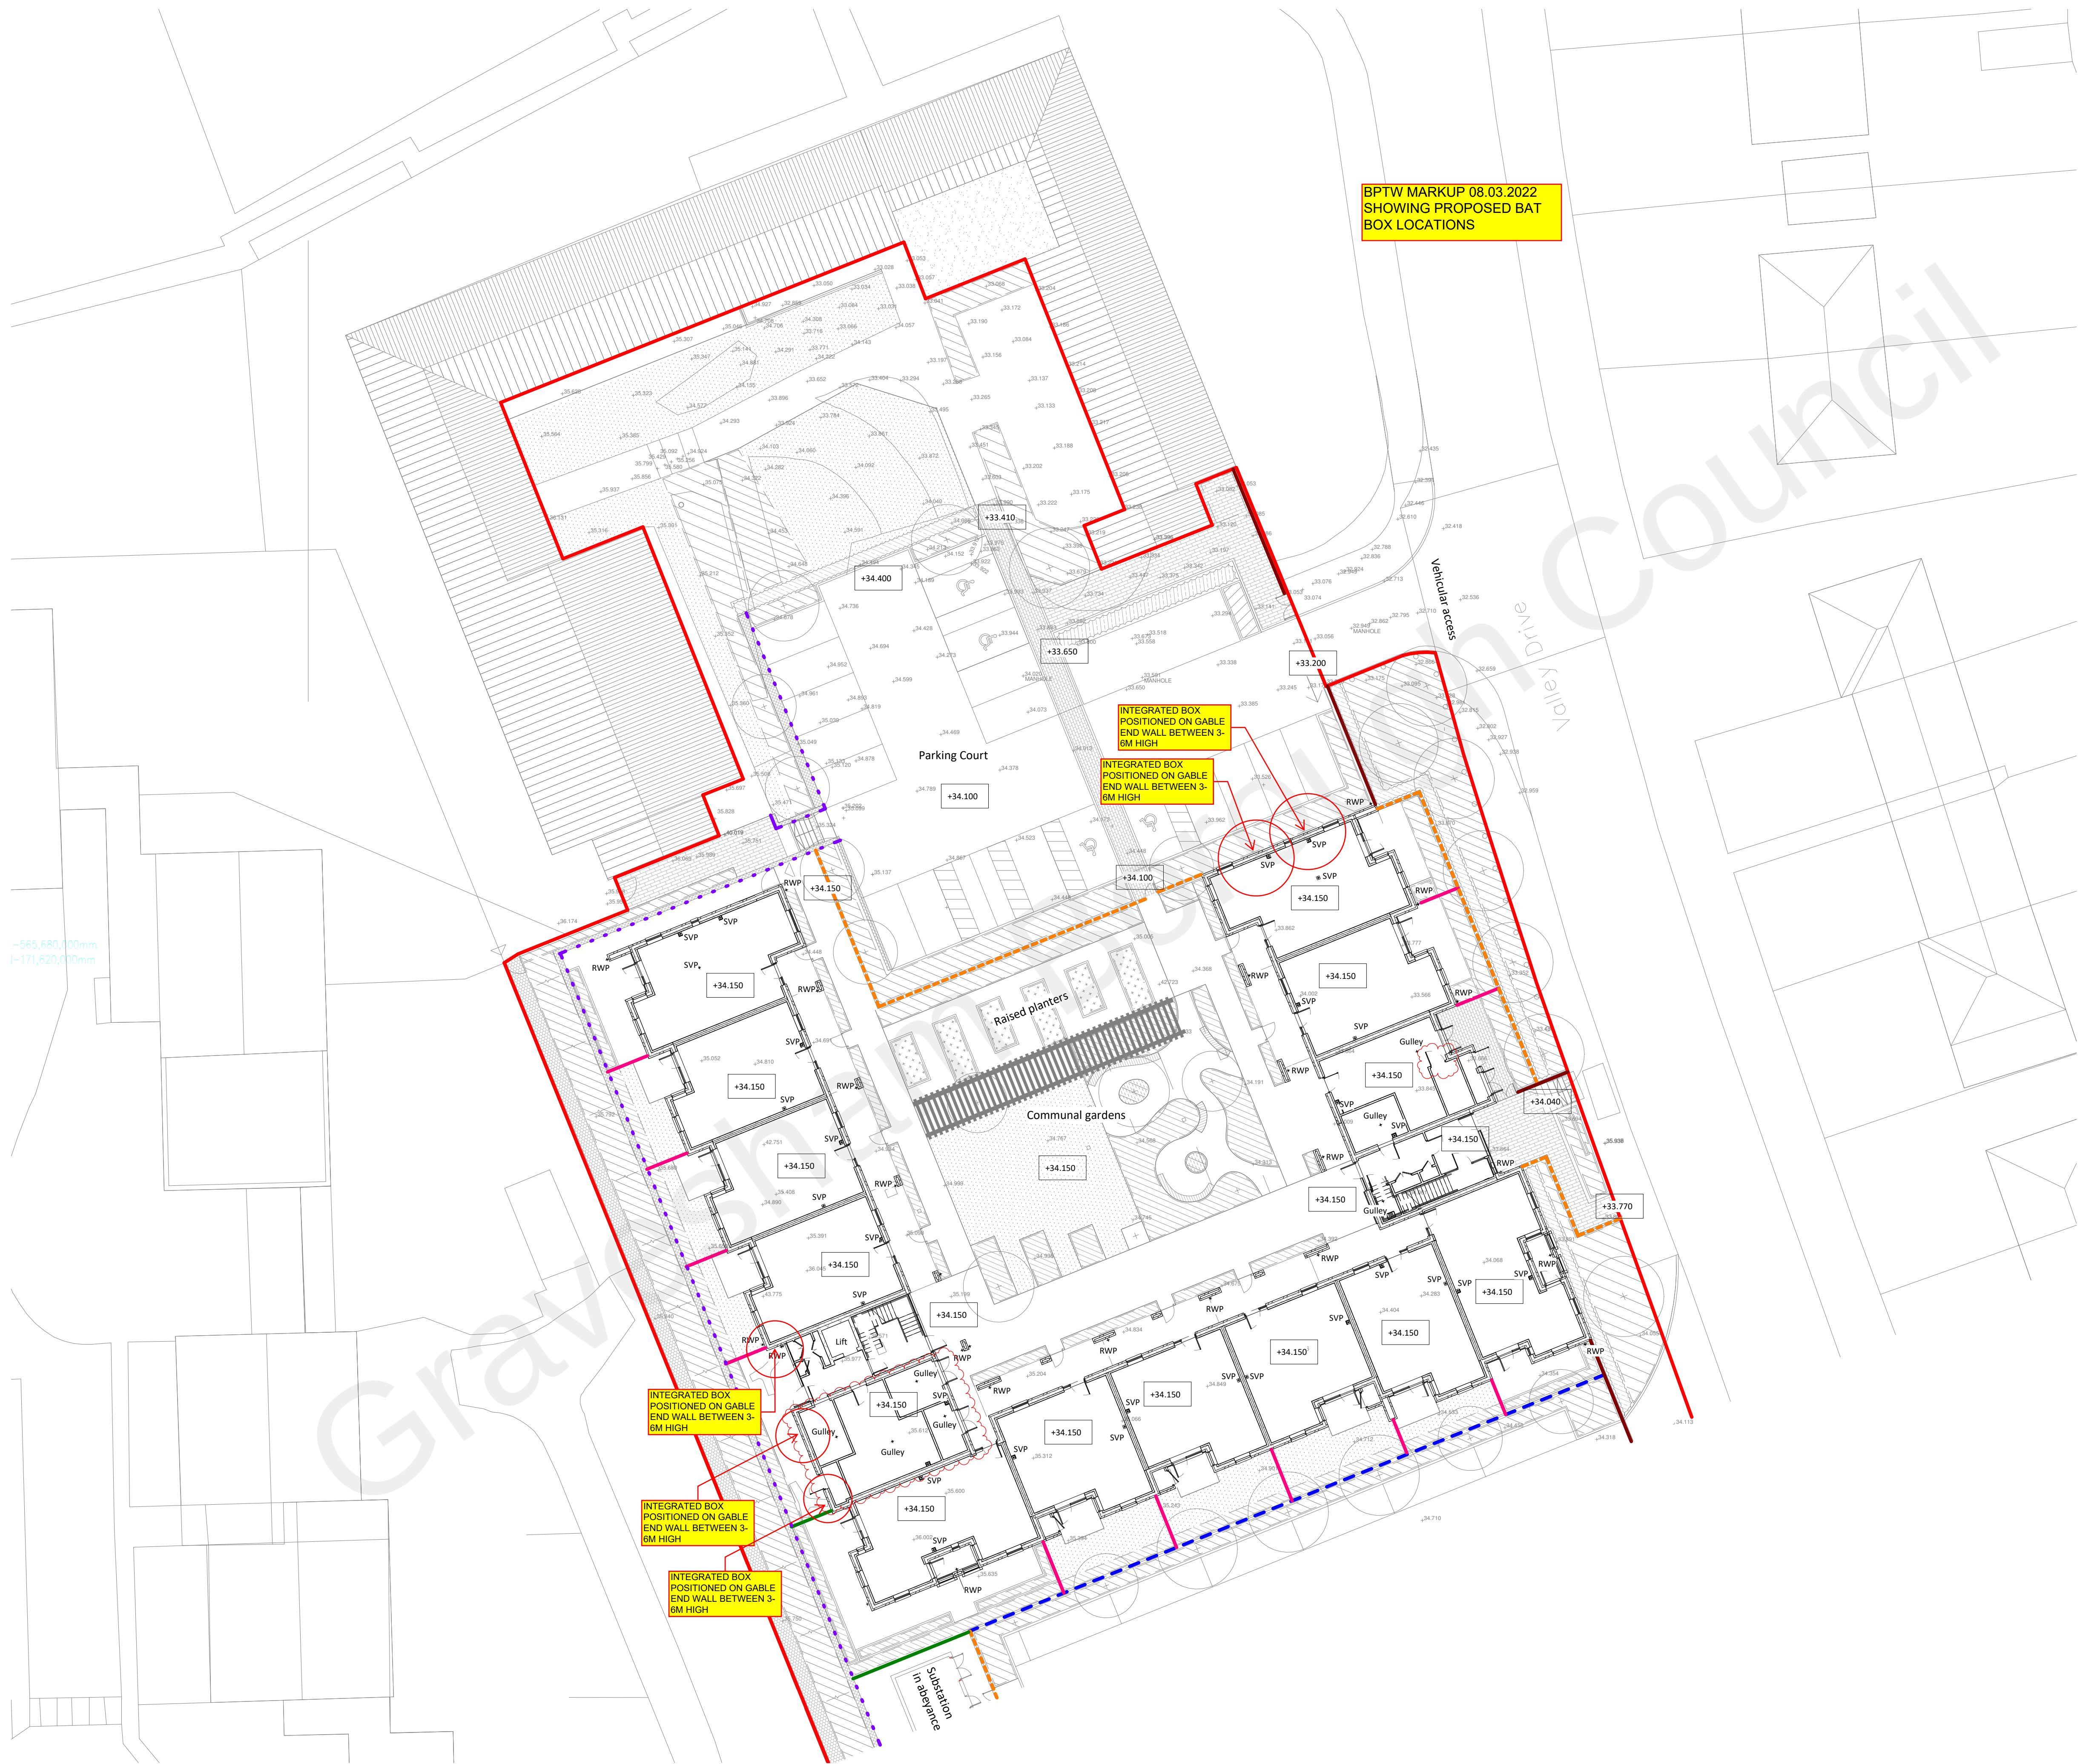

- KEY:**
- Planting / Hedges
 - Private outdoor spaces
 - Paving
 - Proposed site levels
 - Topographical existing site levels
 - Site Boundary
 - 450mm high brick dwarf wall with 1050mm top fixed angled metal railing
 - 450mm high brick dwarf wall with 1050mm top fixed metal railing
 - 500mm Gabion retaining wall to S.E design
 - Proposed 1800mm high closed boarded timber fence
 - 1800 high brick wall
 - 1800mm high timber privacy panel
 - 450mm high brick dwarf wall with 1350mm top fixed angled metal railing

NOTES

For site setting out and building coordinates refer to drawings 0100 Series.

For GA Setting out refer to drawings 1200 Series.

Below ground drainage, car park drainage and zones of permeable paving refer to Wallergray drawings.

To be read in conjunction with Wallergray, M&E Consultant and Landscape architect drawings.

Notes:


Do not scale. All dimensions are in millimetres unless otherwise stated. This drawing should be read in conjunction with all relevant project information and contract documentation. All dimensions to be checked prior to fabrication and or commencement of works. All works to comply with all relevant legal standards, building regulations and warranty provider requirements. Report any discrepancies, if in doubt ask.

Revisions:	Rev	Status	Date	Description	CO	CHKd
PO1	S3	23.06.20	Preliminary Issue		CO	
PO2	S3	28.08.20	Drainage updated following updates to WCH unit. Lift shaft updated as per Kone information.		CO	
CO1	A5	19.03.21	Construction Issue		VM	CO

Client Name:		Westridge	
Project Name:		Valley Drive	
Drawing Name:		Site Plan - Block A	
Drawing Number:		Rev:	Status:
VDR-BPTW-03-ZZ-DR-A-0101		C01	A5
Project No:	RIBA Stage:	Drawn By:	Scale:
19-251	5	VM	1:200 @ A1

CONSTRUCTION

40 Norman Road,
Greenwich, London
SE10 9GX
t 020 8293 5175
bptw.co.uk

 

1:200m

0 2 10 20