

EXISTING SITE PLAN

Scale 1:1250


PROPOSED SITE AREA

Gross Area = 522.5m²

Included the existing and current approved planning applications

Side / rear extension - Planning Ref: 20210244
Dated 21st April 2021 - part completed.

Retention of Highways land - Planning Ref: 20220732
Dated 26th August 2022 - Repositioning of boundary fencing- completed

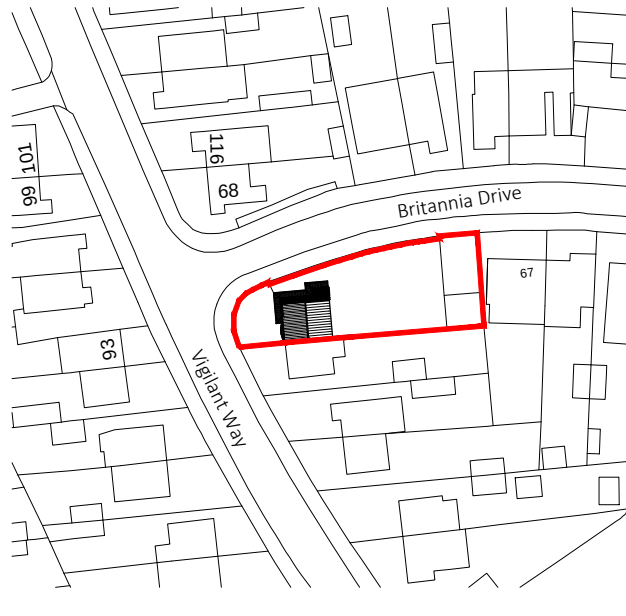

Ordnance Survey, (c) Crown Copyright 2021. All rights reserved. Licence number 100022432

Client / Location Mr & Mrs Richmond 114 Vigilant Way Gravesend Kent DA12 4PN	Job Title Single Storey Rear Addition	Scale 1:1250 @ A4		Date May 2023	
		Designed by MB	Drawn by MB	Checked by Client	Approved by Client
		Drawing No. JMD-1198-B-010			Revision P4
	Drawing Title Site Plan	Status Planning Issue			

J M D
Property Services
28 Sirdar Strand
Riverview Park
Gravesend
Kent.
DA12 4LP
T : 01474 740299
E : info@jmdd.co.uk