




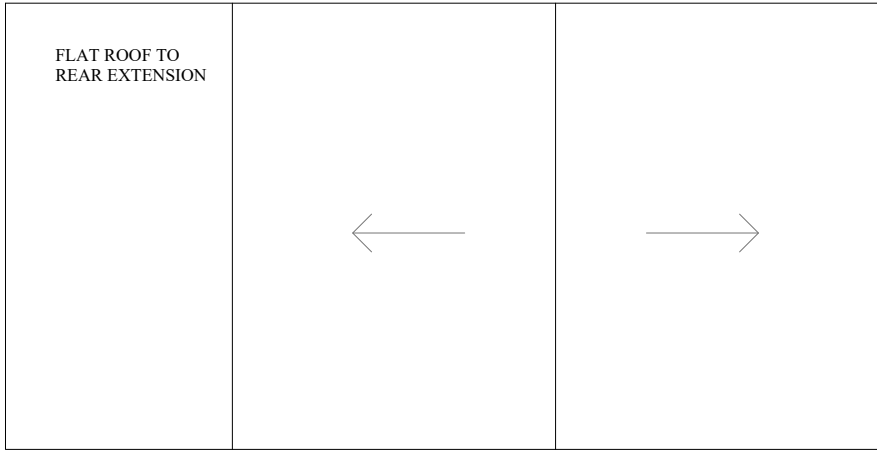

EXISTING ROOF PLAN 1:100

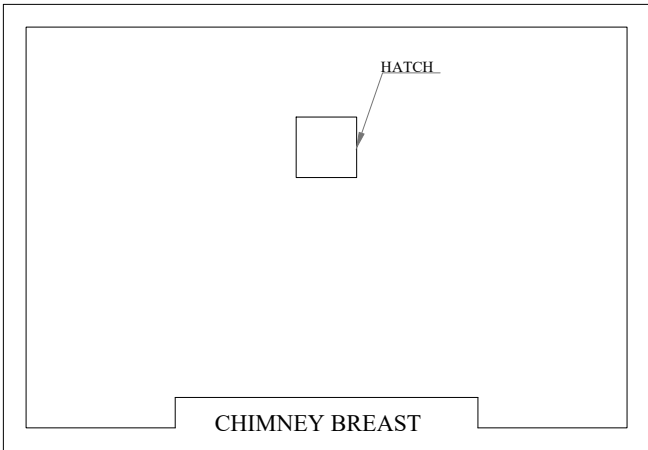

EXISTING LOFT PLAN 1:100

 

PROPOSAL REAR EXTENSION	
ADDRESS: 28 COUTON AVENUE DA11 8DY	
DRAWING: EXISTING ROOF AND LOFT PLAN	
DRAWING NO: 08	
PAPER SIZE: A3	SCALE: 1:100