



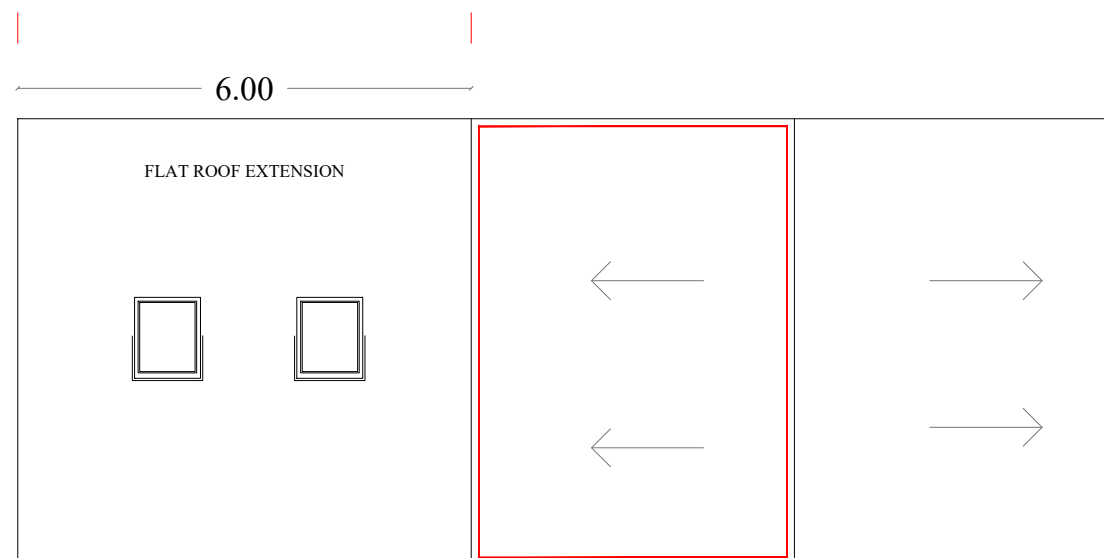

PROPOSED ROOF PLAN 1:100

 

PROPOSAL REAR
EXTENSION

ADDRESS:
28 COUTON AVENUE
DA11 8DY

DRAWING:
PROPOSED ROOF AND
LOFT PLAN

DRAWING NO:
09

PAPER SIZE: A3	SCALE: 1:100
-------------------	-----------------