



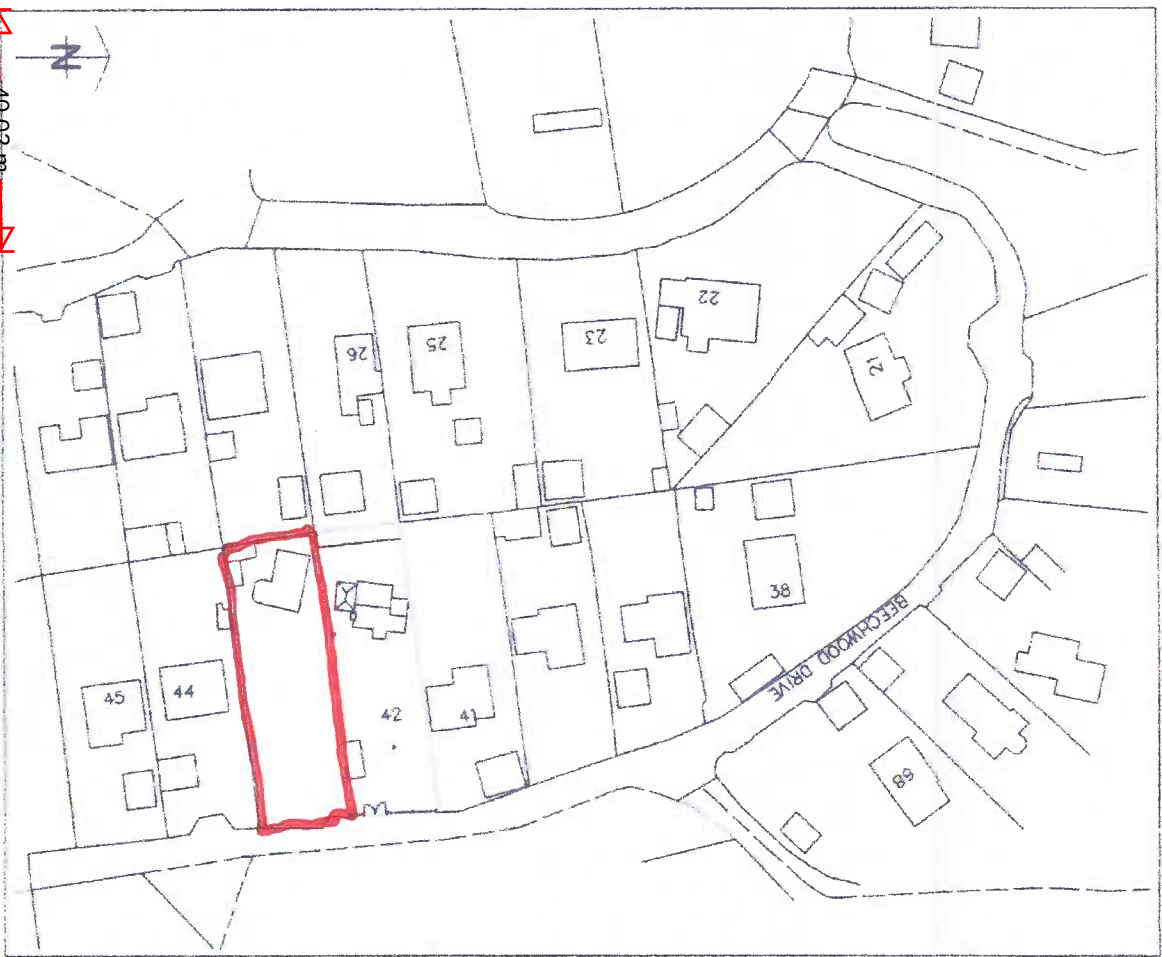

LOCATION PLAN 1:1250



PROPOSED BLOCK PLAN AND ROOF PLAN 1:500

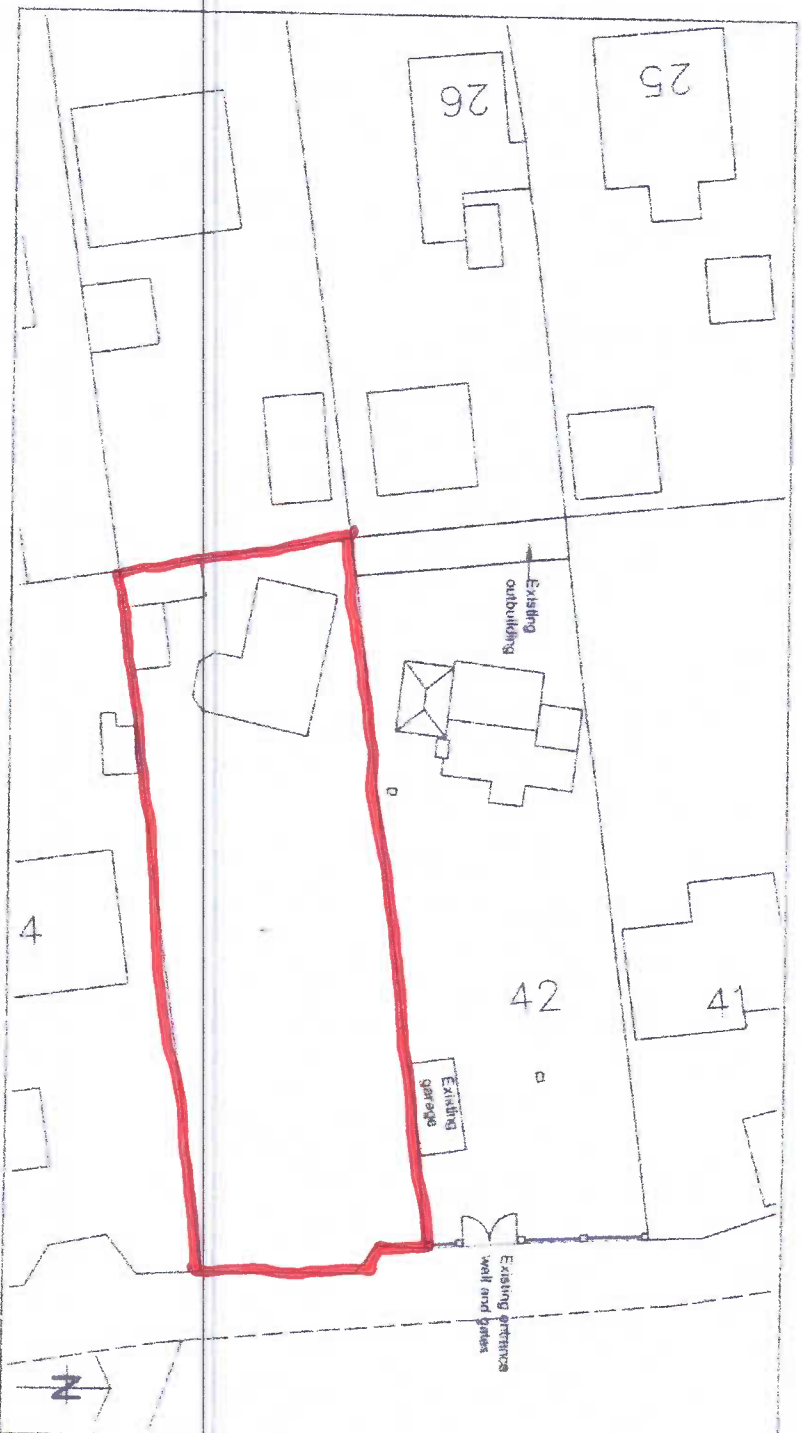

EXISTING BLOCK AND ROOF PLAN 1:500

|                                                                              |                                                  |
|------------------------------------------------------------------------------|--------------------------------------------------|
| <p>S and S Builders.<br/>Three bungalows<br/>School lane<br/>Heidelberg.</p> | <p>Scale: 1:500 &amp; 1:1250<br/>Datum @ 43.</p> |
| <p>Project: 43 Beechwood Drive<br/>New build bungalows<br/>and garage.</p>   | <p>DATE:<br/>November 2024.</p>                  |
| <p>Client:<br/>Mr. P. Hunter.</p>                                            | <p>Drawn no:<br/>02/11/2024/RL</p>               |