




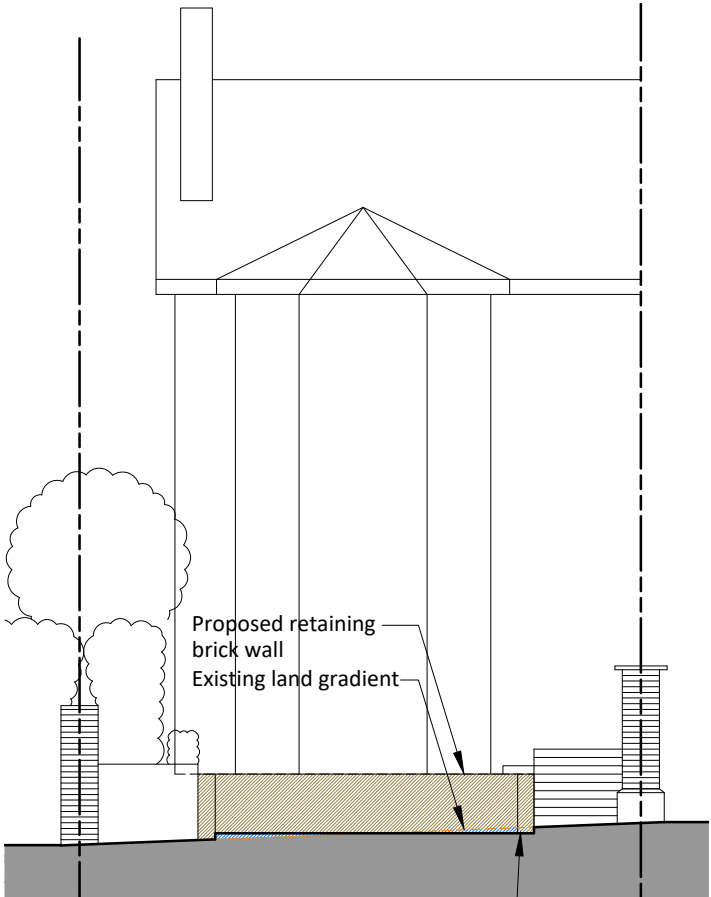


Proposed Front (South) Elevation
1:100

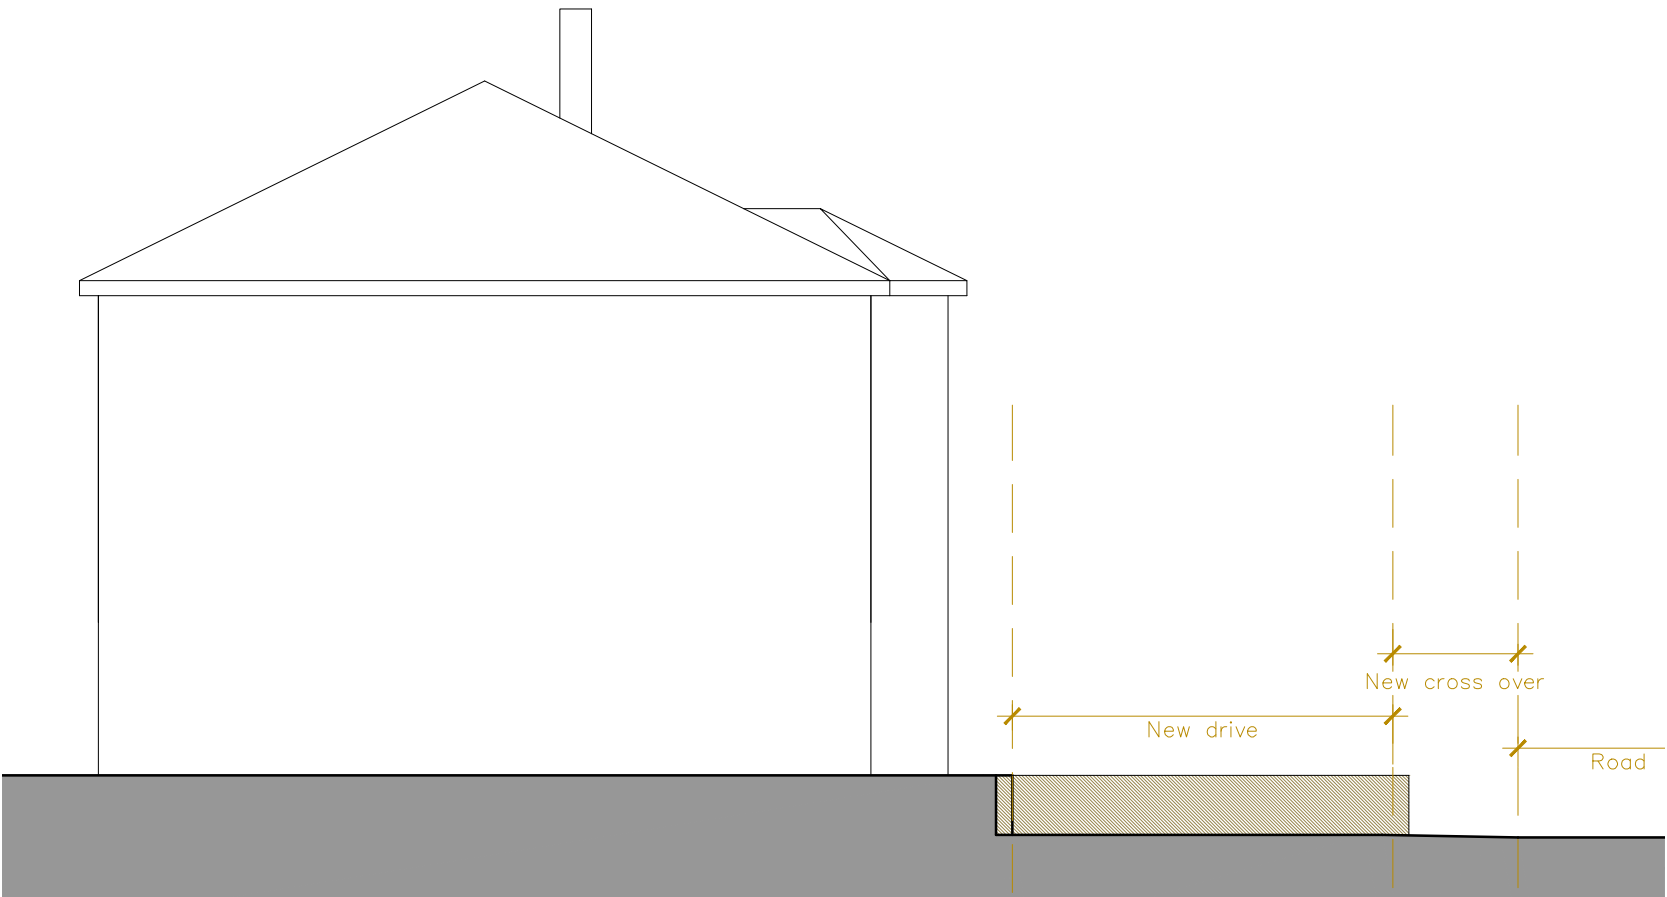

Proposed Side (West) Section A
1:100

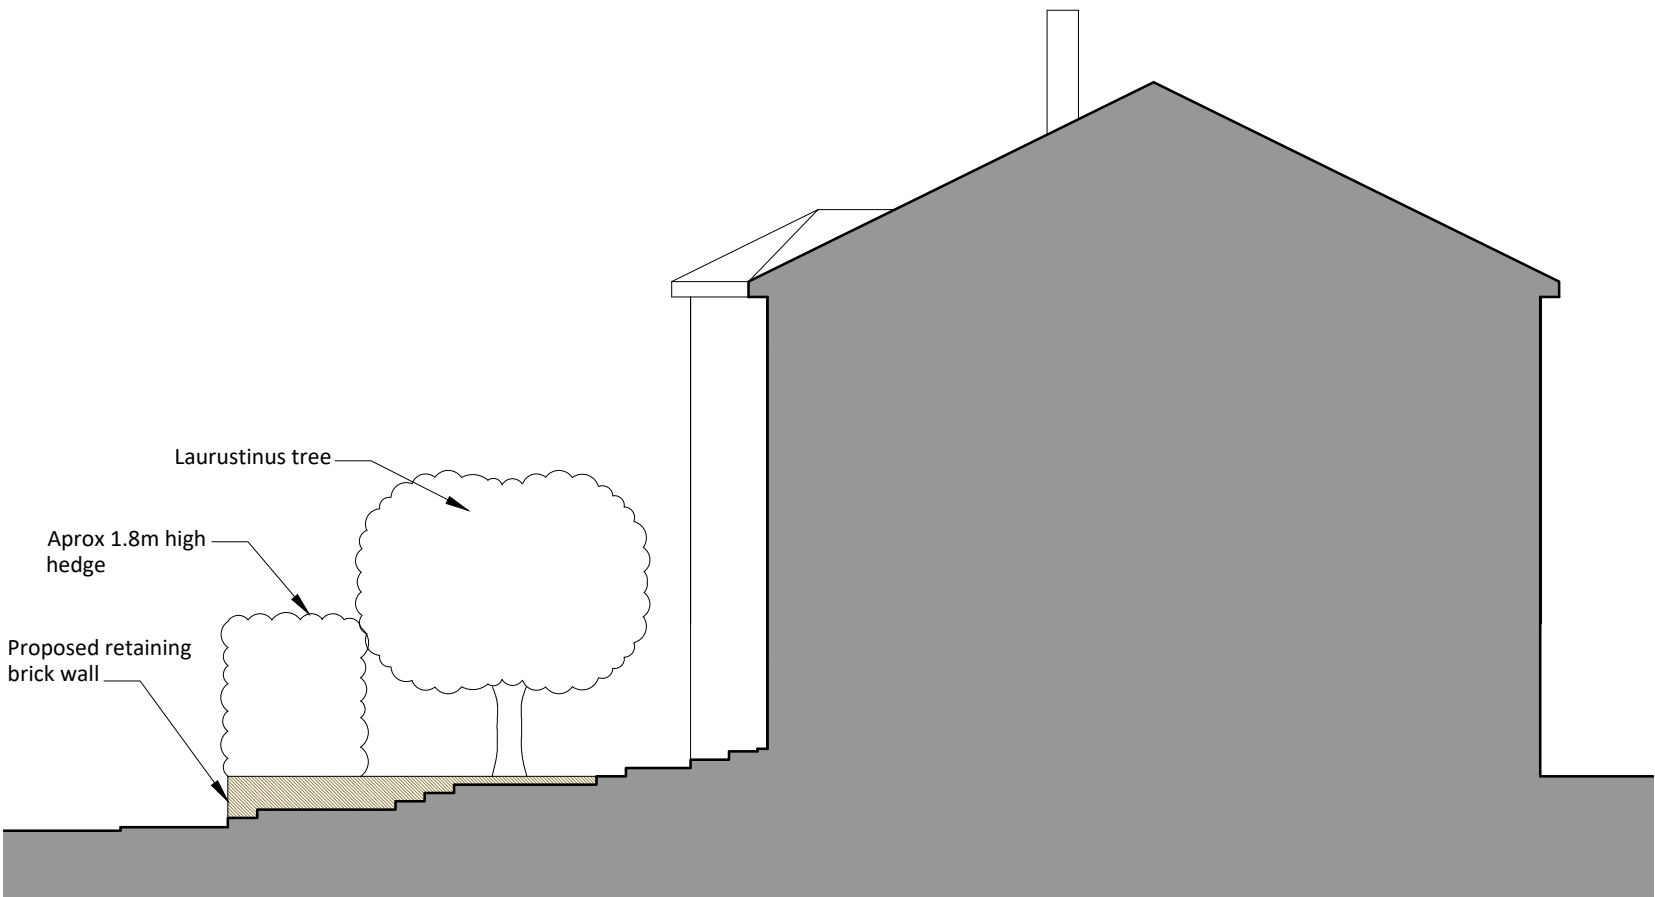

Proposed Side (East) Section B
1:100

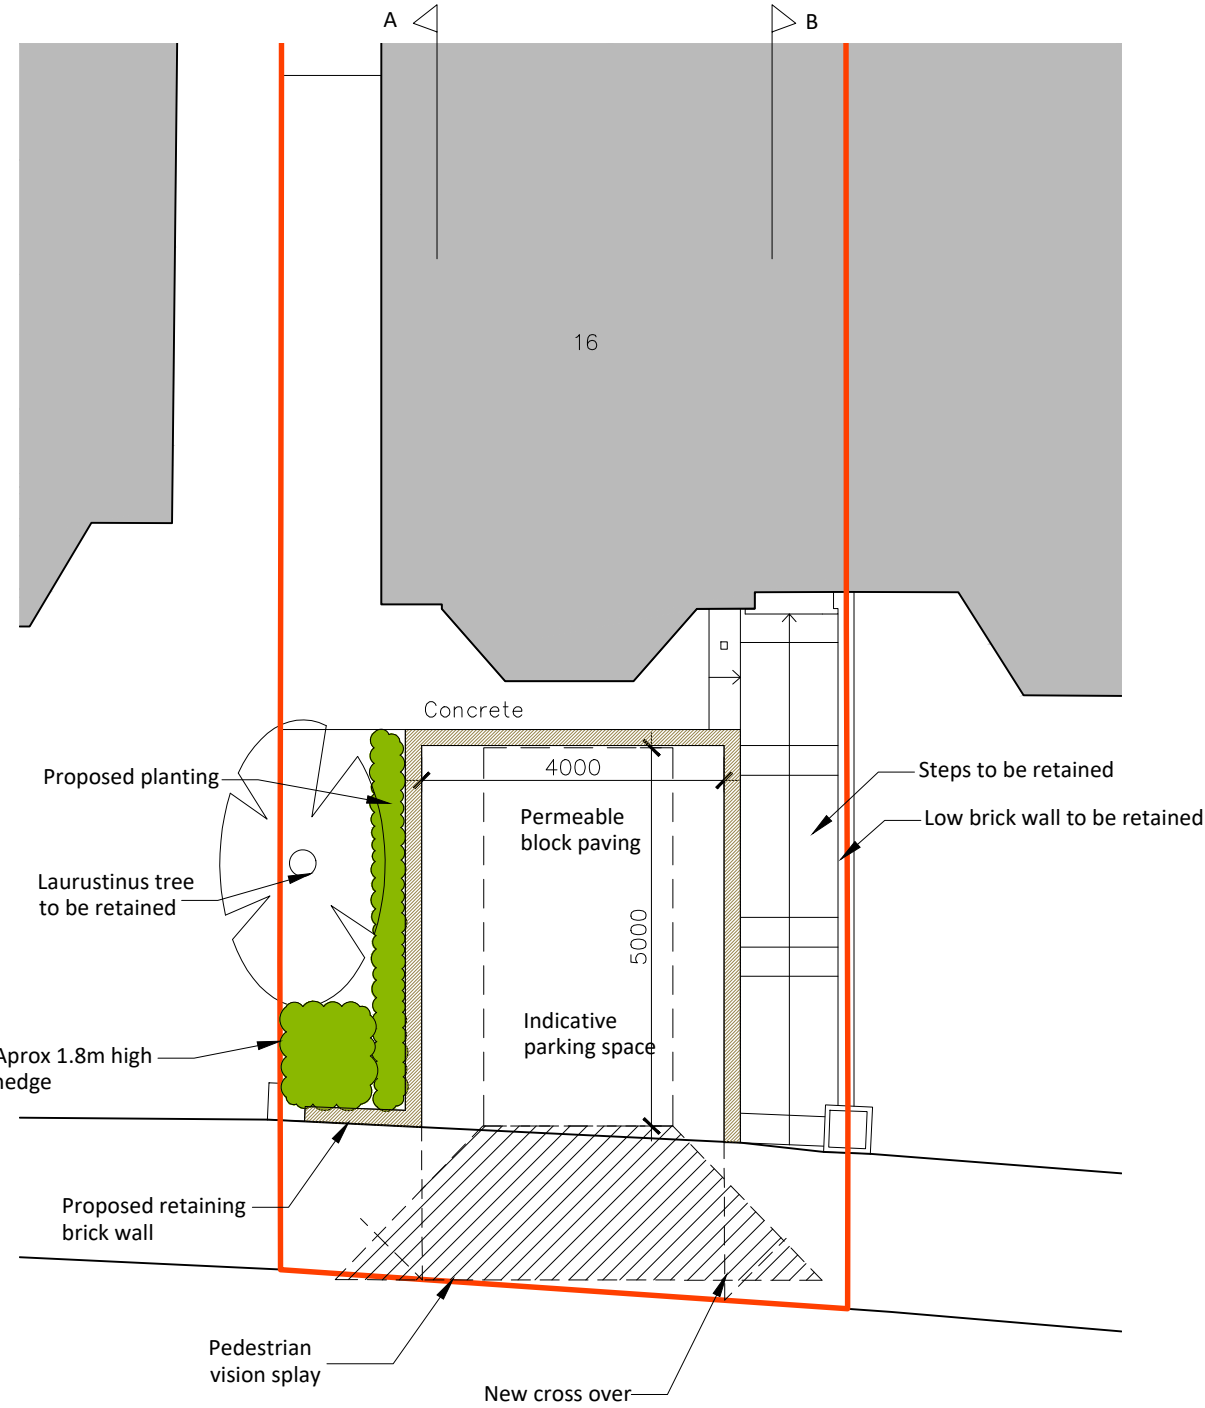

Proposed Site Plan
1:100



Graham Simpkin Planning

2 The Parade, Ash Road, Hertley
Longfield, Kent DA3 8BG
Tel: 01474 703705
www.gsplanning.uk
Email: office@gsplanning.uk

Project Title 16 Old Road West, Gravesend, DA11 0LJ		Job No 4413
Drawing Title Proposed Site Plan and Elevations/Sections	Drawing No 05	Revision —
Date 23.05.2025	Drawn by MW	Checked by ON
Scale 1:100 @ A2	Note —	

6.01 m
1 2 3 4 5 6
metres