



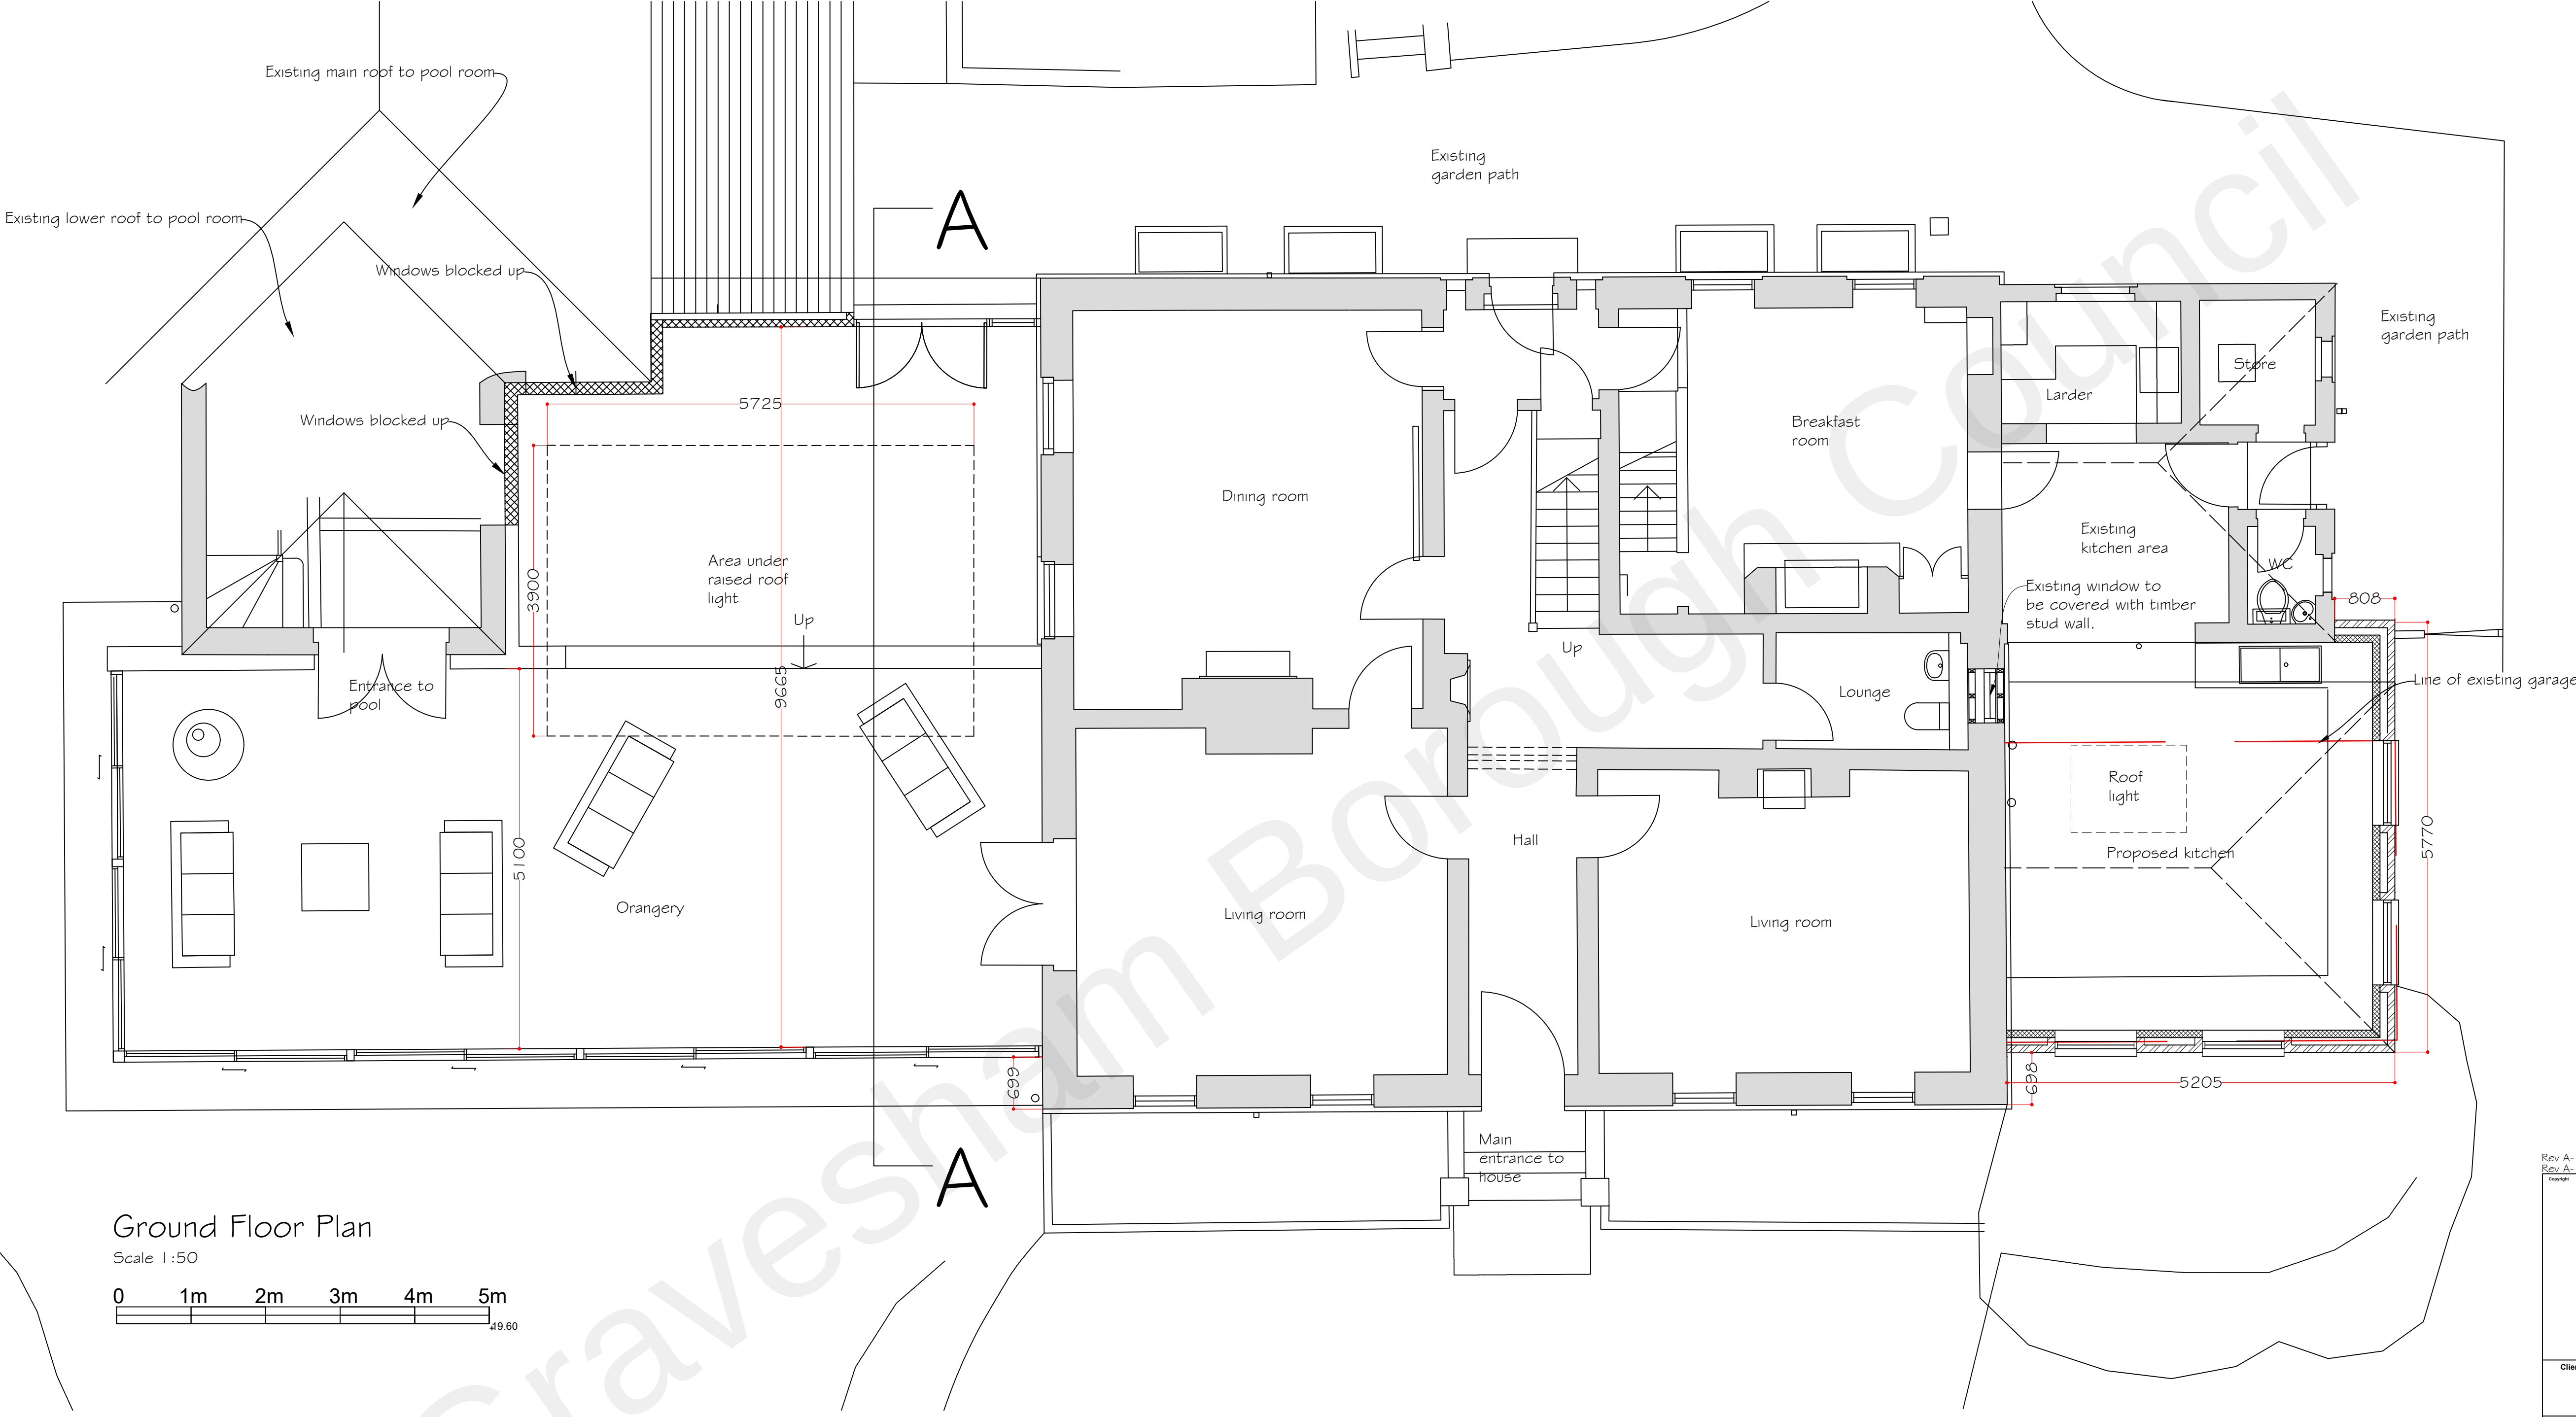

Ground Floor Plan  
Scale 1:50

 

Rev A- General amended scheme. 17 January 2022  
Rev A- Amended sunroom. 18 May 2021  
Drawn by

**Synergy**  
Planning & Property Consultants Ltd

Suite 6 Laser Quay  
Marine City Centre  
Rochester  
Kent ME2 4HU

Client  
Mr D South

Address  
The Old Parsonage, Shorne

Drawing title  
Proposed ground floor plan

Scale  
1:50 at A1

Date  
March 2021

Drawn by

Drawing No  
20/308/03

B