



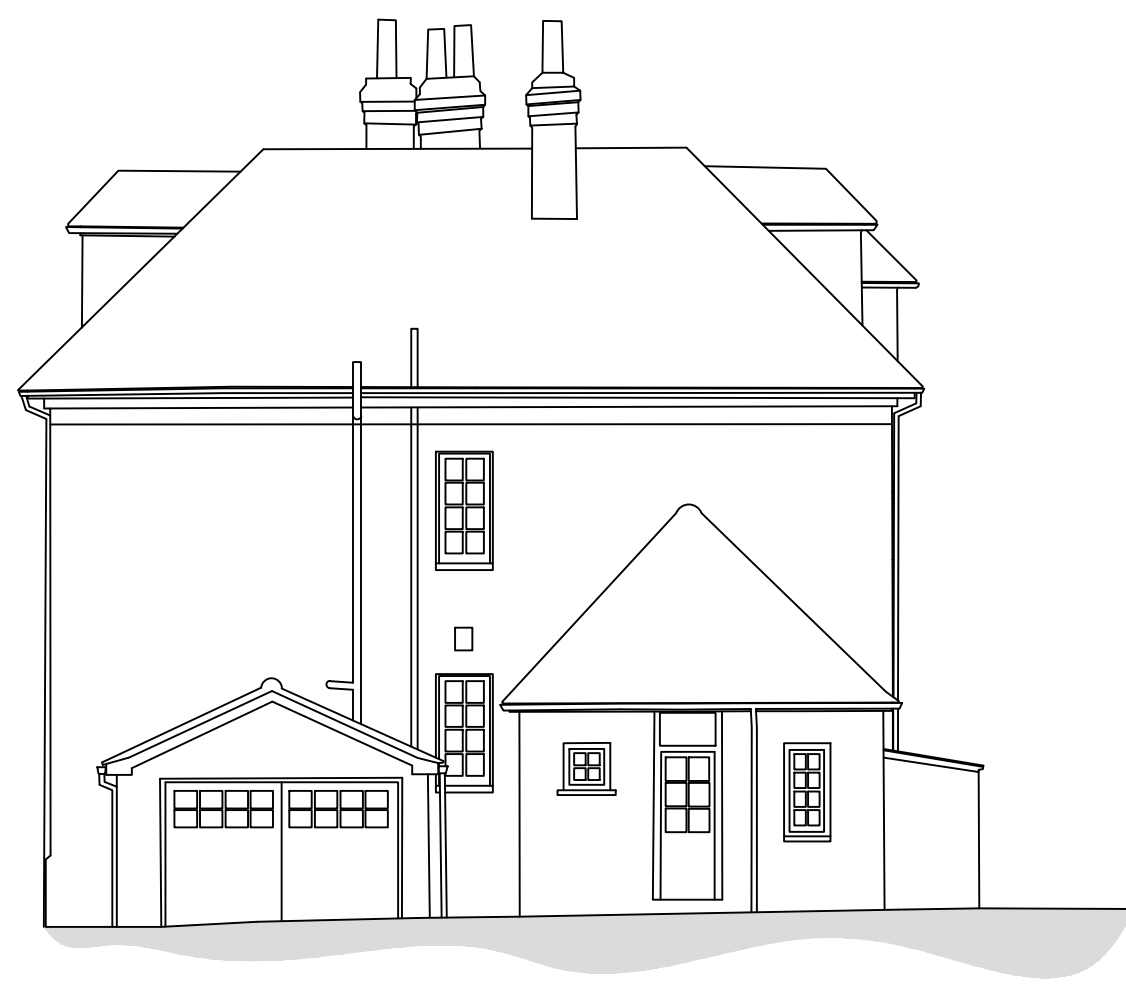

Front Elevation


Scale 1:100

 

Side Elevation




Rear Elevation

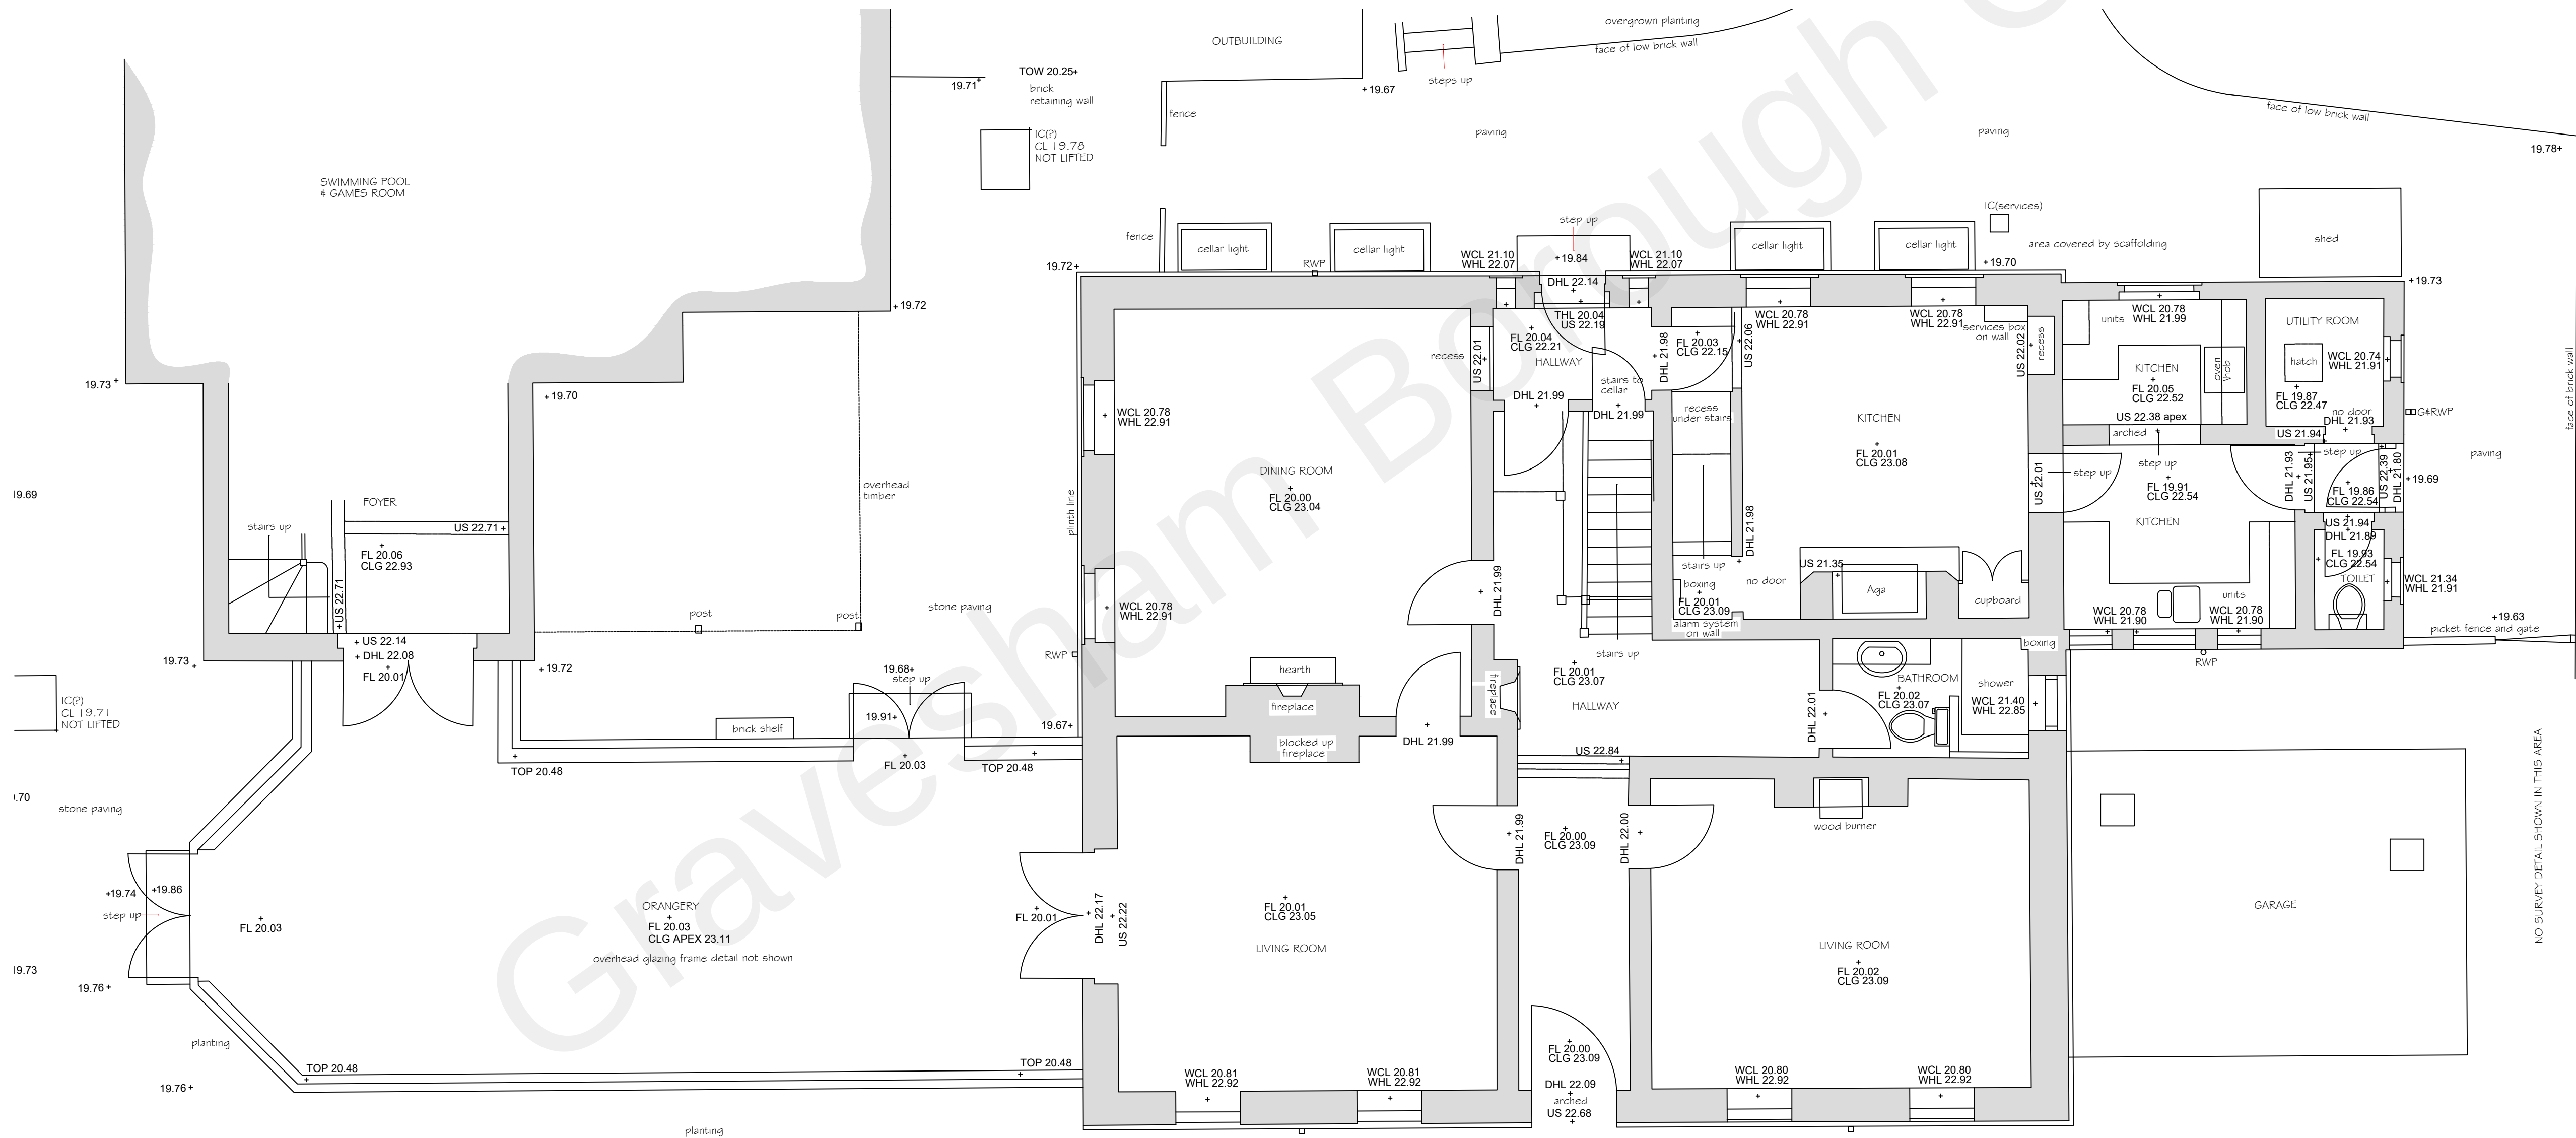

Ground Floor Plan

Scale 1:50

 

Synergy

Planning & Property Consultants Ltd
Suite 6 Laser Quay
Marine City Centre
Rochester
Kent ME2 4HU

Client

Mr D South

Address

The Old Parsonage, Shorne

Drawing title

Survey drawing

Scale

1:100/1:50 at A1

Date

March 2021

Drawn by

Drawing No

20/308/01