

NOTES

Existing Materials

Brickwork/Walls - London stock brick, yellow stock brick, blue / pink painted render and white painted pebbledash

Pitched Roof - Concrete / slate tiles and white uPVC conservatory roof

Windows - White painted timber sash and white uPVC framed windows

Doors - White painted timber door and white uPVC framed doors

RWP's / Gutter's / Fascia's - Black / white uPVC downpipes and guttering, and white / black painted timber fascias

Revision

Rev	Notes	Date
A	Planning Issue	28/05/2021
B	Stair Amendment	01/07/2021

KEY

--- Boundary line - - - Level line
▨ Neighbouring context

JOB TITLE

Proposed ground floor wraparound extension, two storey rear extension, side porch redesign, floor plan redesign and all associated works at 25 & 26 South Hill Road

STATUS

Planning Drawings

DRAWING TITLE

Existing Elevation

CLIENT

Alistair Sayers

SCALE

1 : 100 at A3

DRAWN

TM


DATE

July 2021

CHECKED

RM

DRAWING NO. 7274 - 1202 B

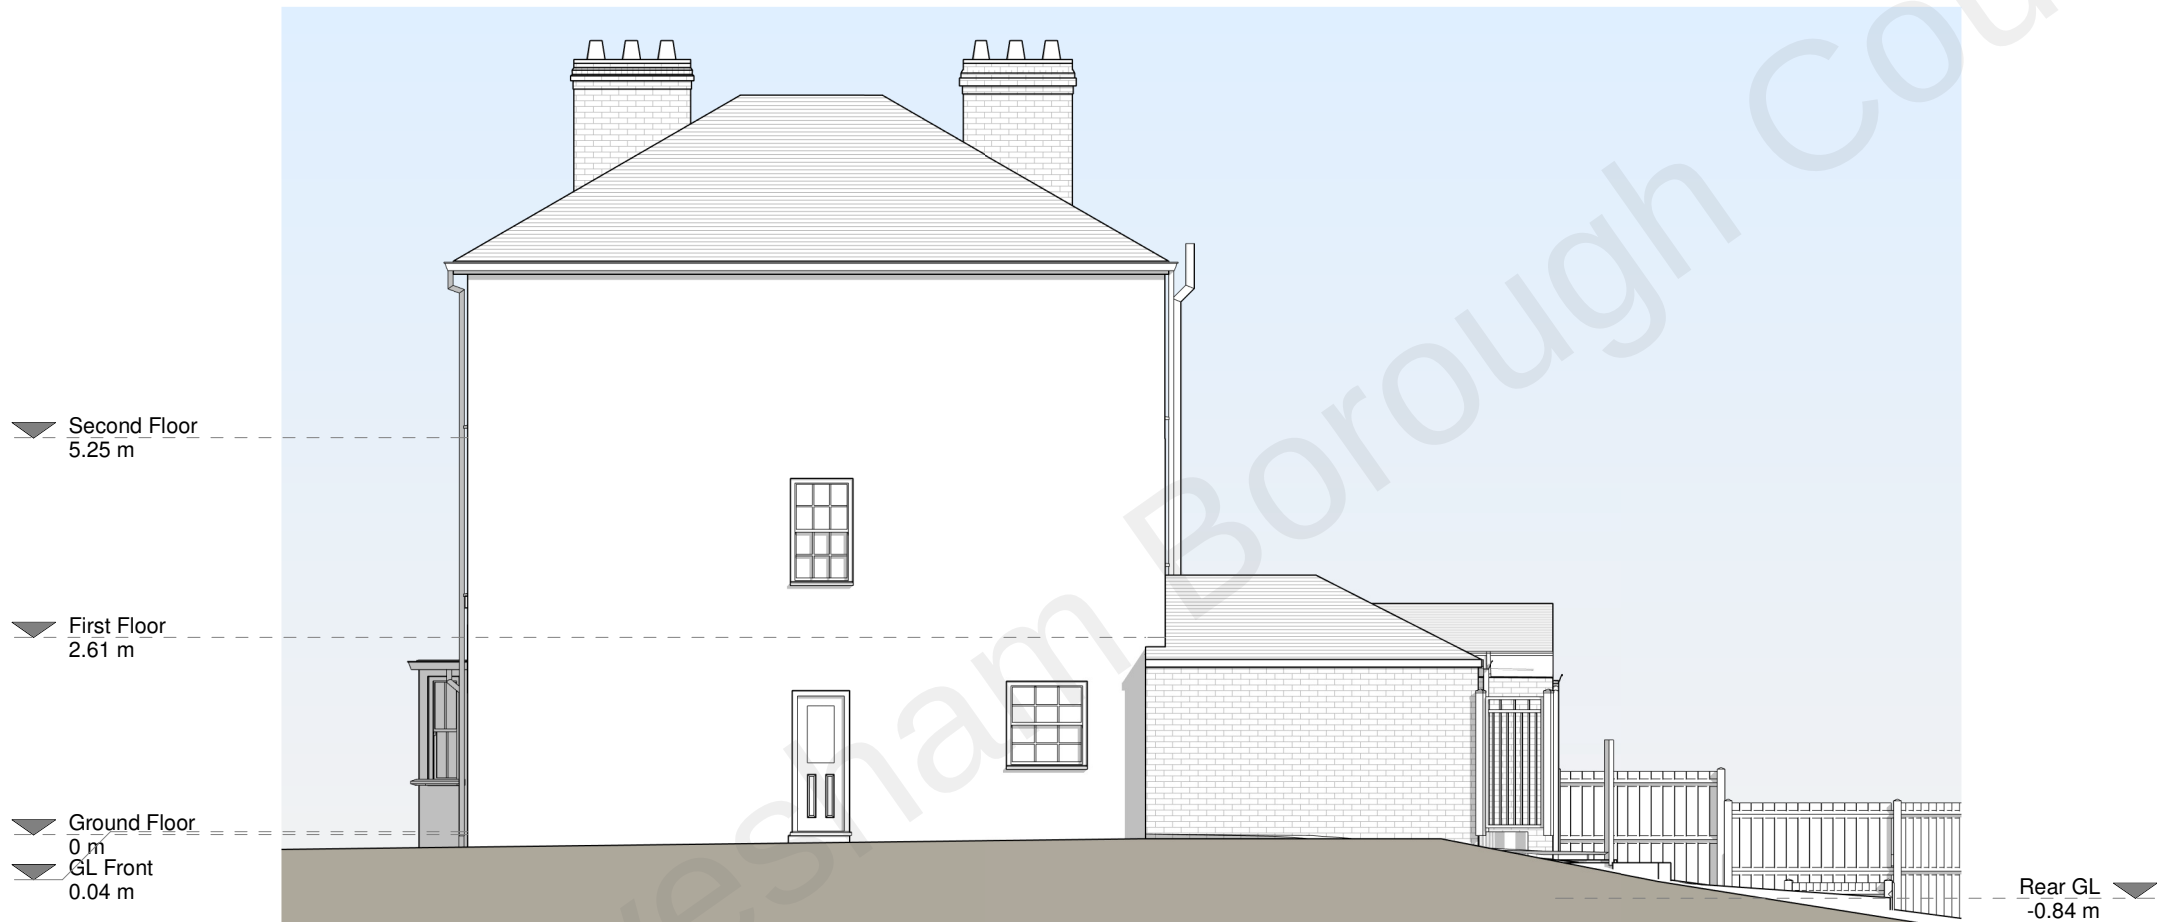

Right Side Elevation