




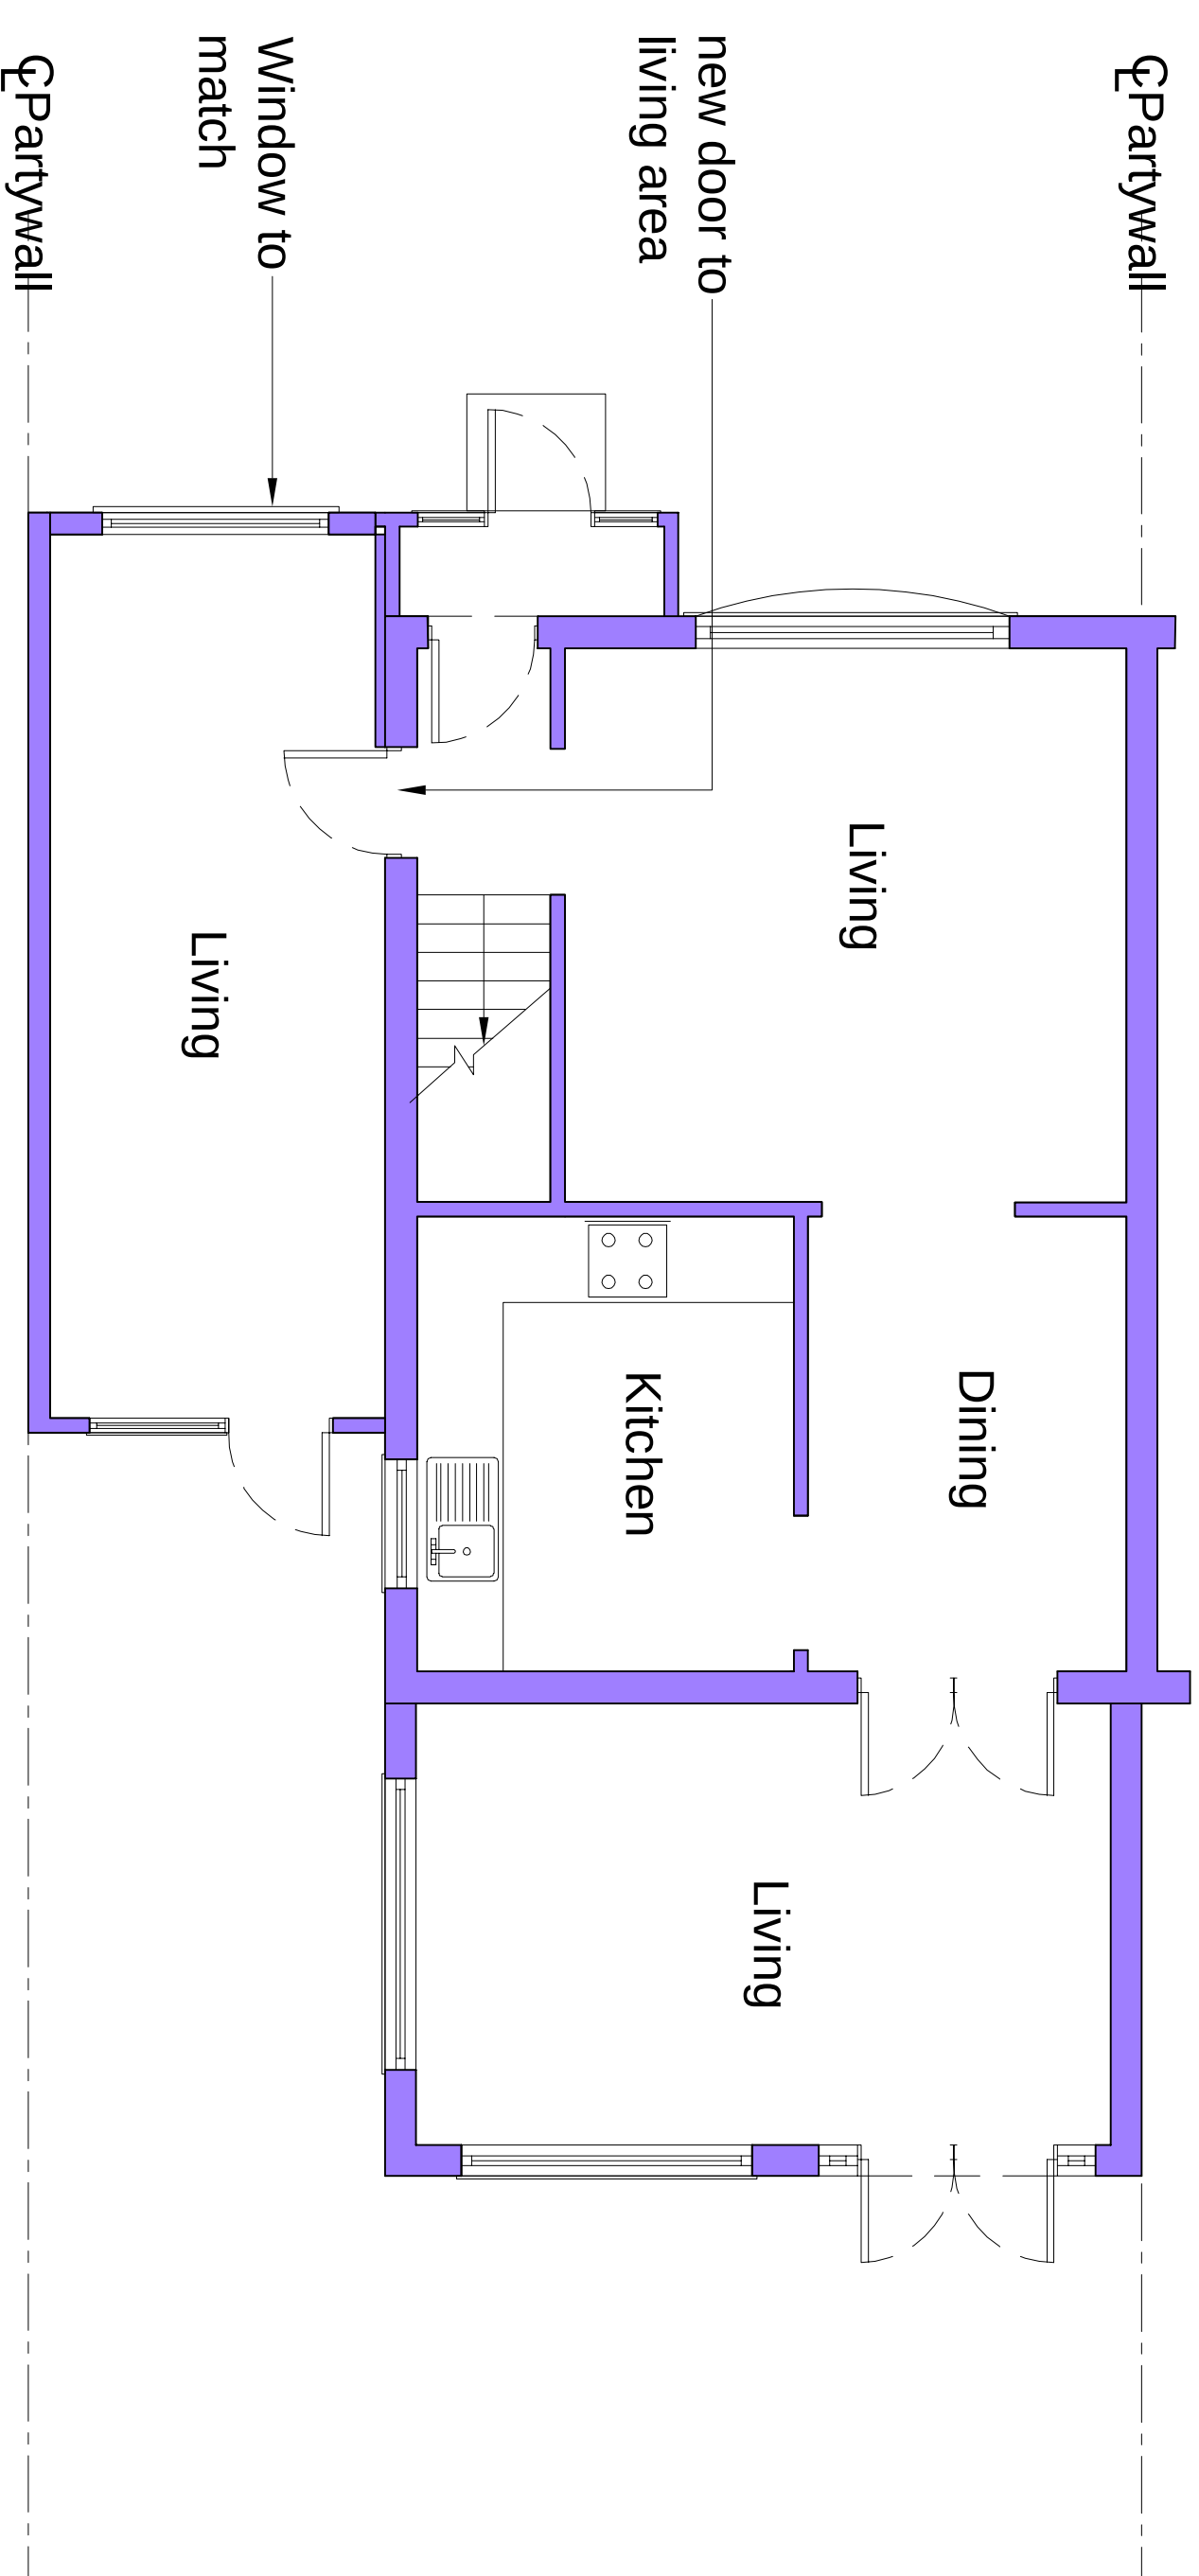

Proposed Ground Floor Plan

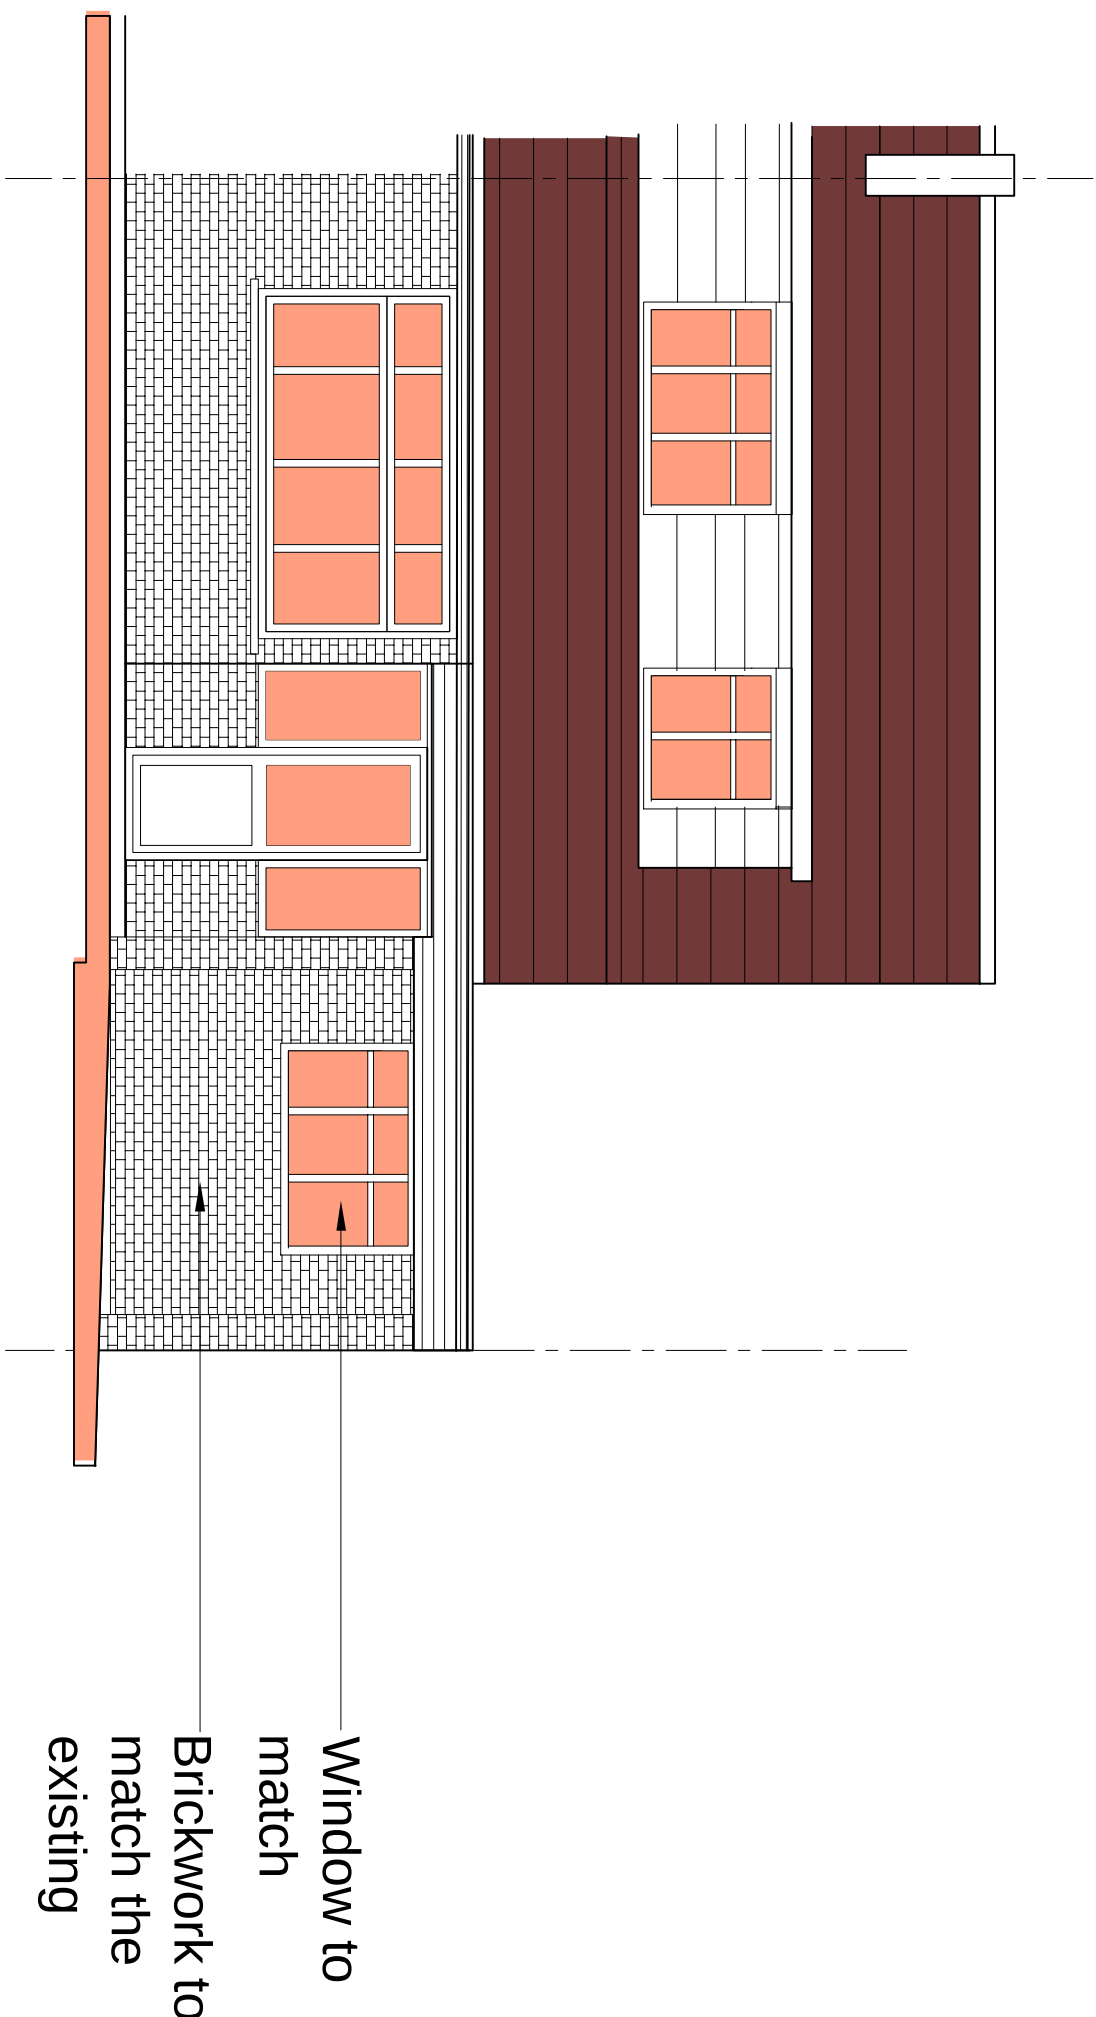

Proposed Front Elevation

 

P1	ISSUED TO PLANNING				
Rev					



IMPERIAL

STRUCTURAL PLANNING LTD

OFFICE: 48, 59 WILTON ROAD LONDON E15 2JZ

07540312125

Job Title

21 Fleet Road Northfleet
Gravesend DA11 8EF

Drawing Title

Proposed Plans

Scale	1:50 @ A1	Date	MAR` 24	Draw No.		Rev	
Job No.	51-1000-989	S04				P1	