




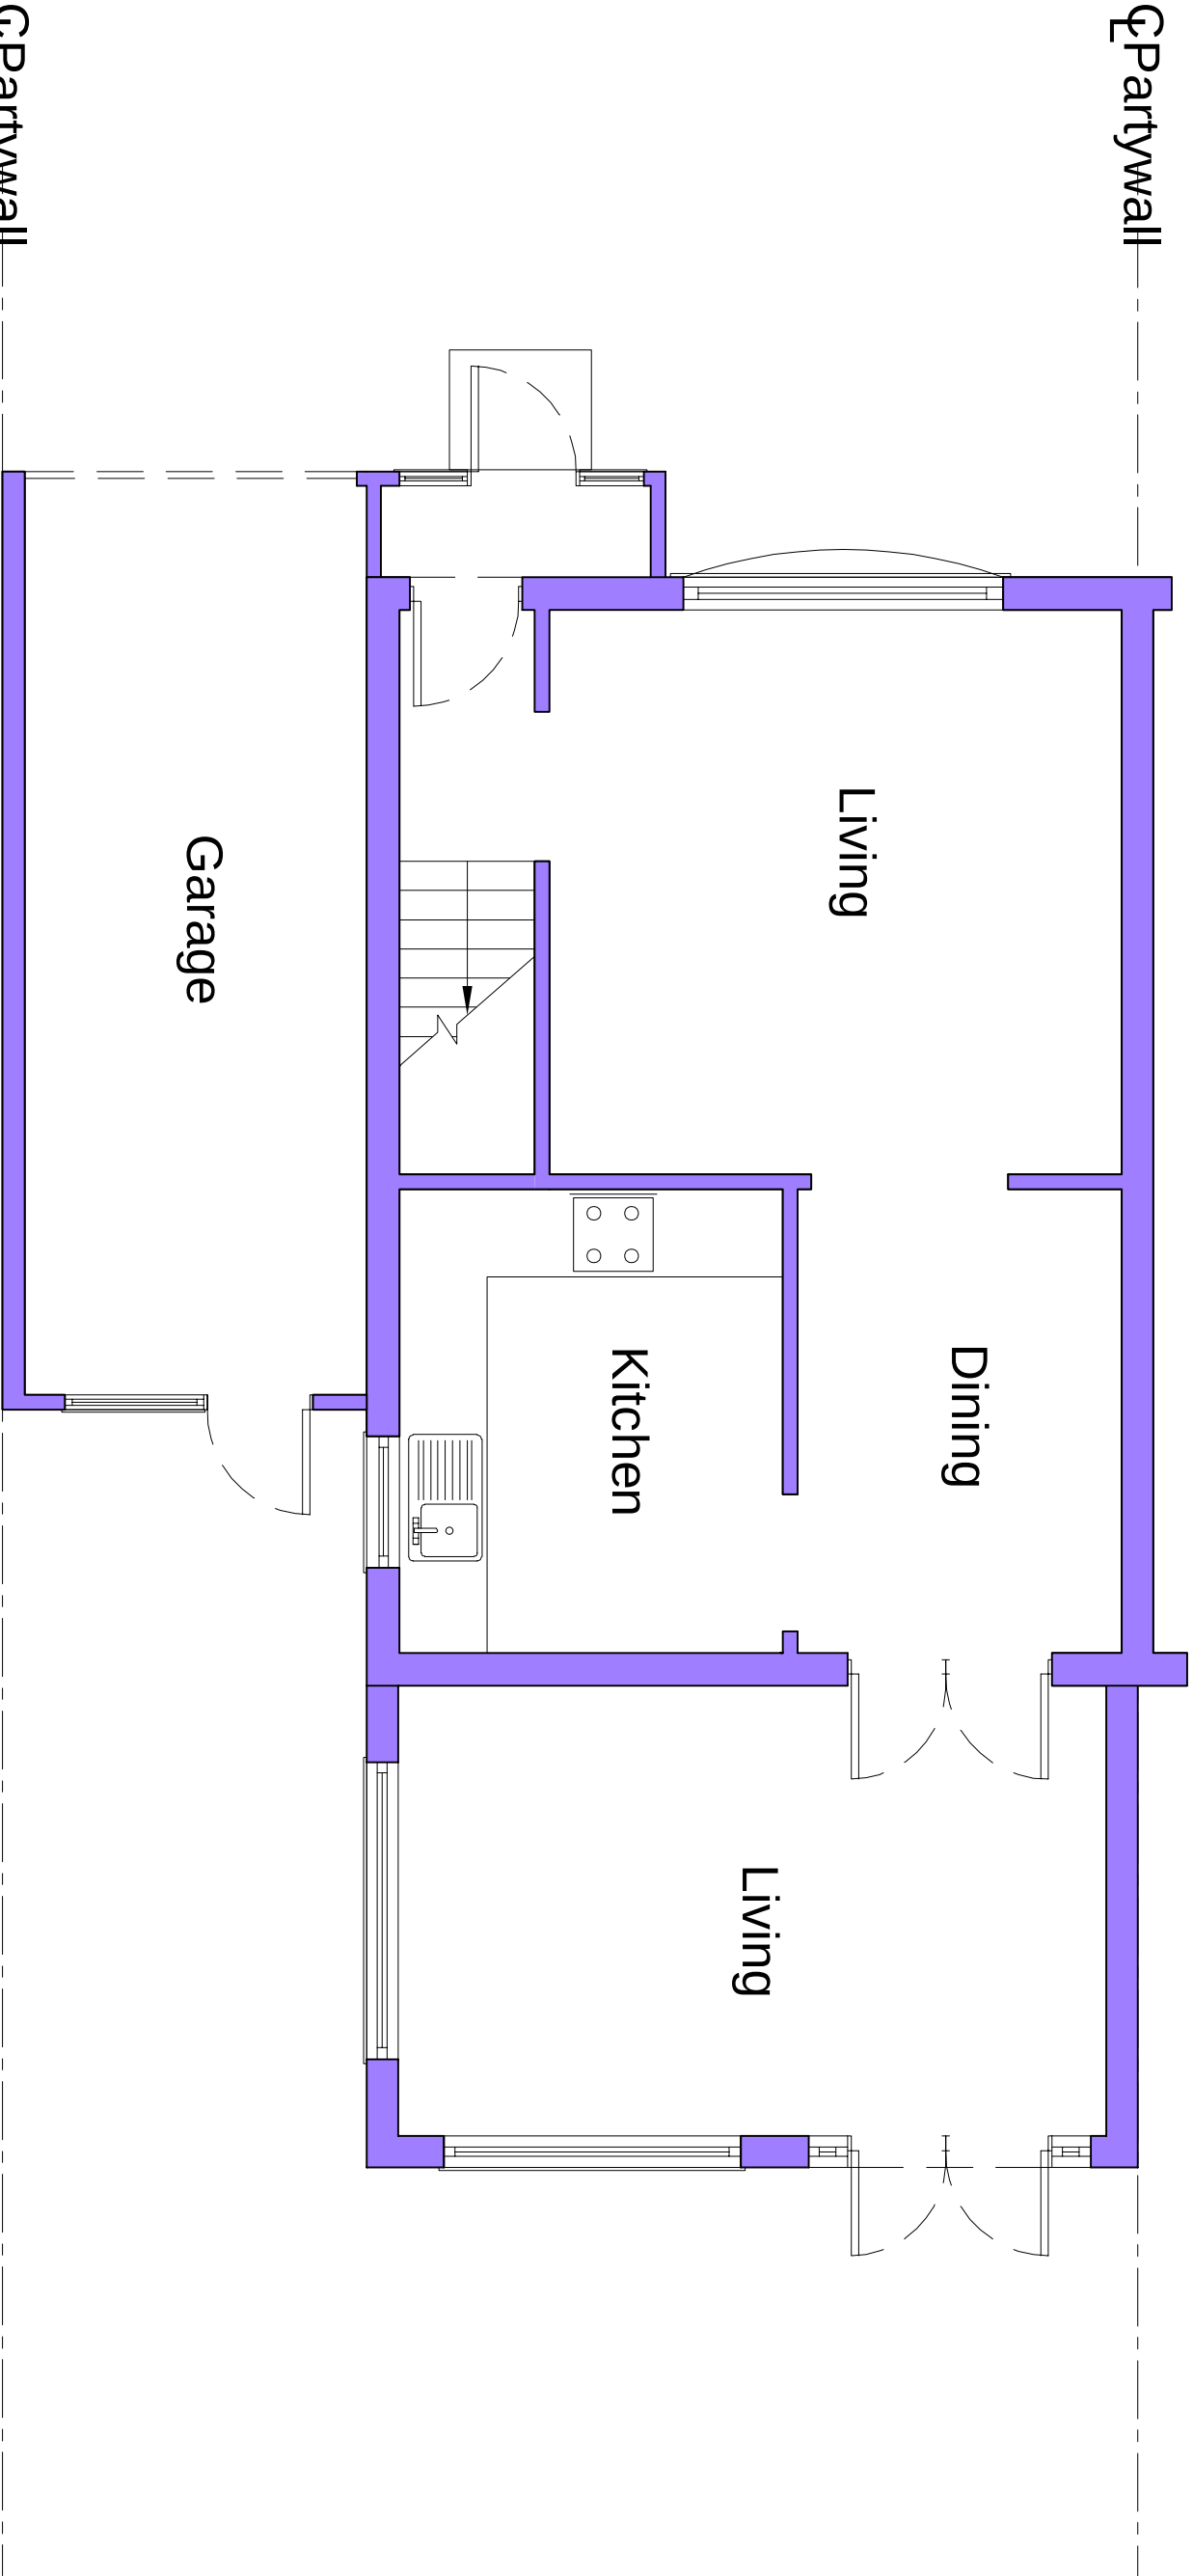


Existing Ground Floor Plan

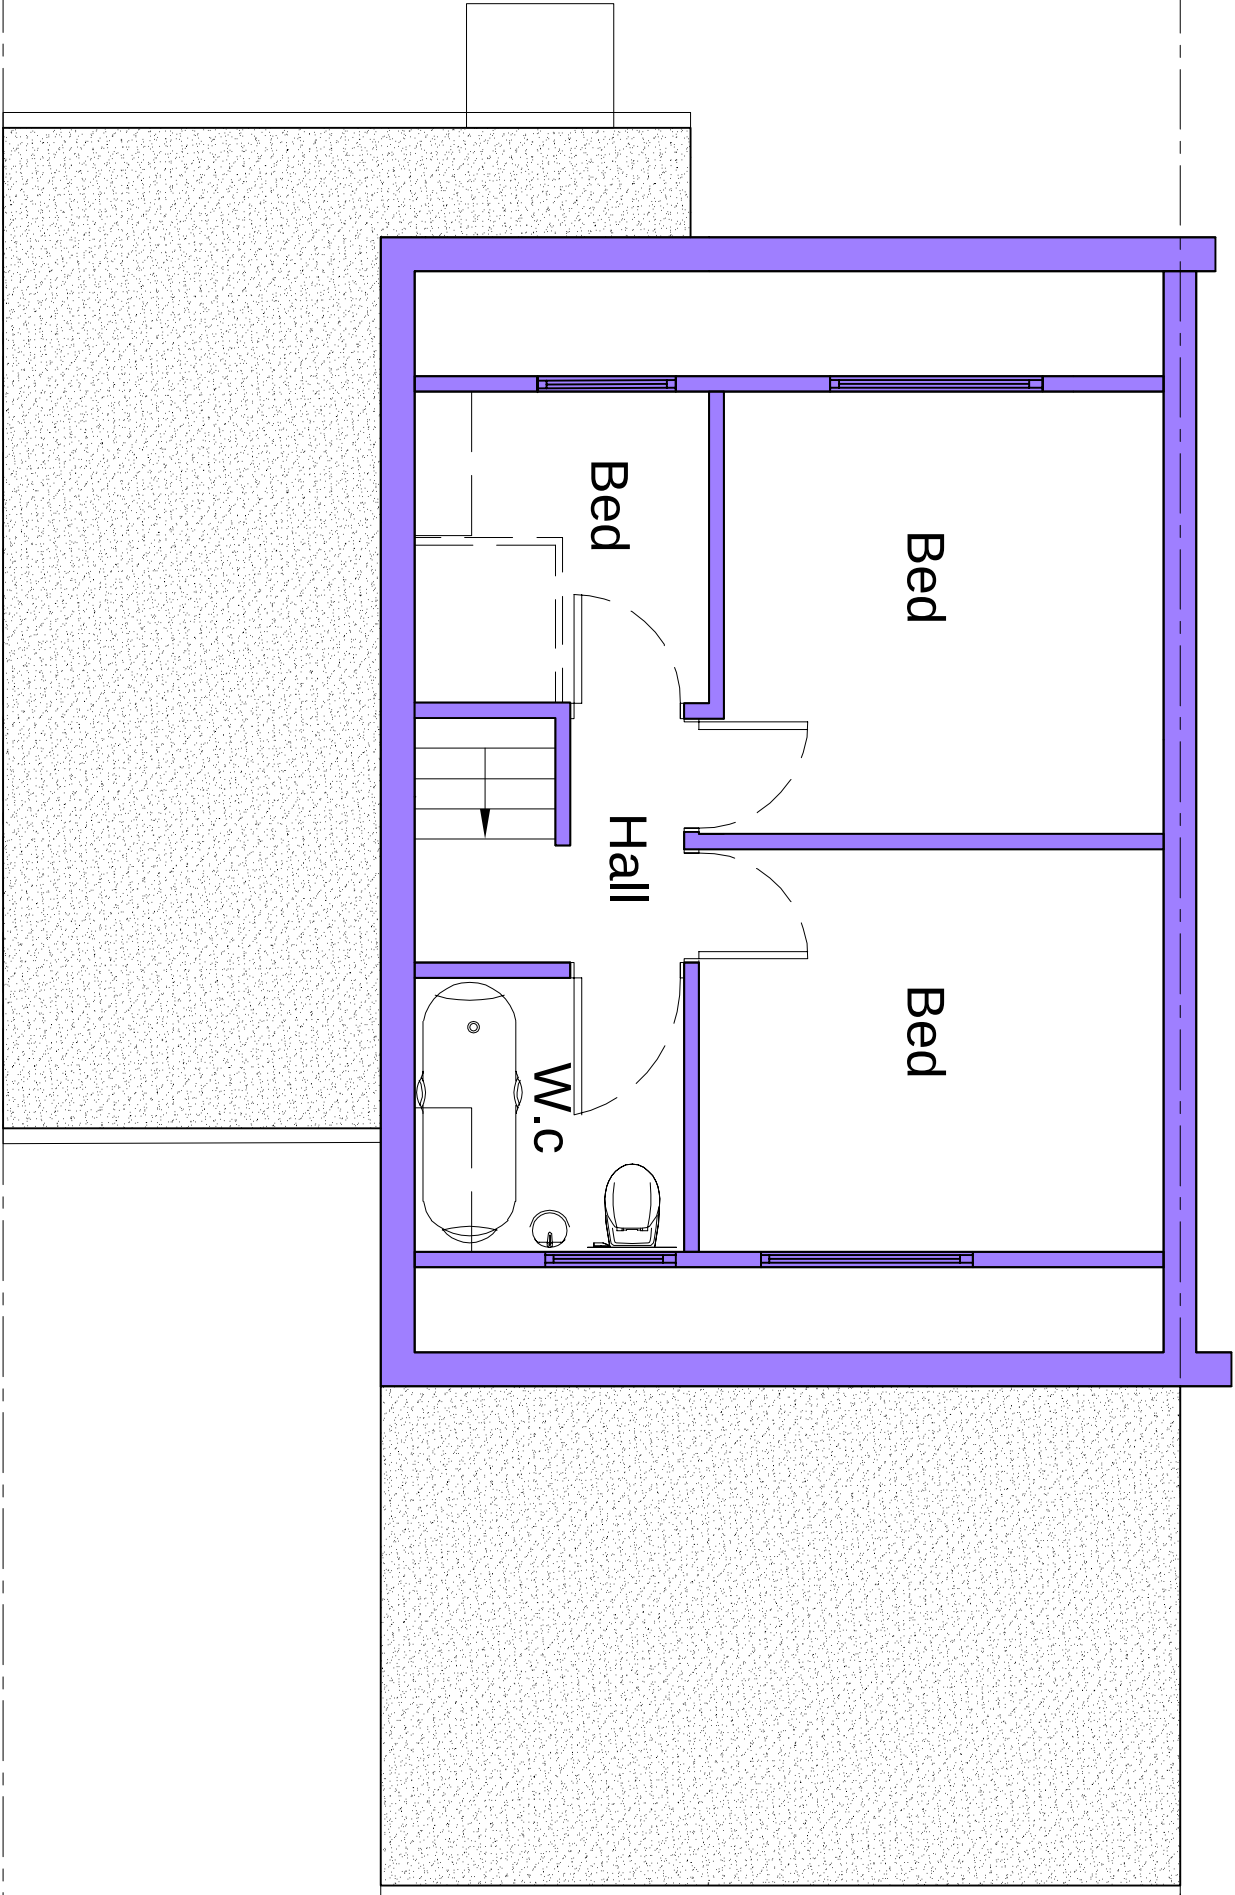

Existing First Floor Plan

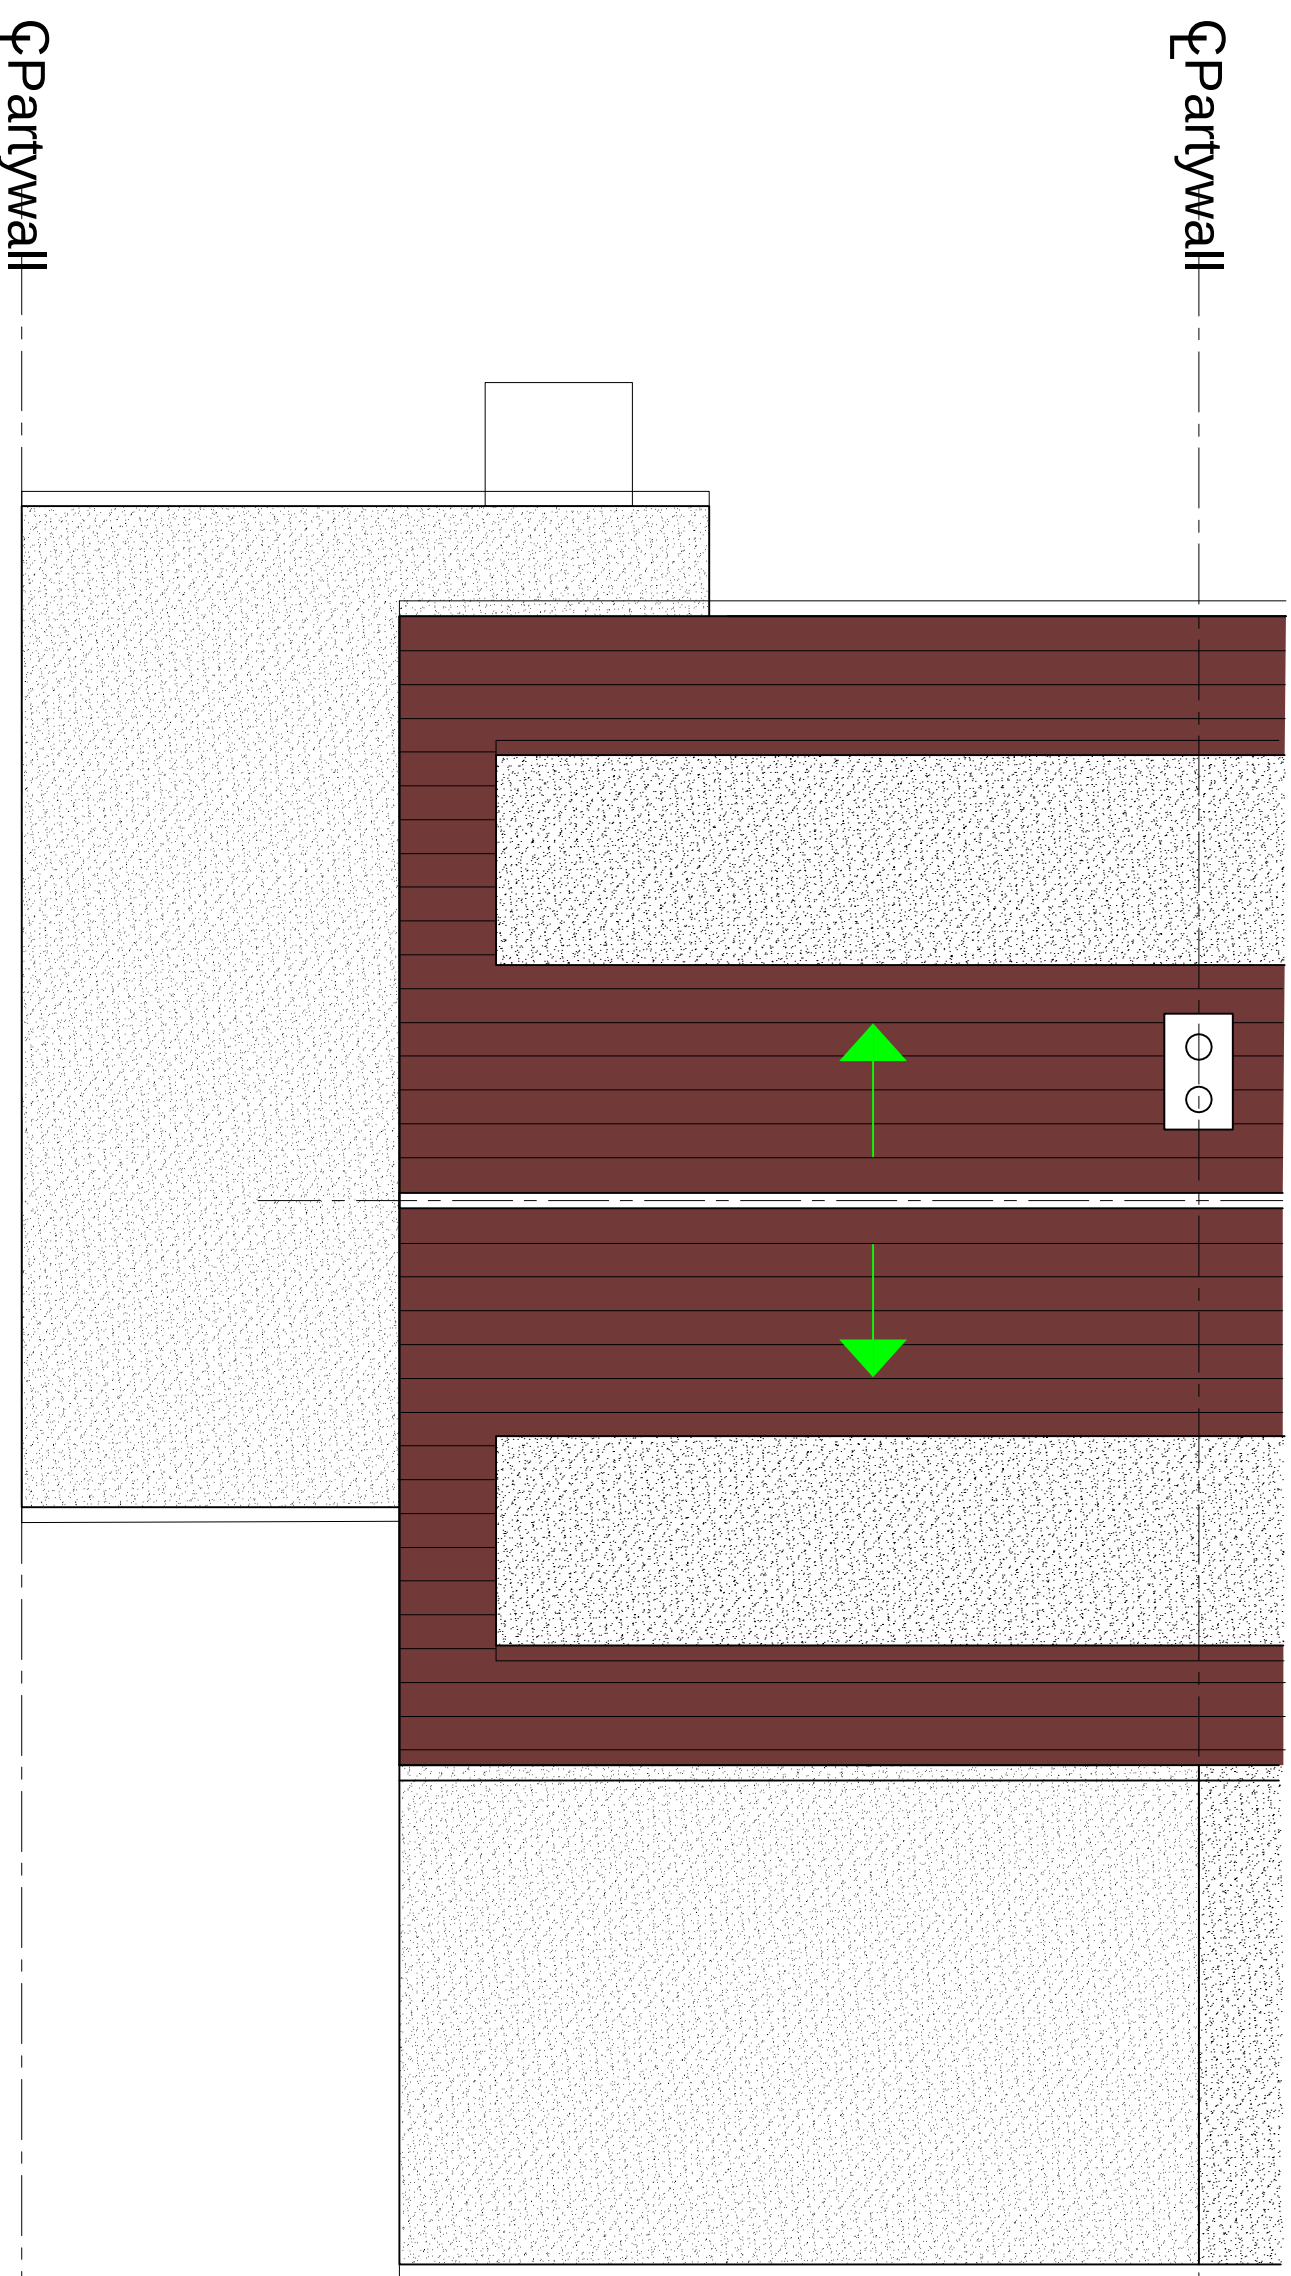

Existing Roof Plan

 

P1	ISSUED TO PLANNING				
Rev					
IMPERIAL STRUCTURAL PLANNING LTD OFFICE 48, 95 WILTON ROAD, LONDON SE12 2JZ 07540121222 21 Fleet Road Northfleet Gravesend DA11 8EF					
Job Title 21 Fleet Road Northfleet Gravesend DA11 8EF					
Drawing Title Existing Plans					
Scale	1:50 @ A1	Date	MAR` 24	Draw No.	
Job No.	51-1000-989	S03		Rev	P1