


- Key
- FD Half hour fire check door
 - SD Smoke Detector
 - HD Heat Detector
 - CO Carbon Dioxide Detector

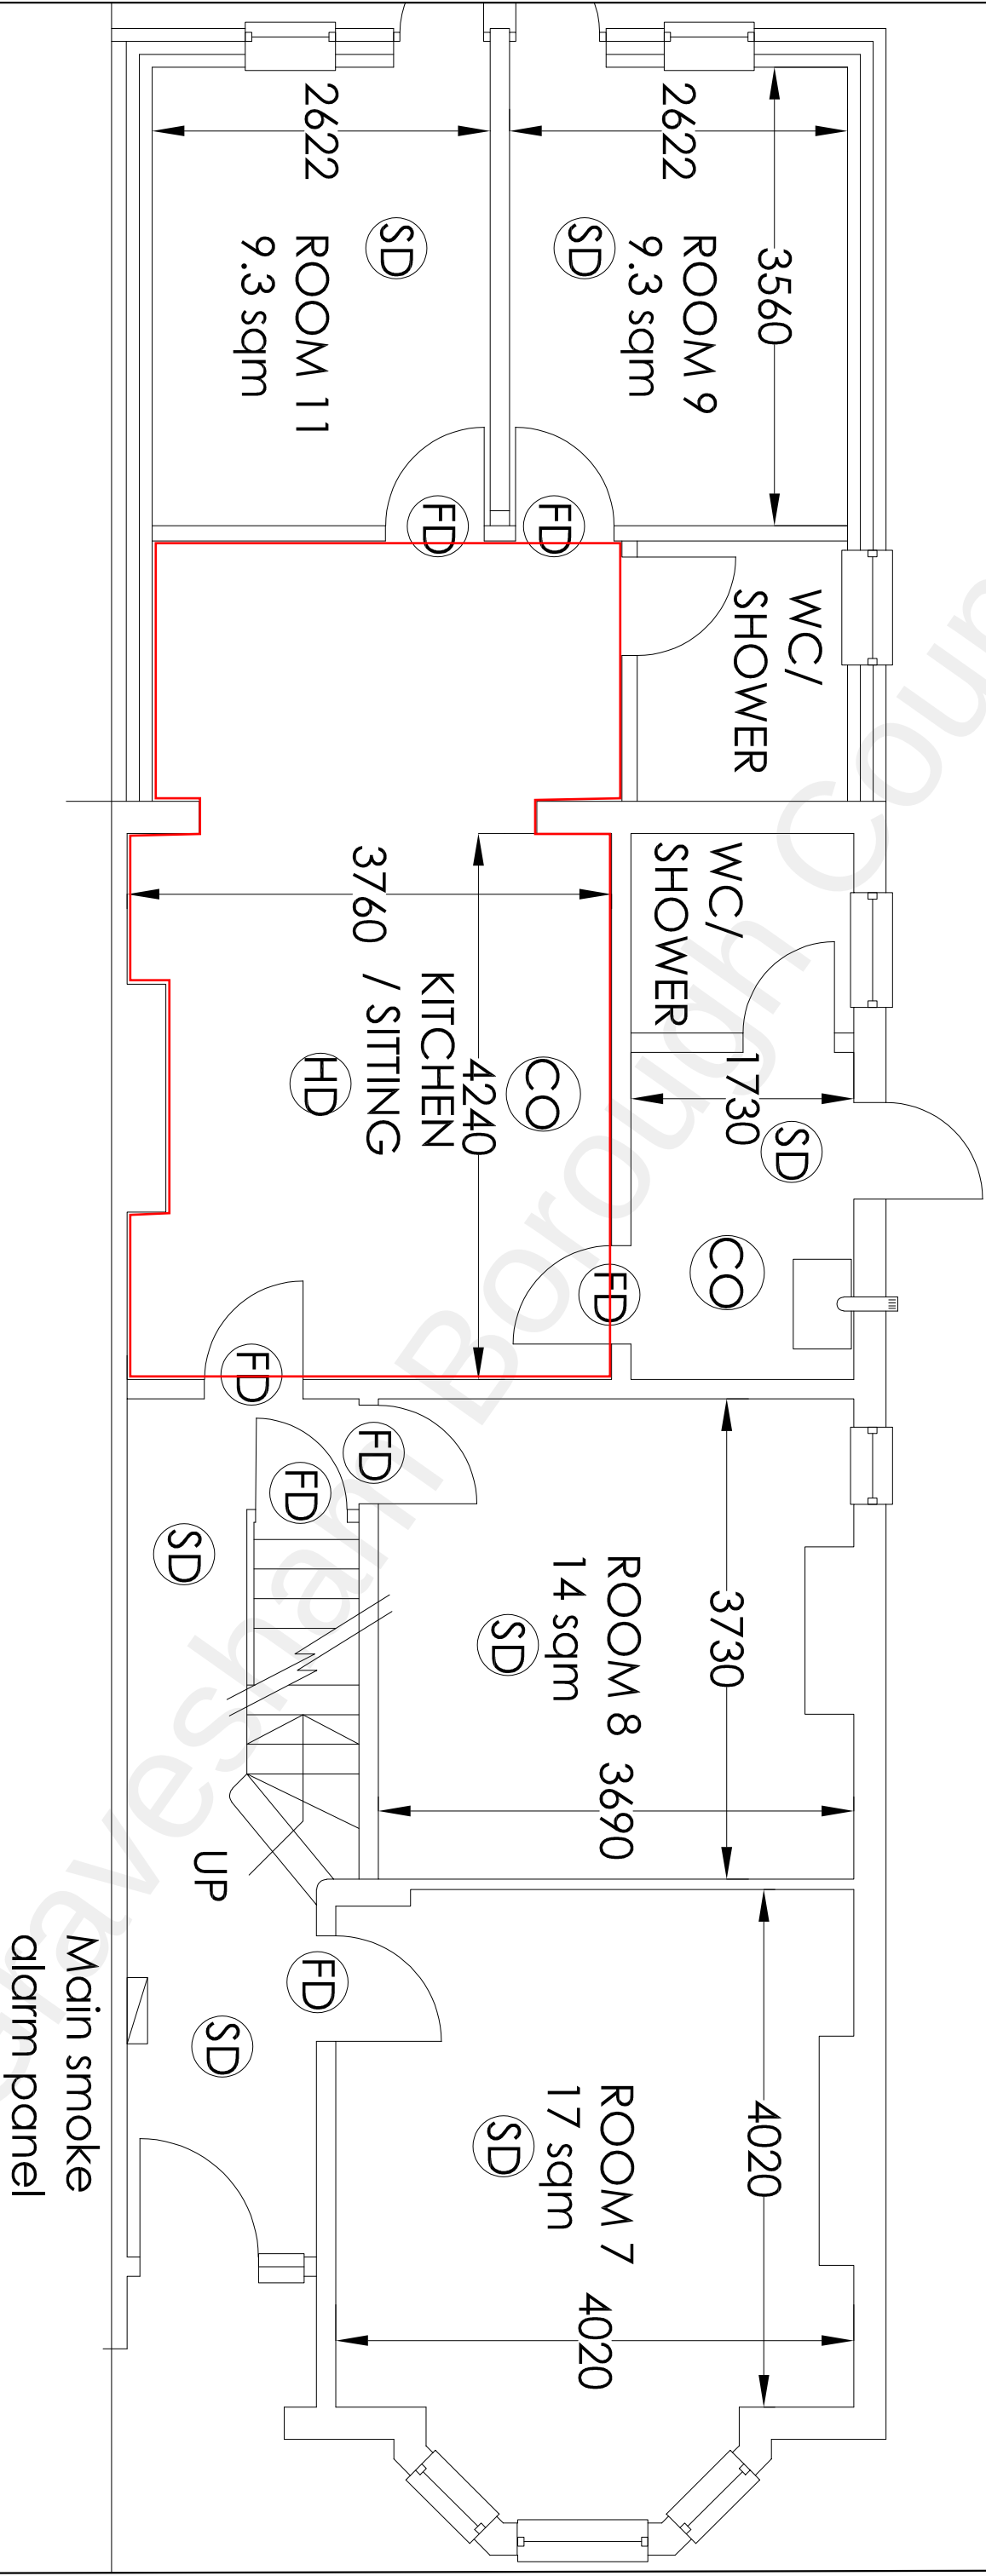

Project		HMO Conversion		25 The Avenue Gravesend Kent DA11 1 ONA	
Drawing Title		Proposed Ground Floor Plan			
Rev		Description		Date	
HC		Date		Scale	
July 2021		1:50		Drawing No.	
251A/A3/O2					

H Channa
PICAROONS MAIDSTONE ROAD PLATT KENT TN15 8LB
Tel / Fax: 01732 605759 E-mail: hbchanna@tiscali.co.uk