



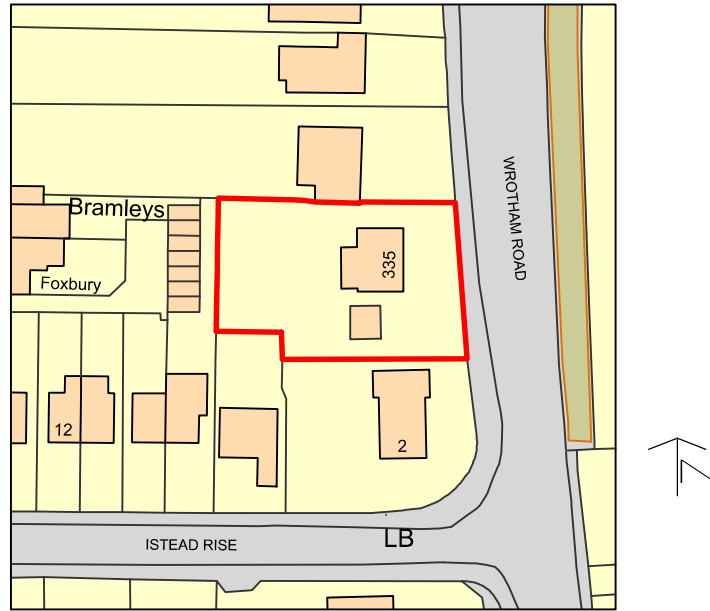

Ordnance Survey, (c) Crown Copyright 2024. All rights reserved. Licence number 100022432

SITE PLAN

SCALE 1:1250

 

SAHOTA ARCHITECTURAL SERVICES			
CLIENT		Mr & Mrs Plaha	
SITE		335 Wrotham Road Istead Rise Gravesend Kent DA13 9JH	
DRAWING TITLE		SITE PLAN	
SCALE		1:1250 @A4	
DATE	November 2024	DRAWING NO.	25/06/01

All dimensions to be verified on site before works