


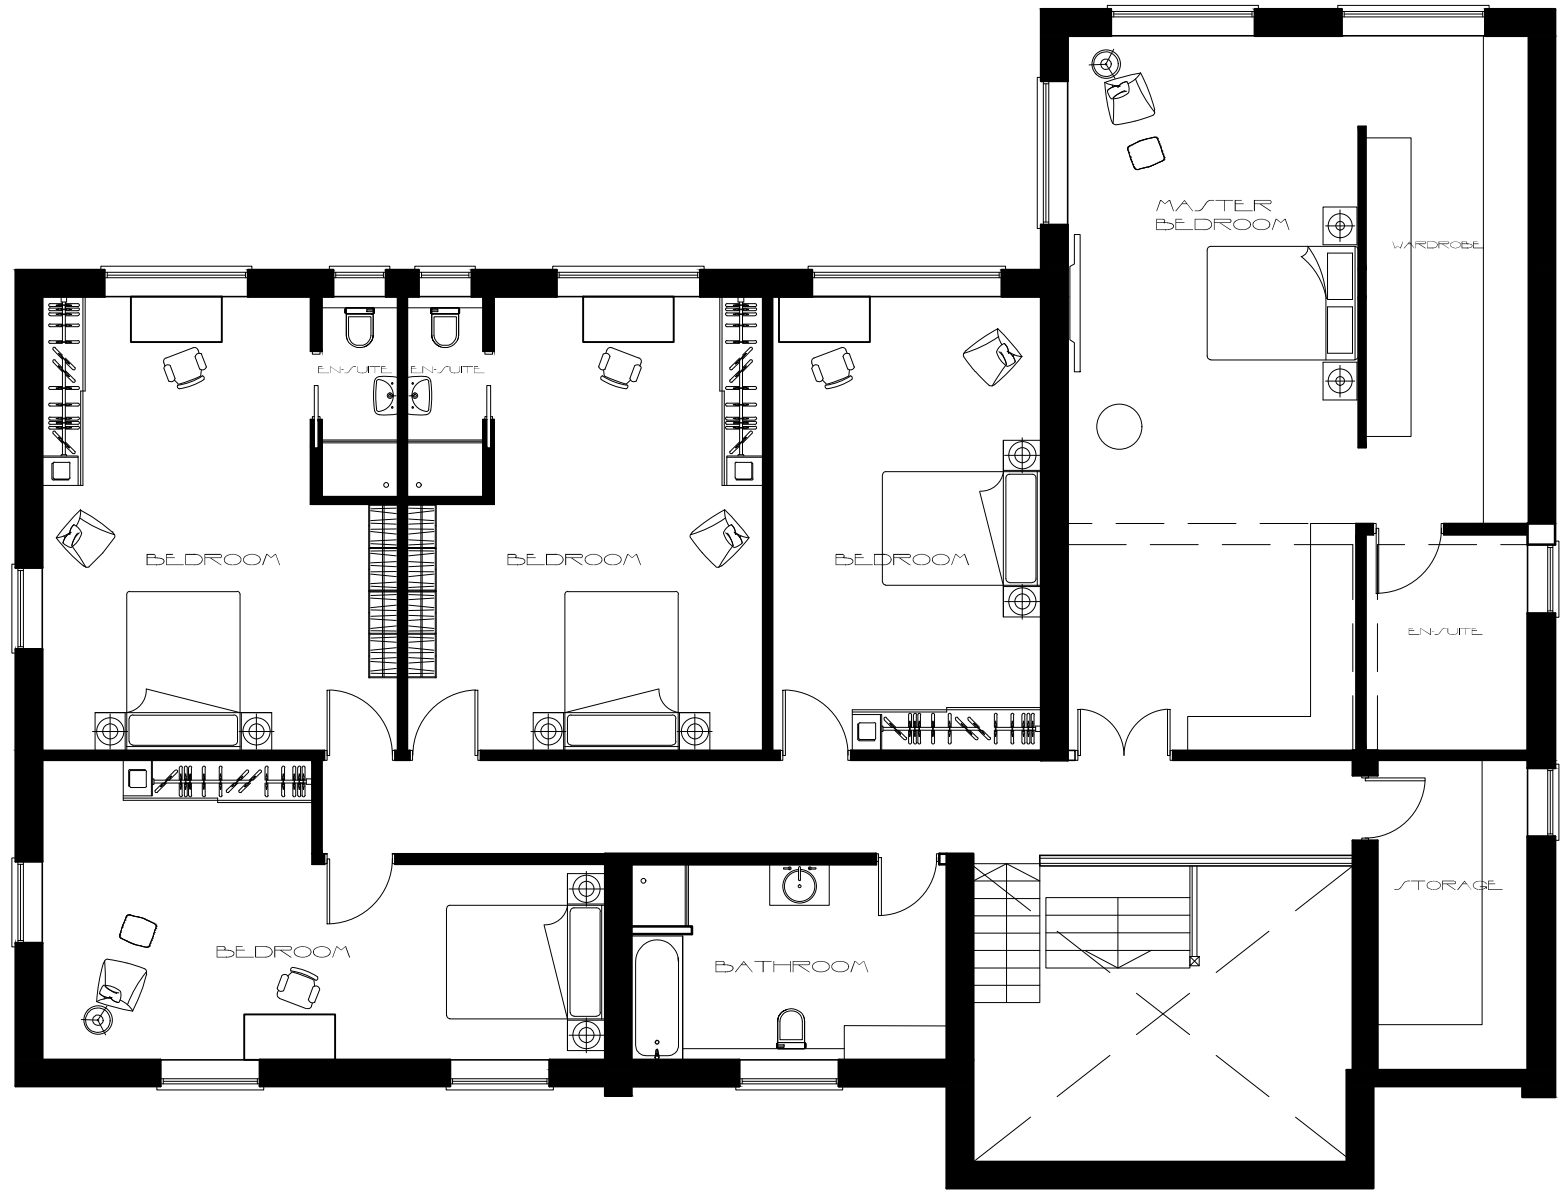


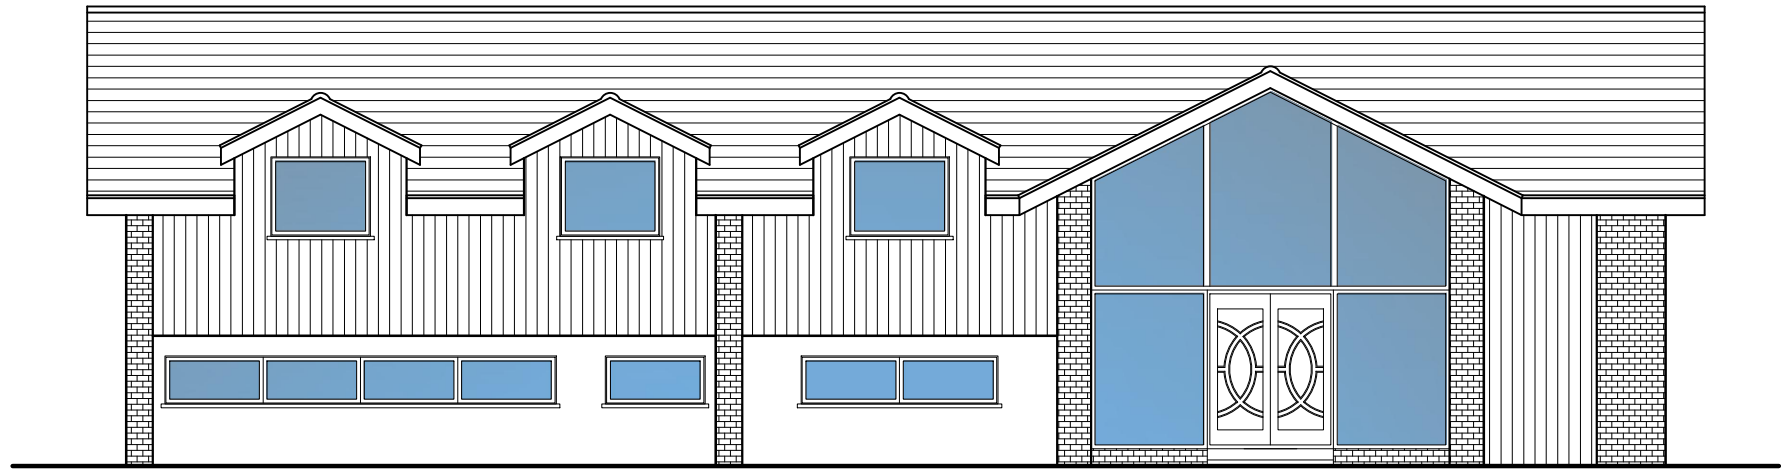


FIRST FLOOR

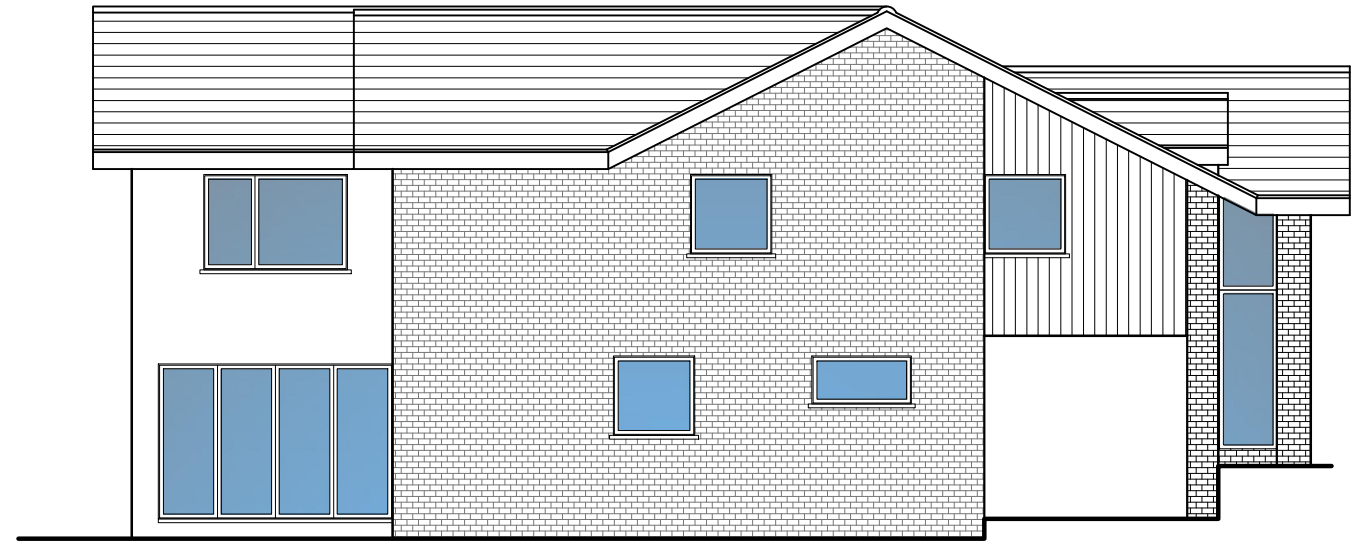



EAST ELEVATION
SCALE 1:100

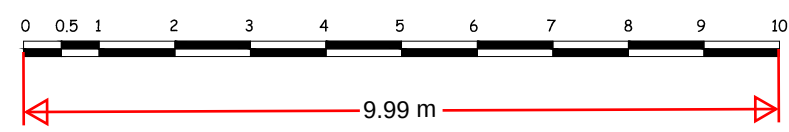

SOUTH ELEVATION

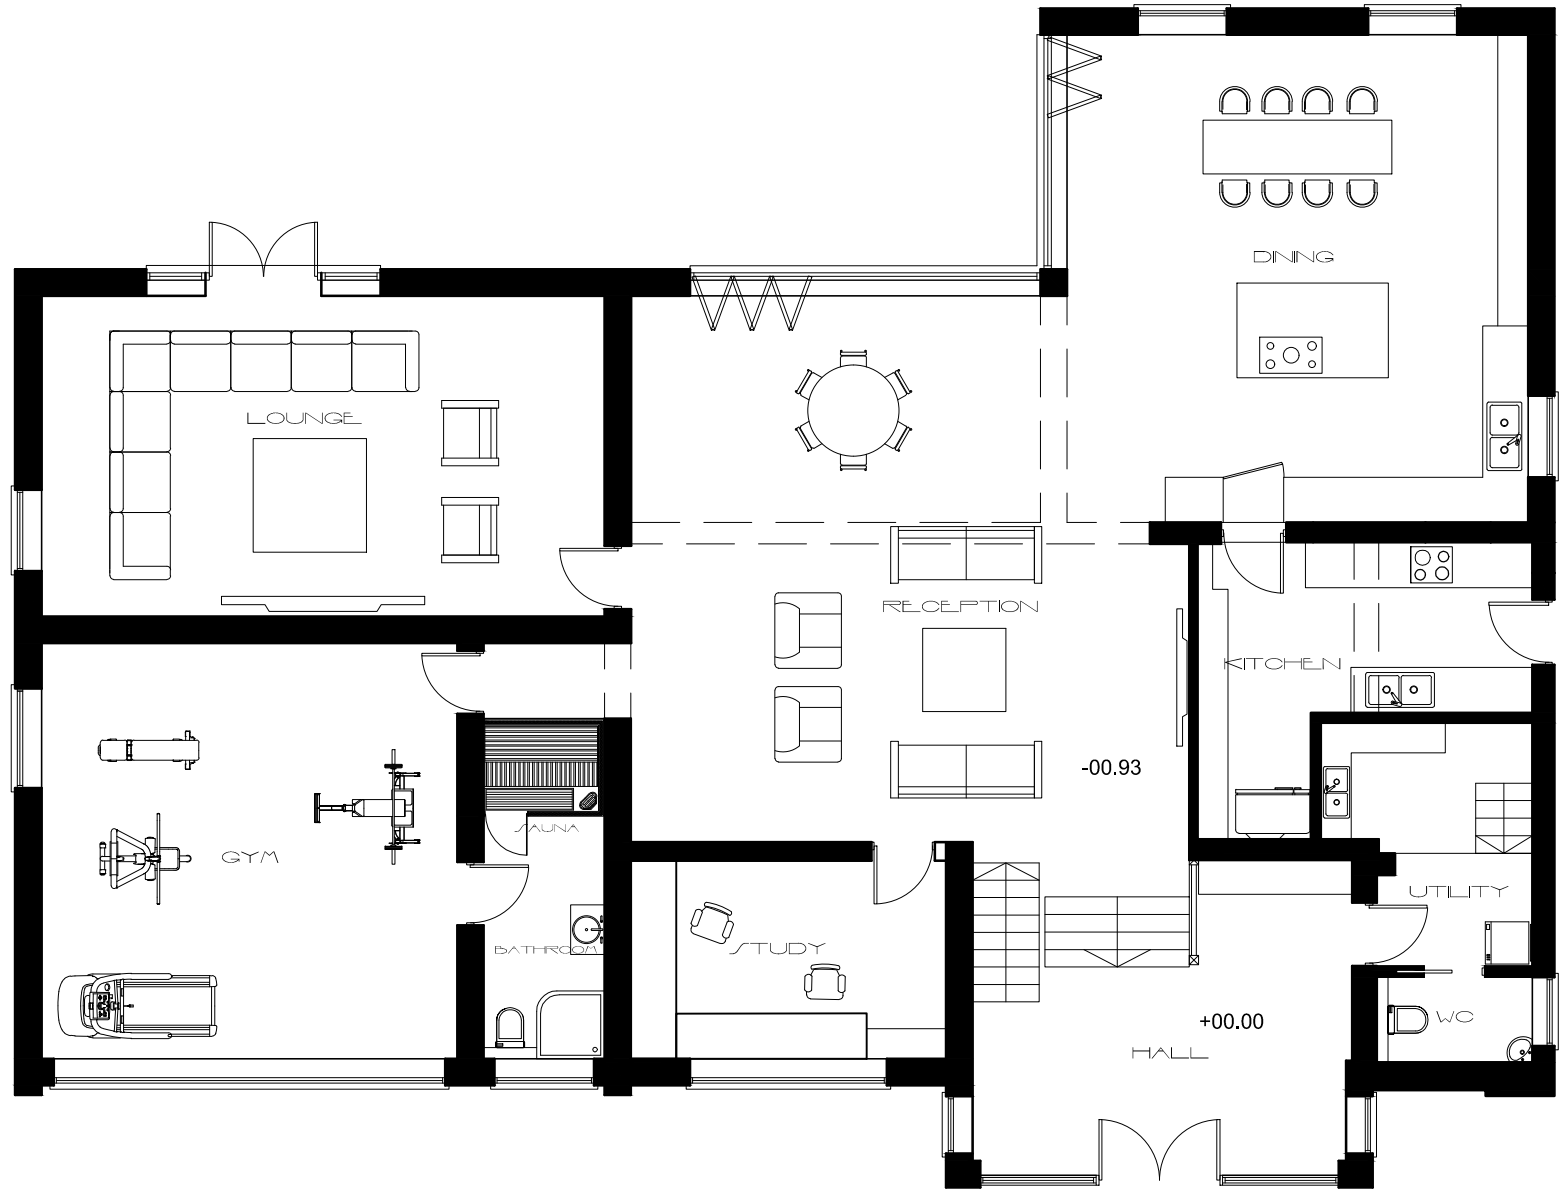

GROUND FLOOR

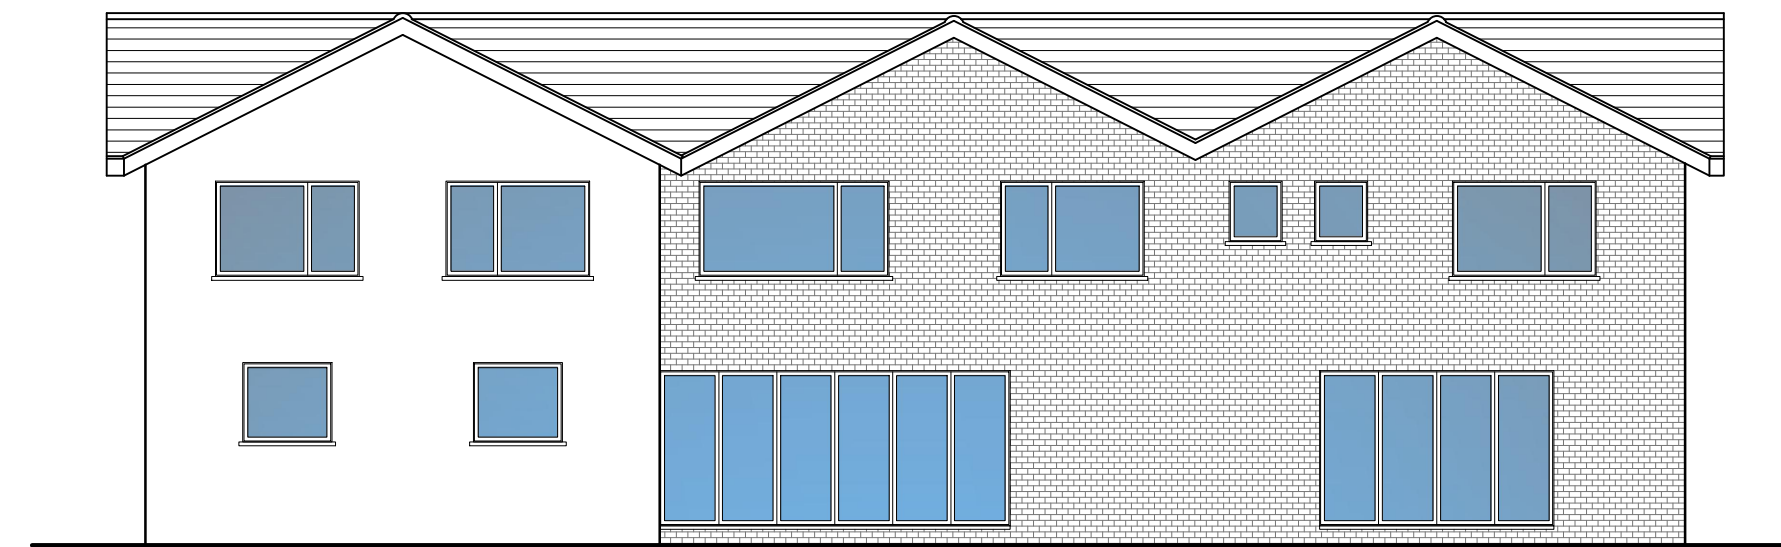 

WEST ELEVATION



NORTH ELEVATION

SAHOTA ARCHITECTURAL SERVICES			
CLIENT		Mr & Mrs Plaha	
SITE		335 Wrotham Road Istead Rise Gravesend Kent DA13 9JH	
DRAWING TITLE		Proposed Plan & Elevations	
SCALE		1:100 @A1	
DATE	July 2025	DRAWING NO.	25/06/03

All dimensions to be verified on site before works