
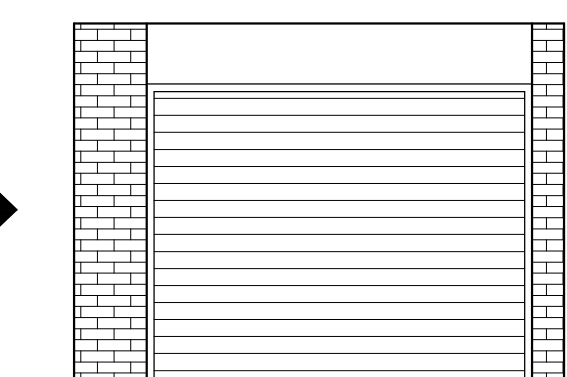
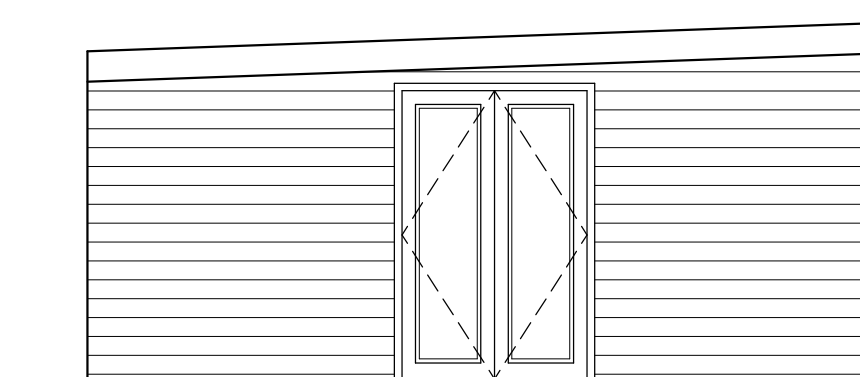
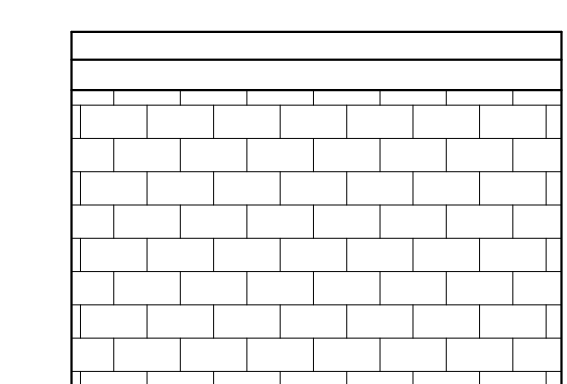
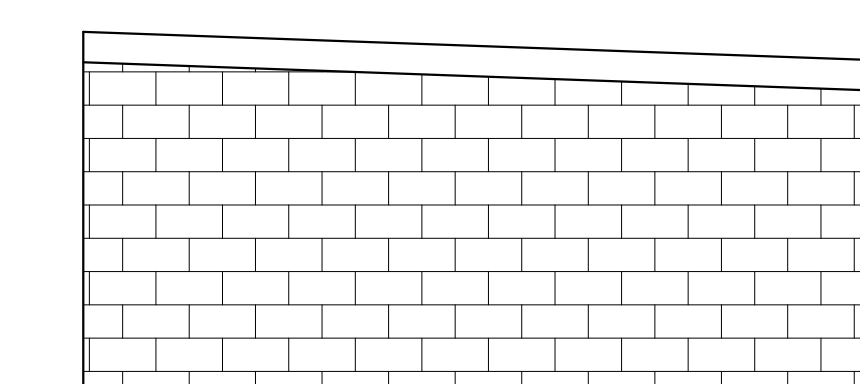
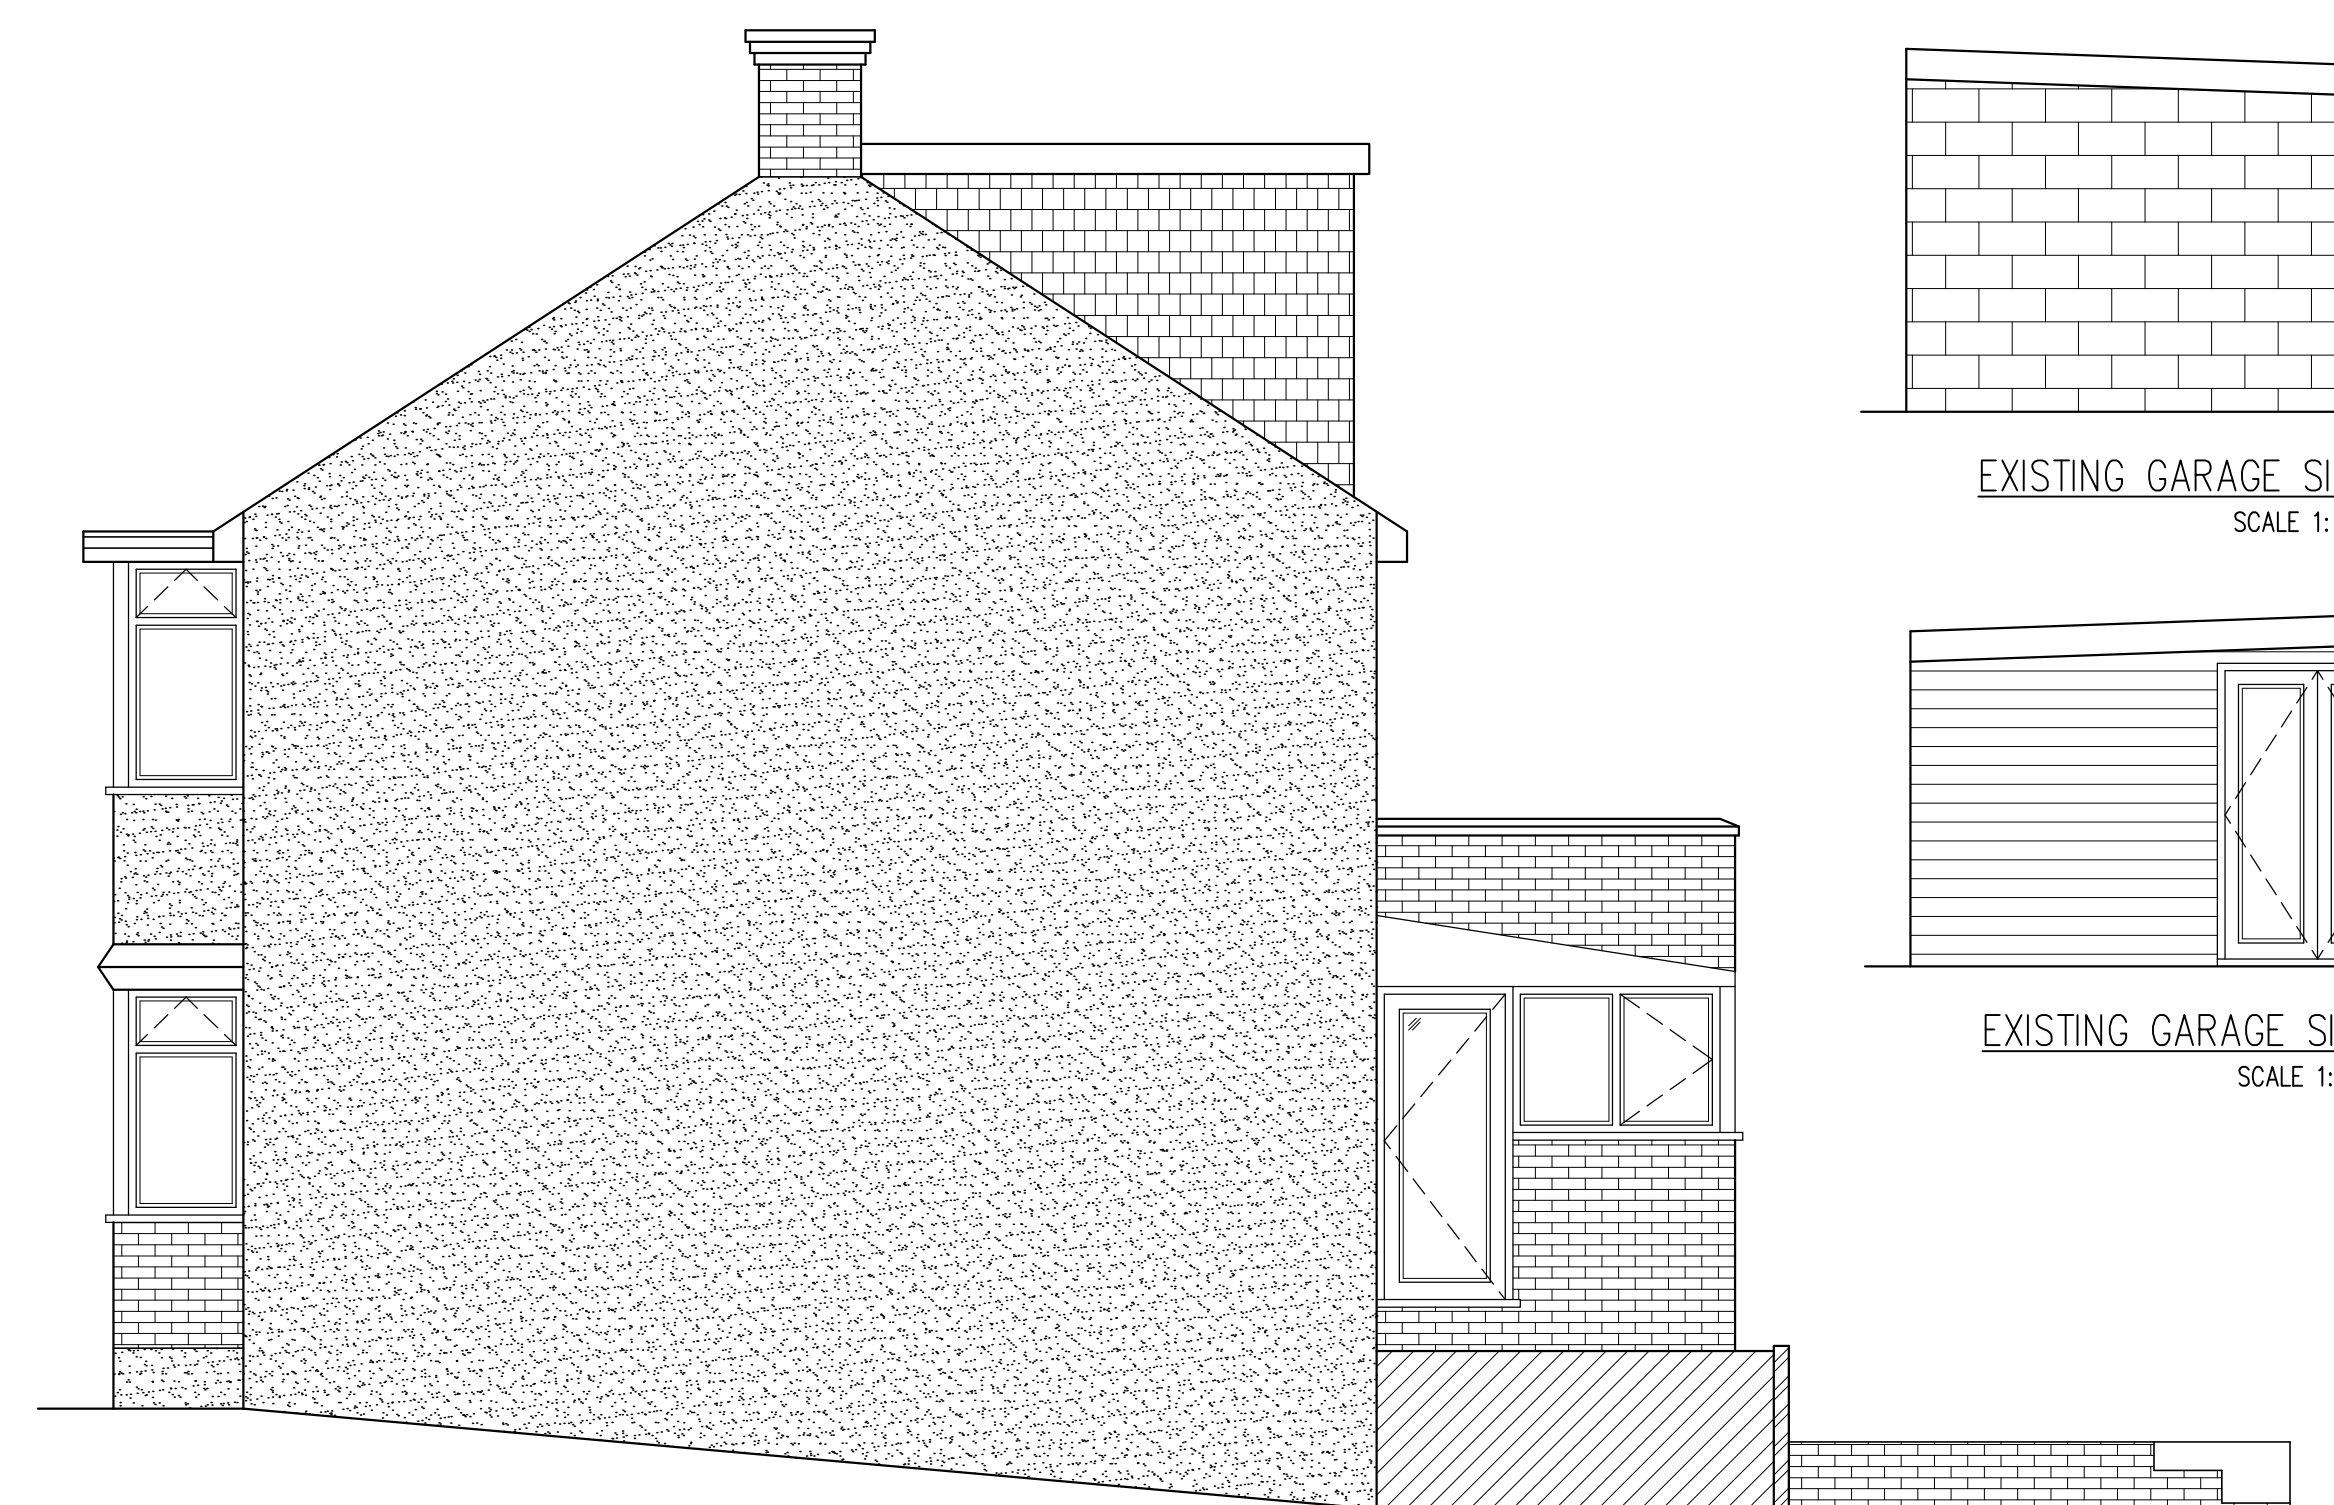
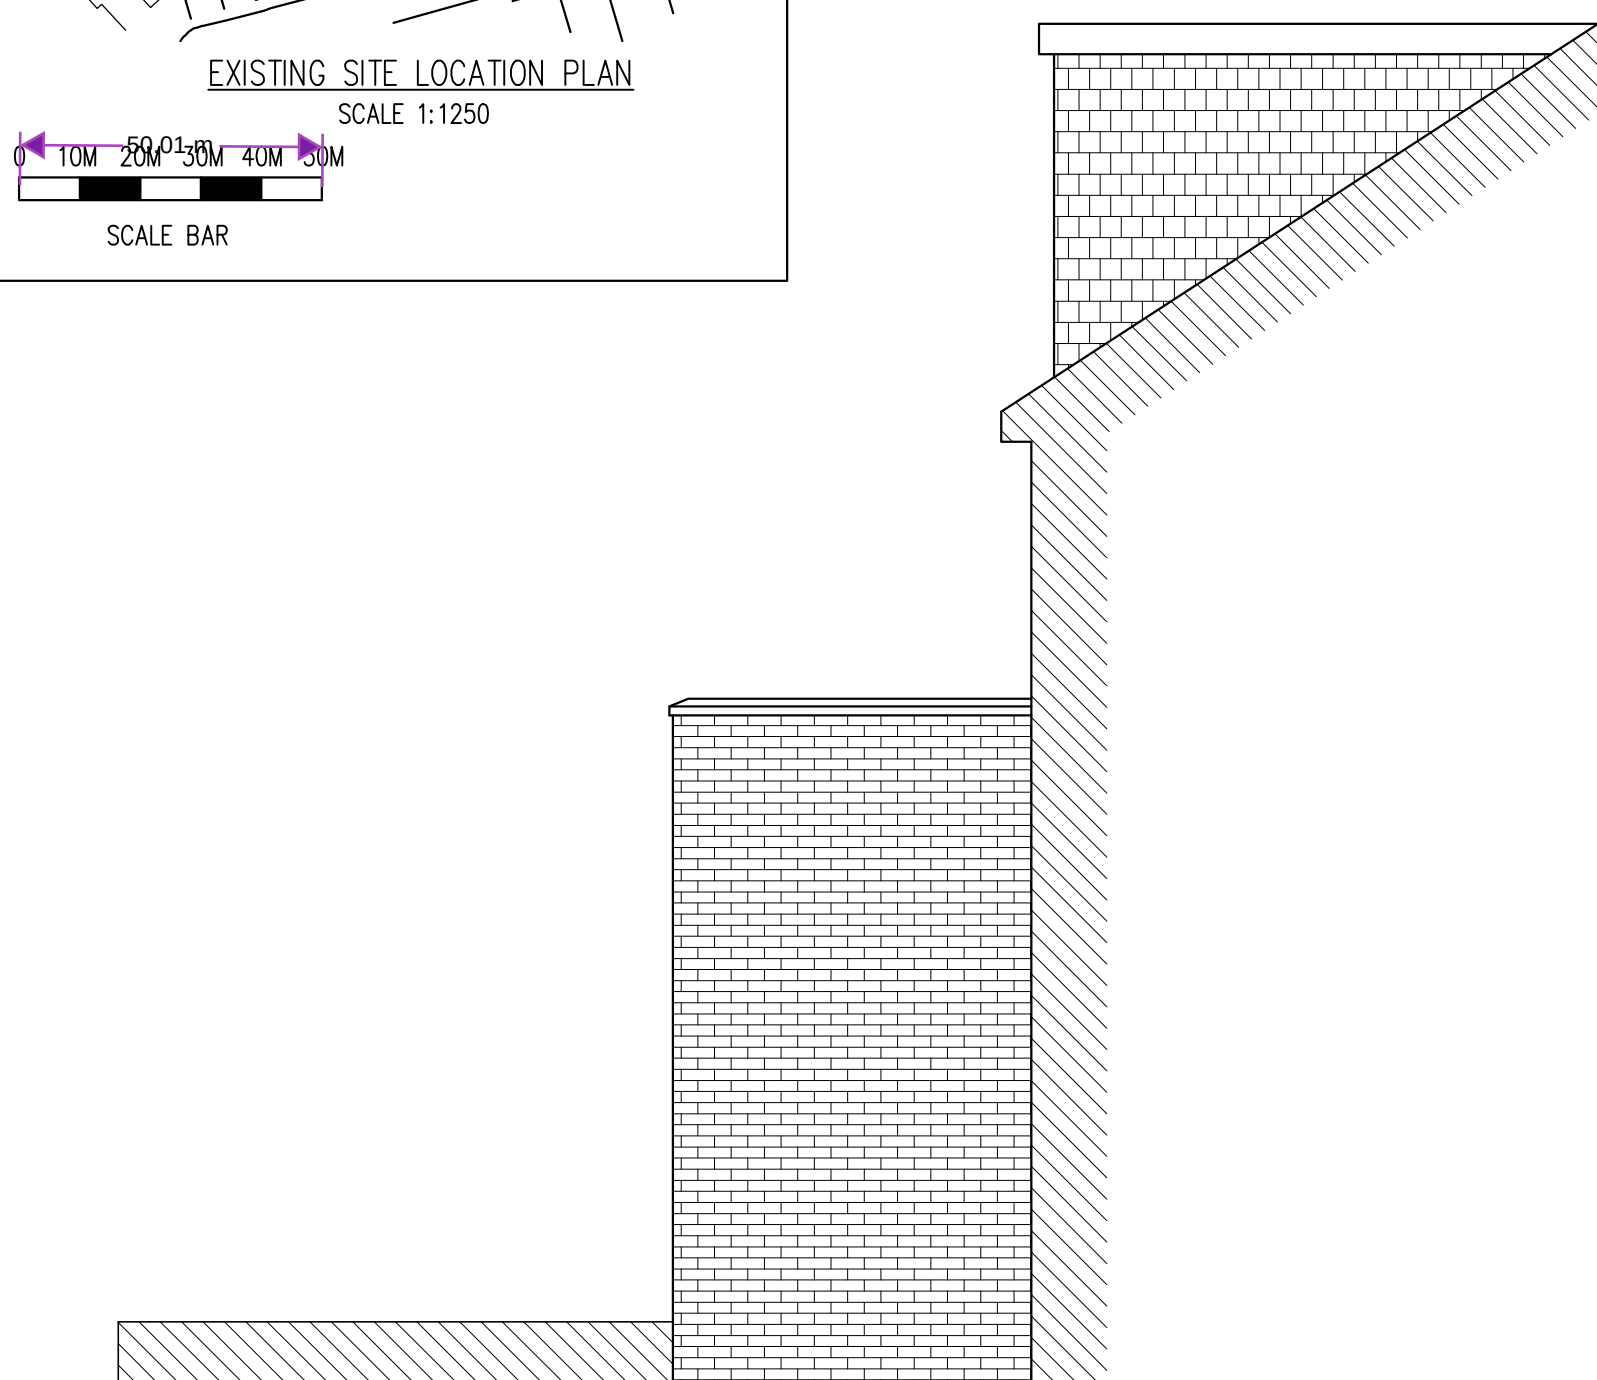
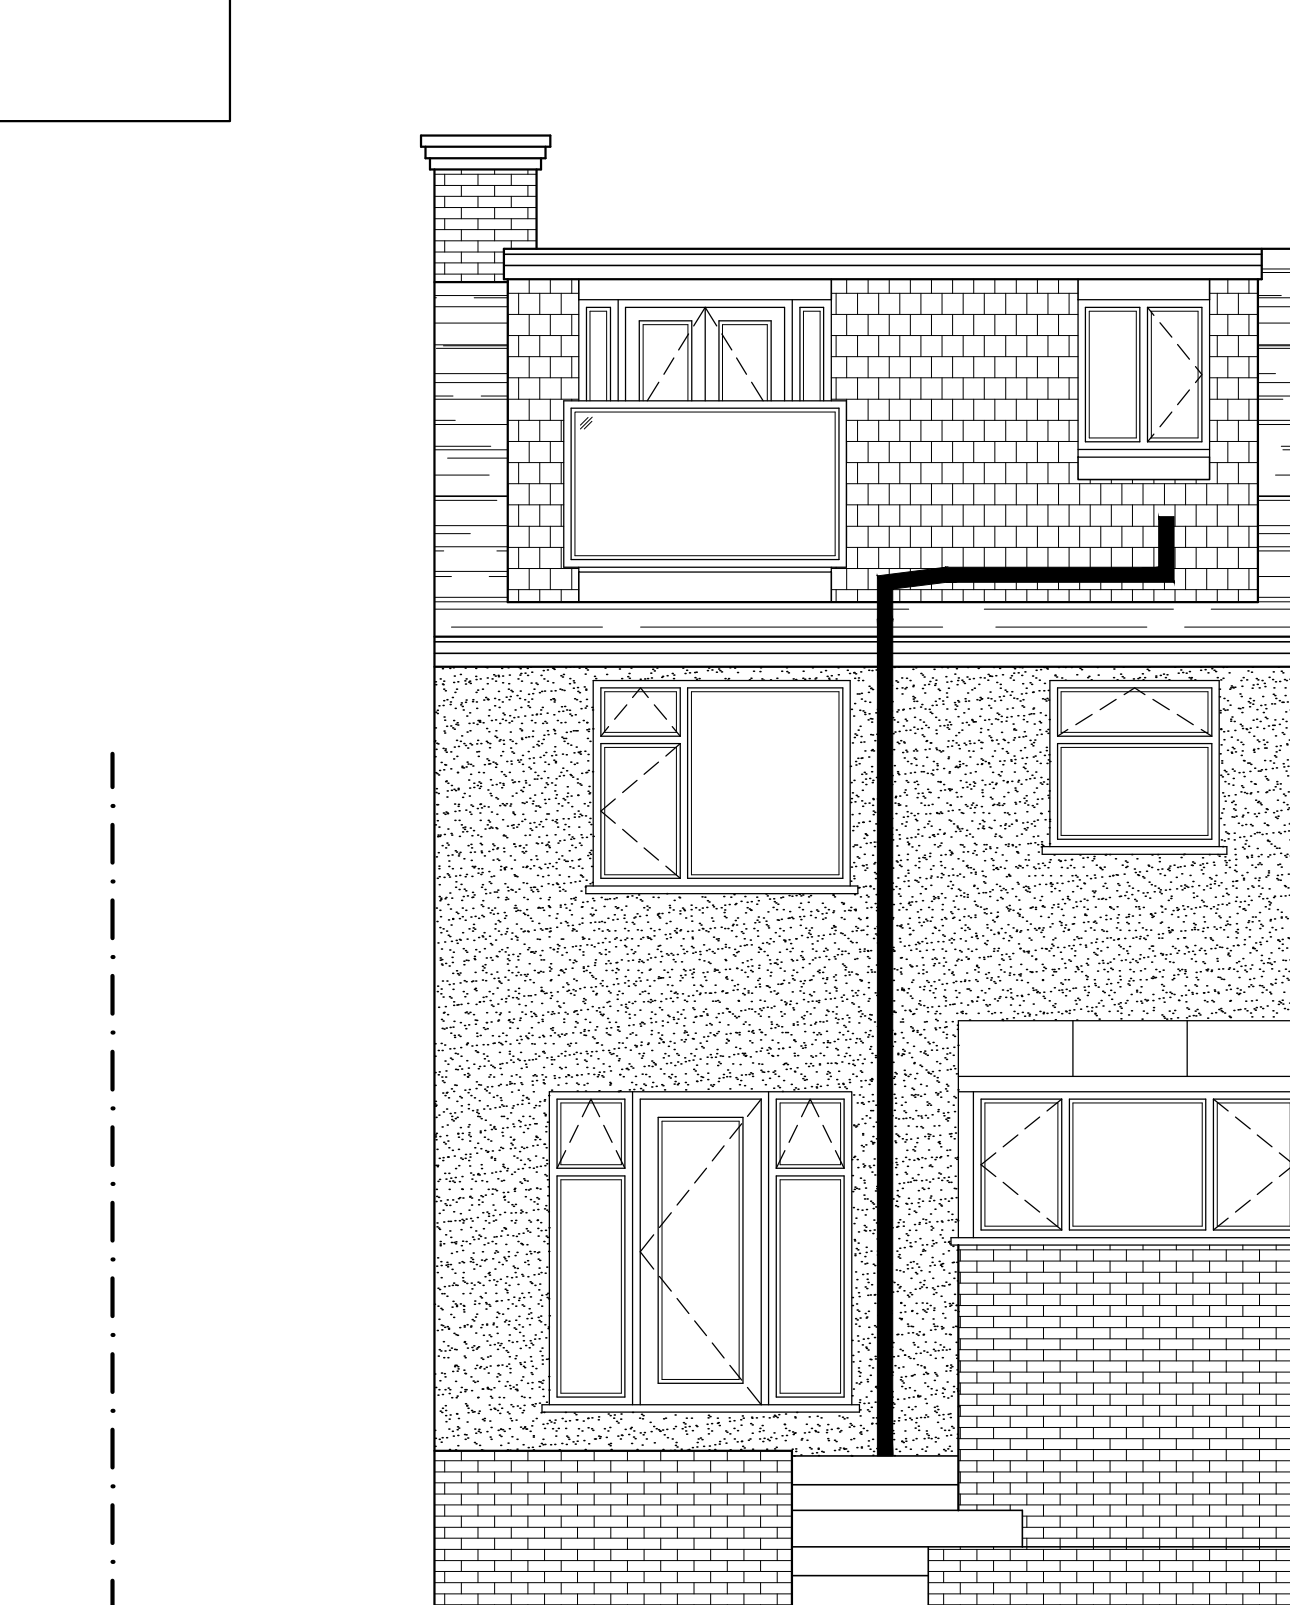
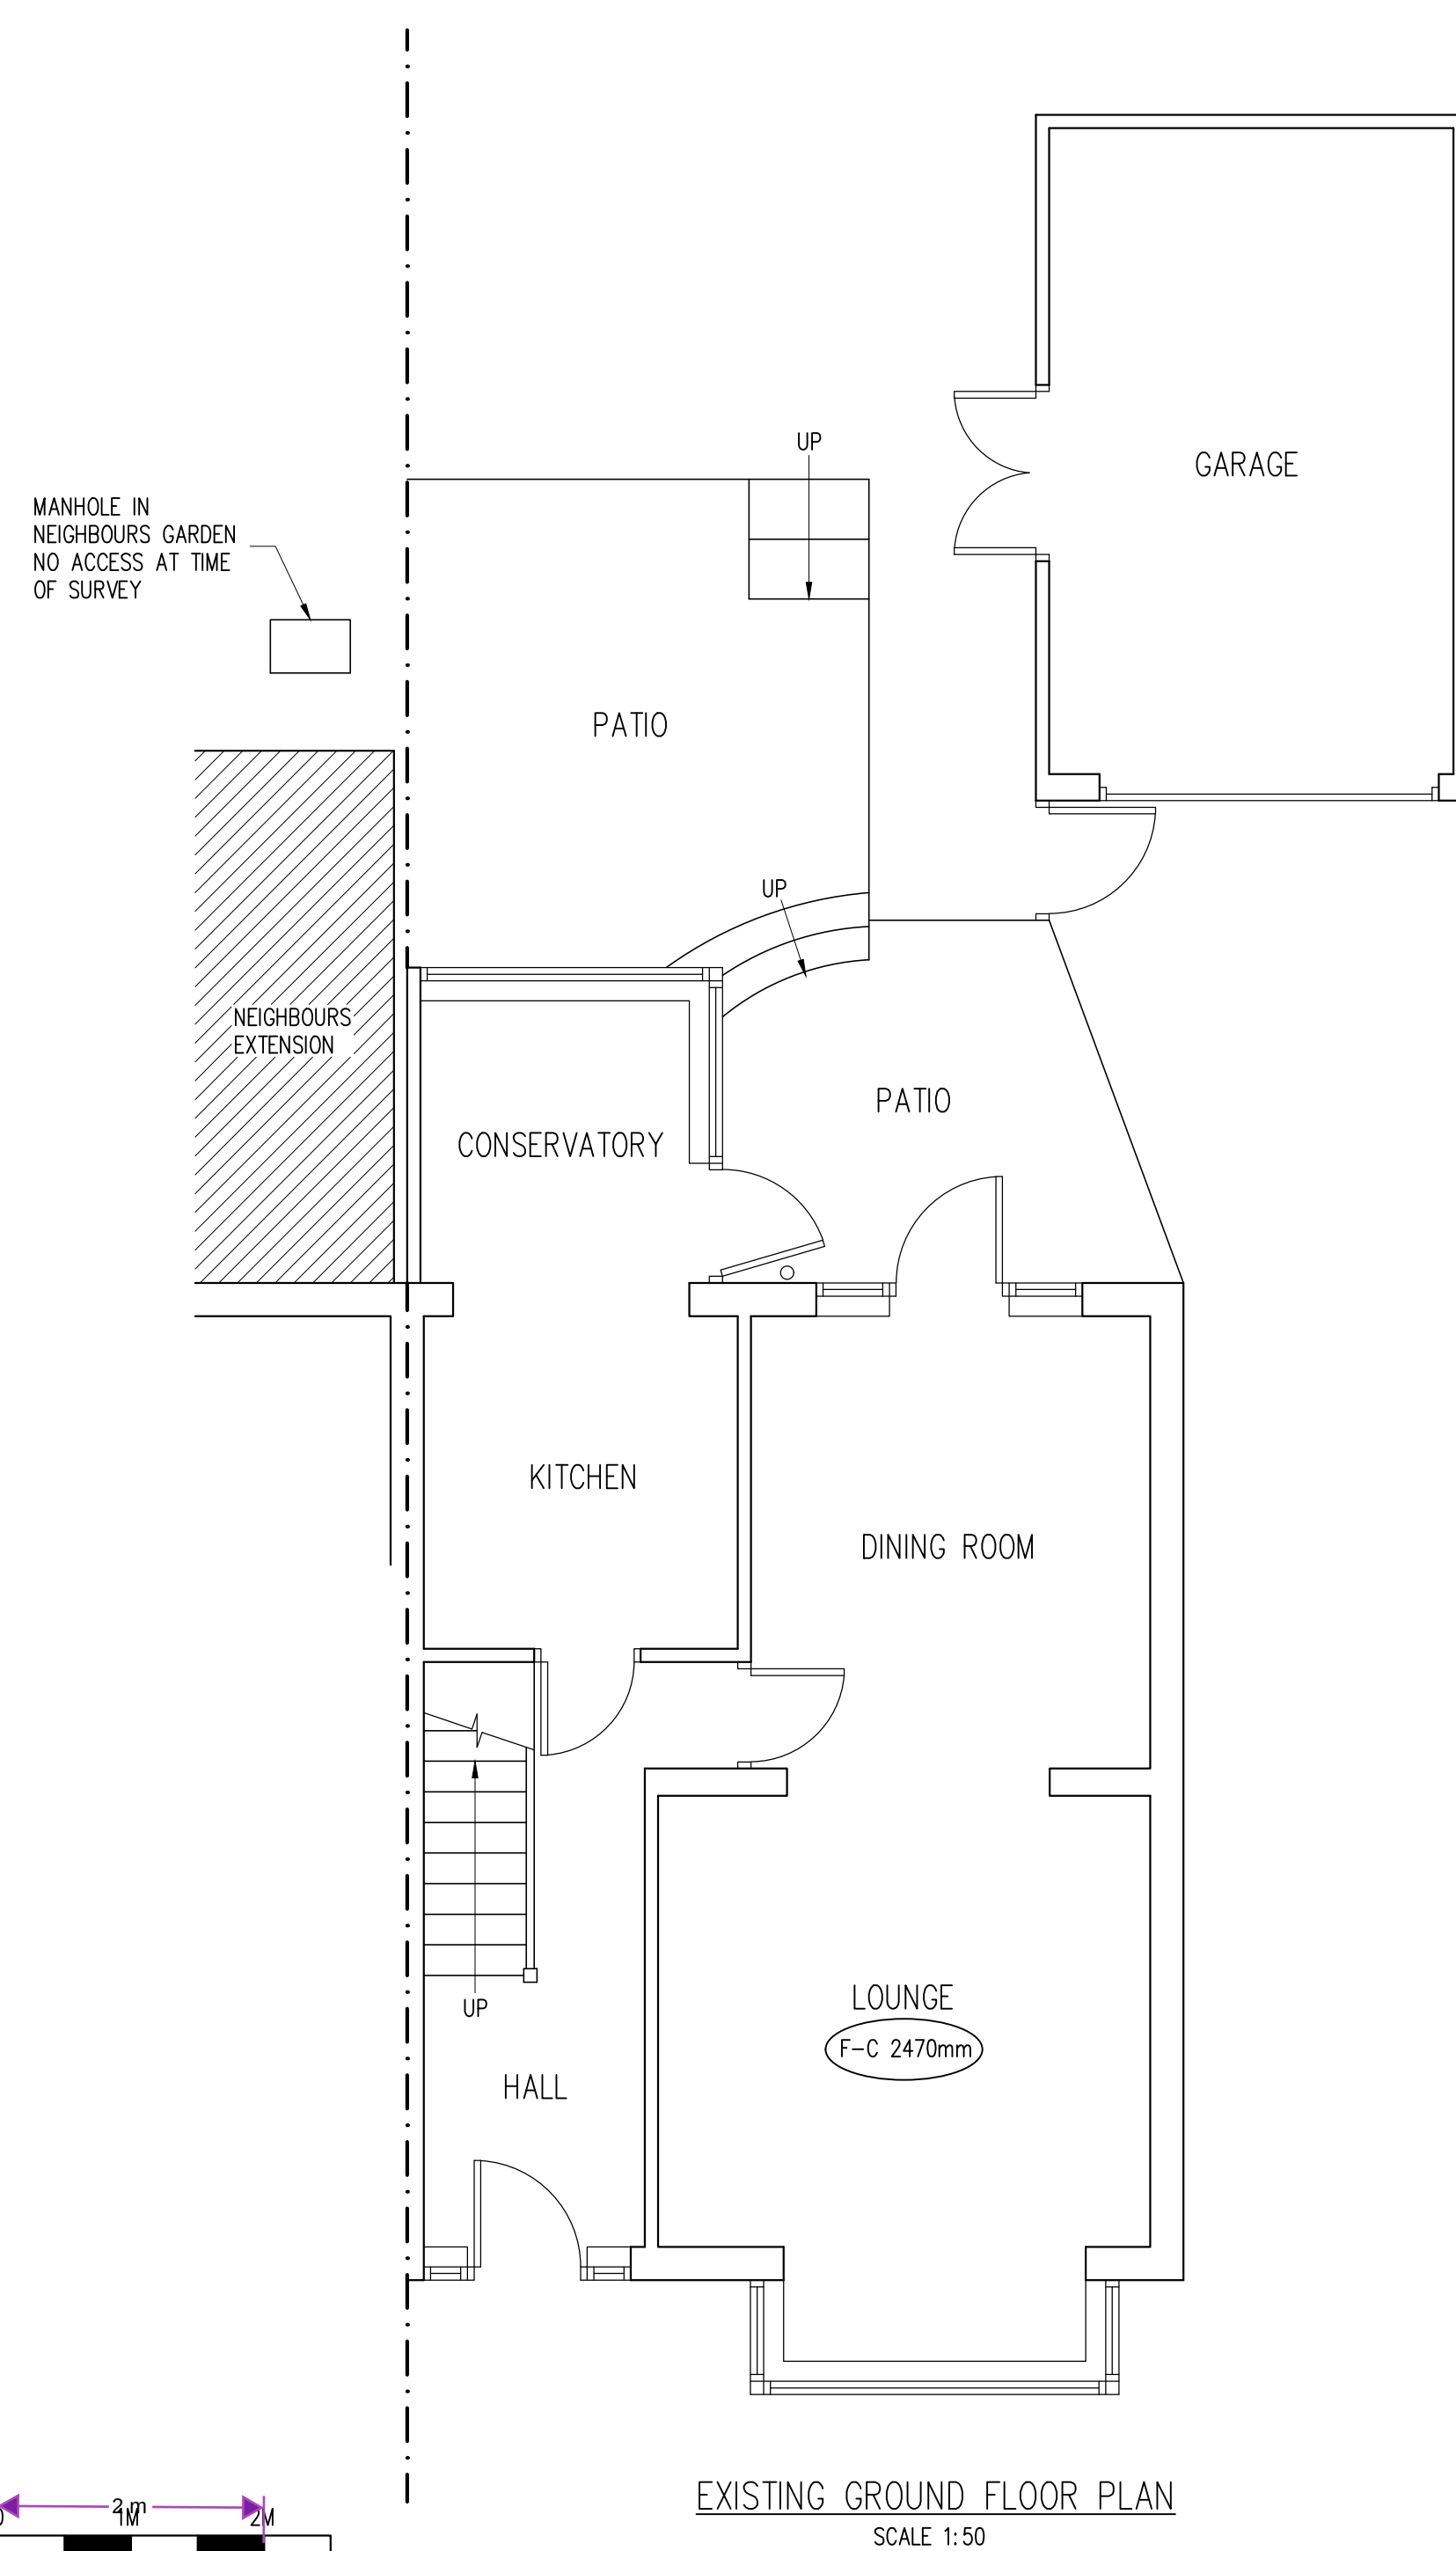
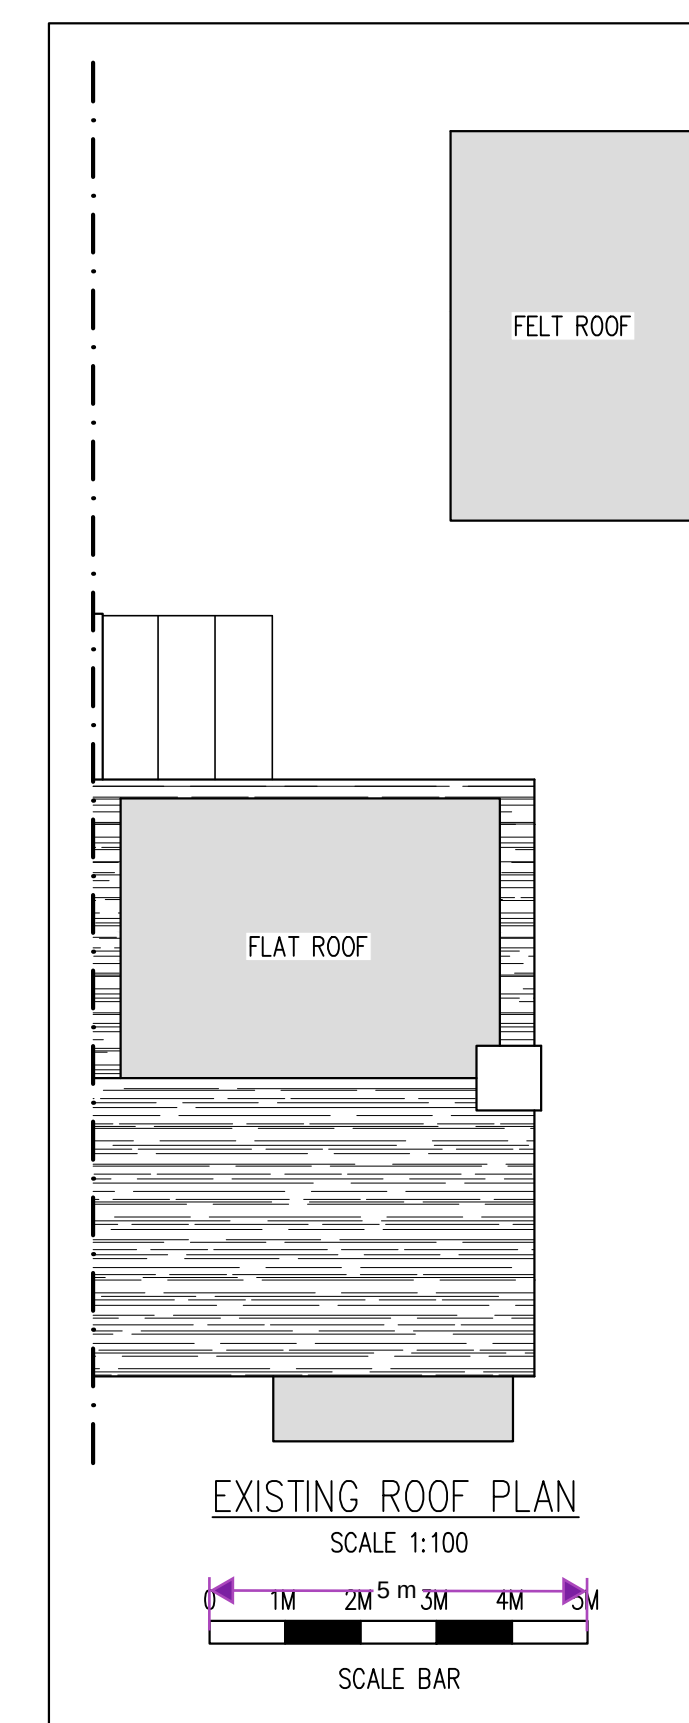


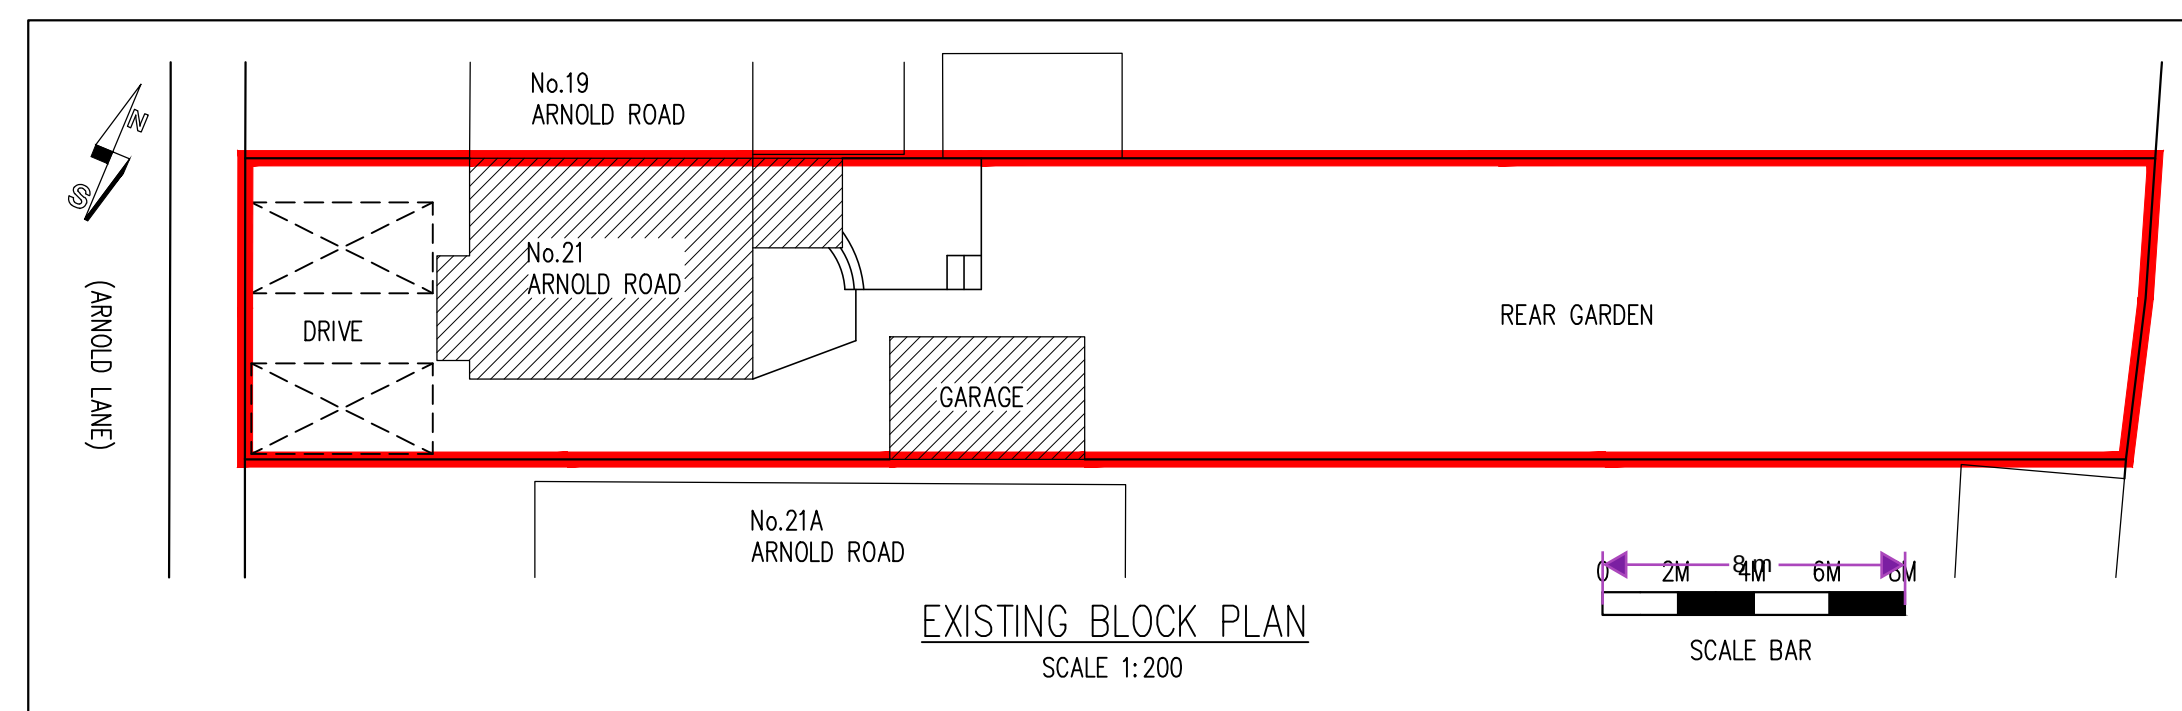


Rev	Date	By	Chkd	Revisions	

Client
MR & MRS GRAHAM SEAMONS

Job Title

REMOVAL OF EXISTING CONSERVATORY
& REDUCTION OF EXISTING GARAGE TO
ALLOW SINGLE STOREY REAR EXTENSION
AT 21 ARNOLD ROAD
GRAVESEND
KENT DA12 5PU

ARCHITECTURAL CONSULTANTS

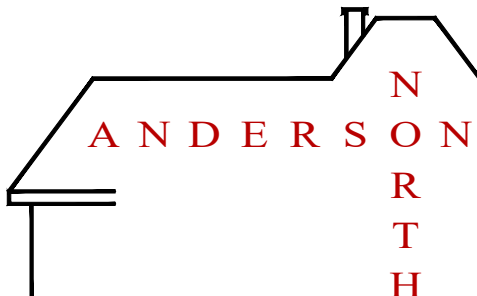

ANDERSON NORTH LIMITED

Glen Lodge
Priory Close, East Farleigh
Kent ME15 0EY
Tel: 01732 522 455
Mob: 07957 627 440

Scale AS SHOWN @ A1	Date 20/08/25
------------------------	------------------

Drawing Title

EXISTING FLOOR PLANS
AND ELEVATIONS

Drawing No. 21-ARNOLD-ROAD-01	Rev. A
----------------------------------	-----------