




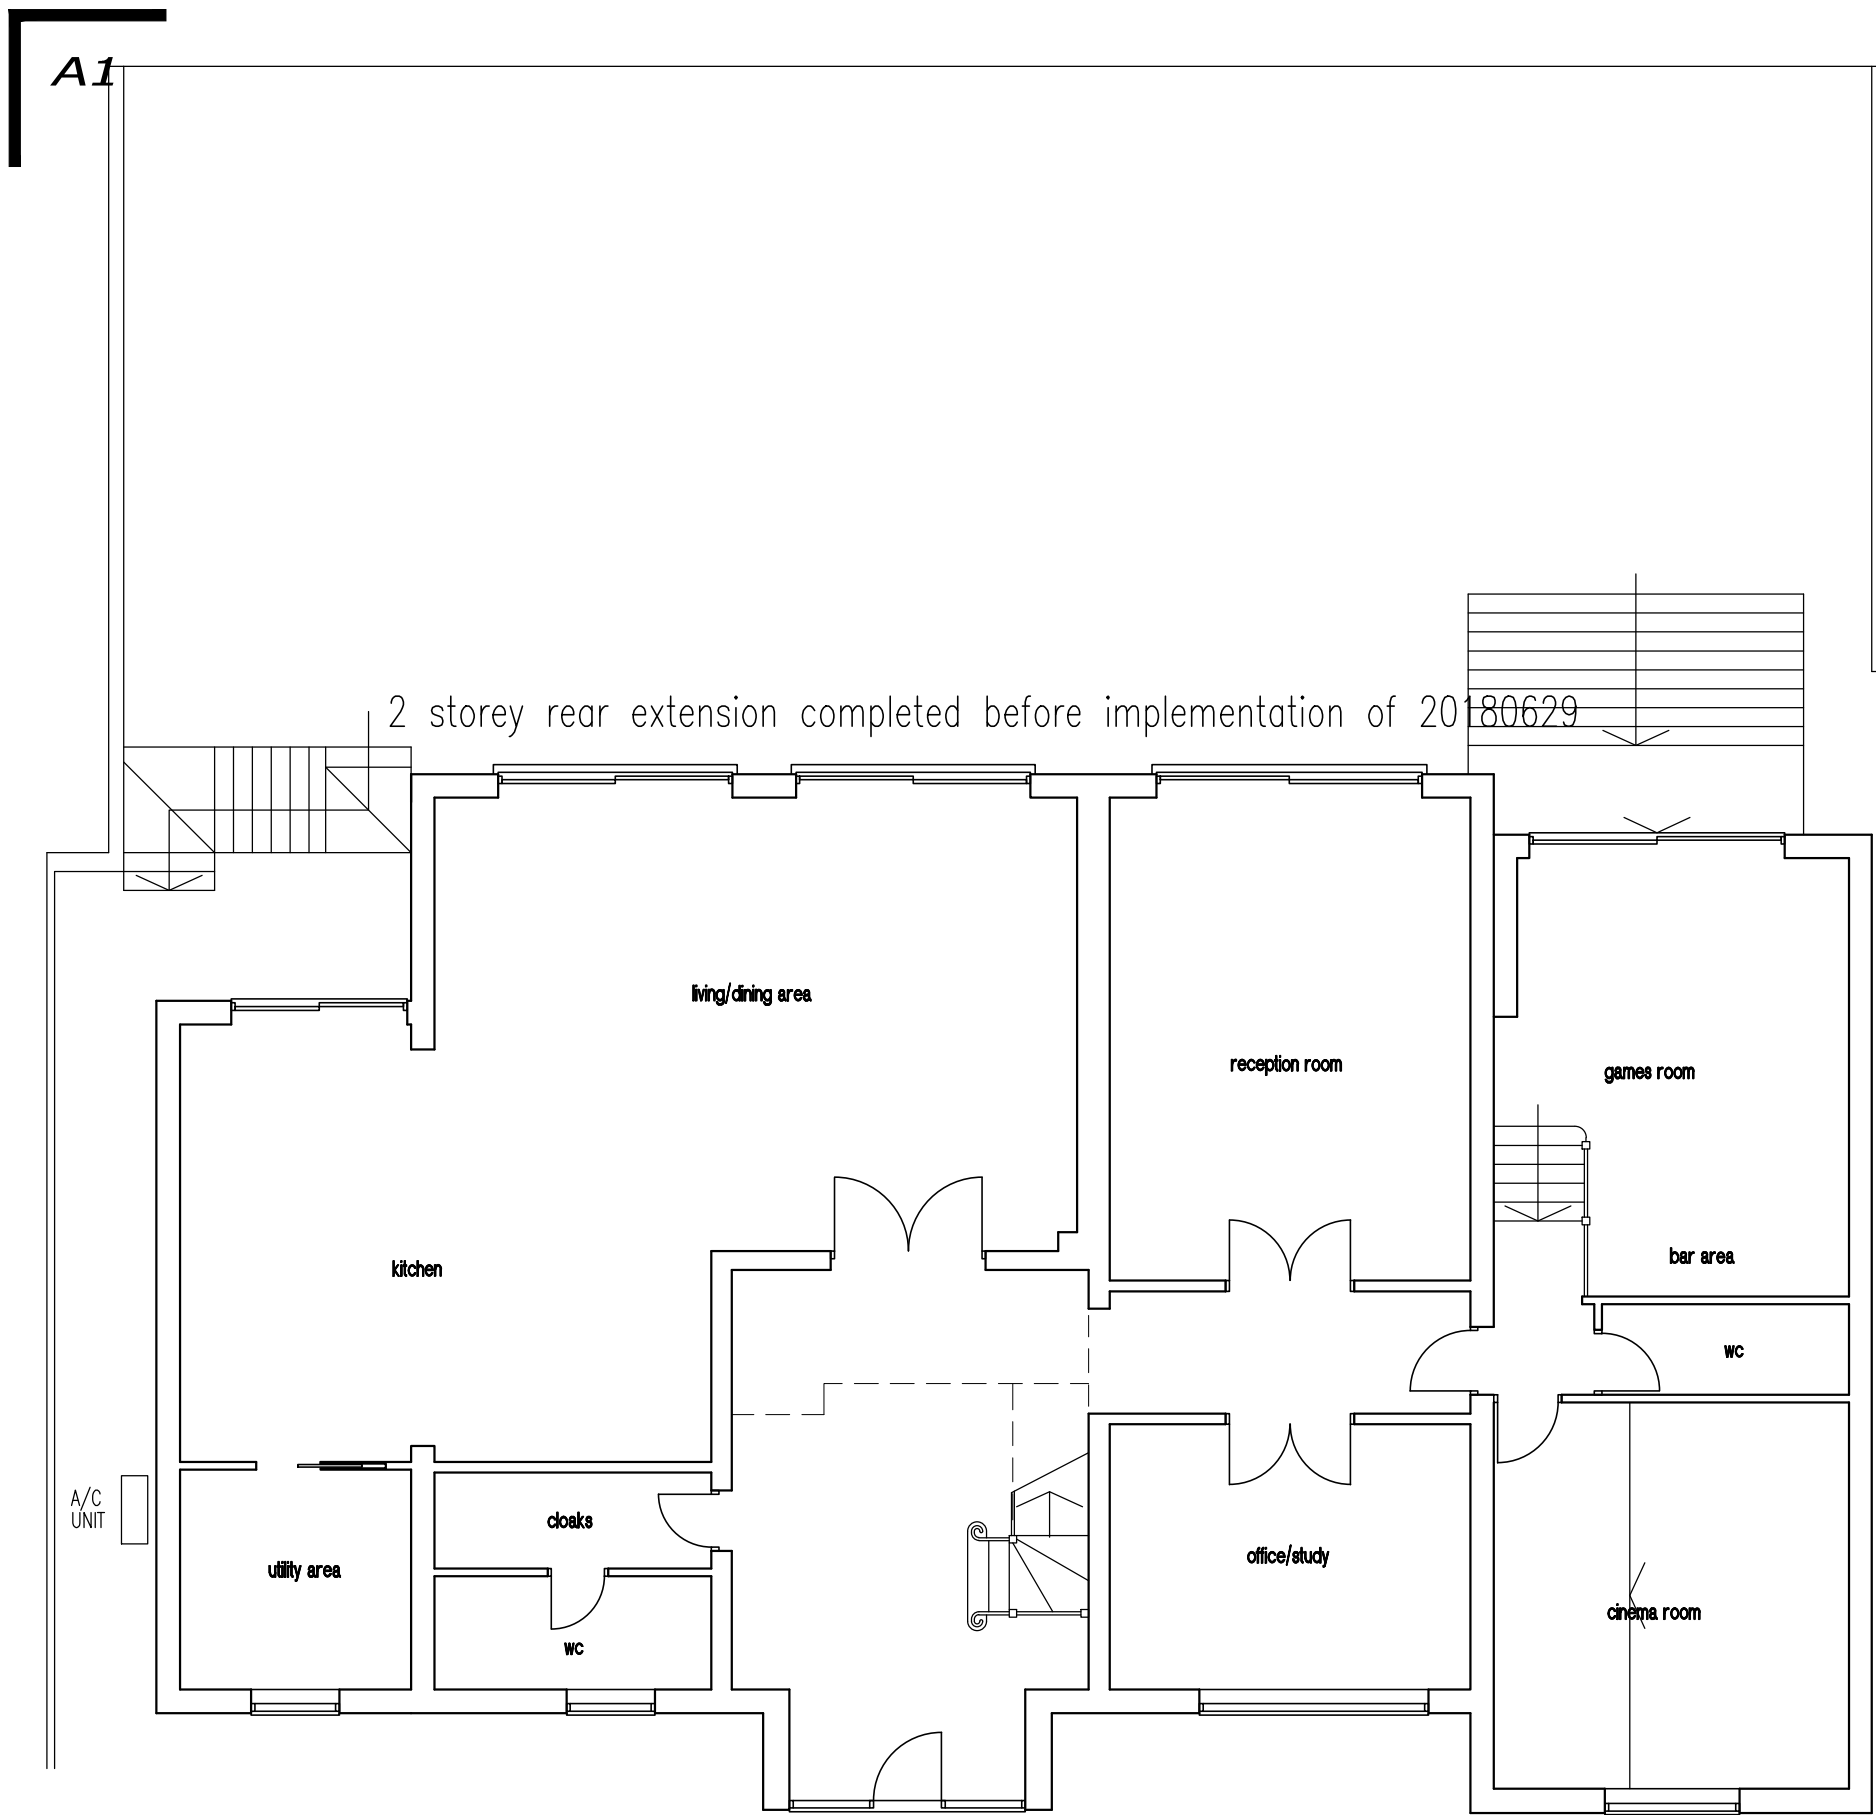


ground floor

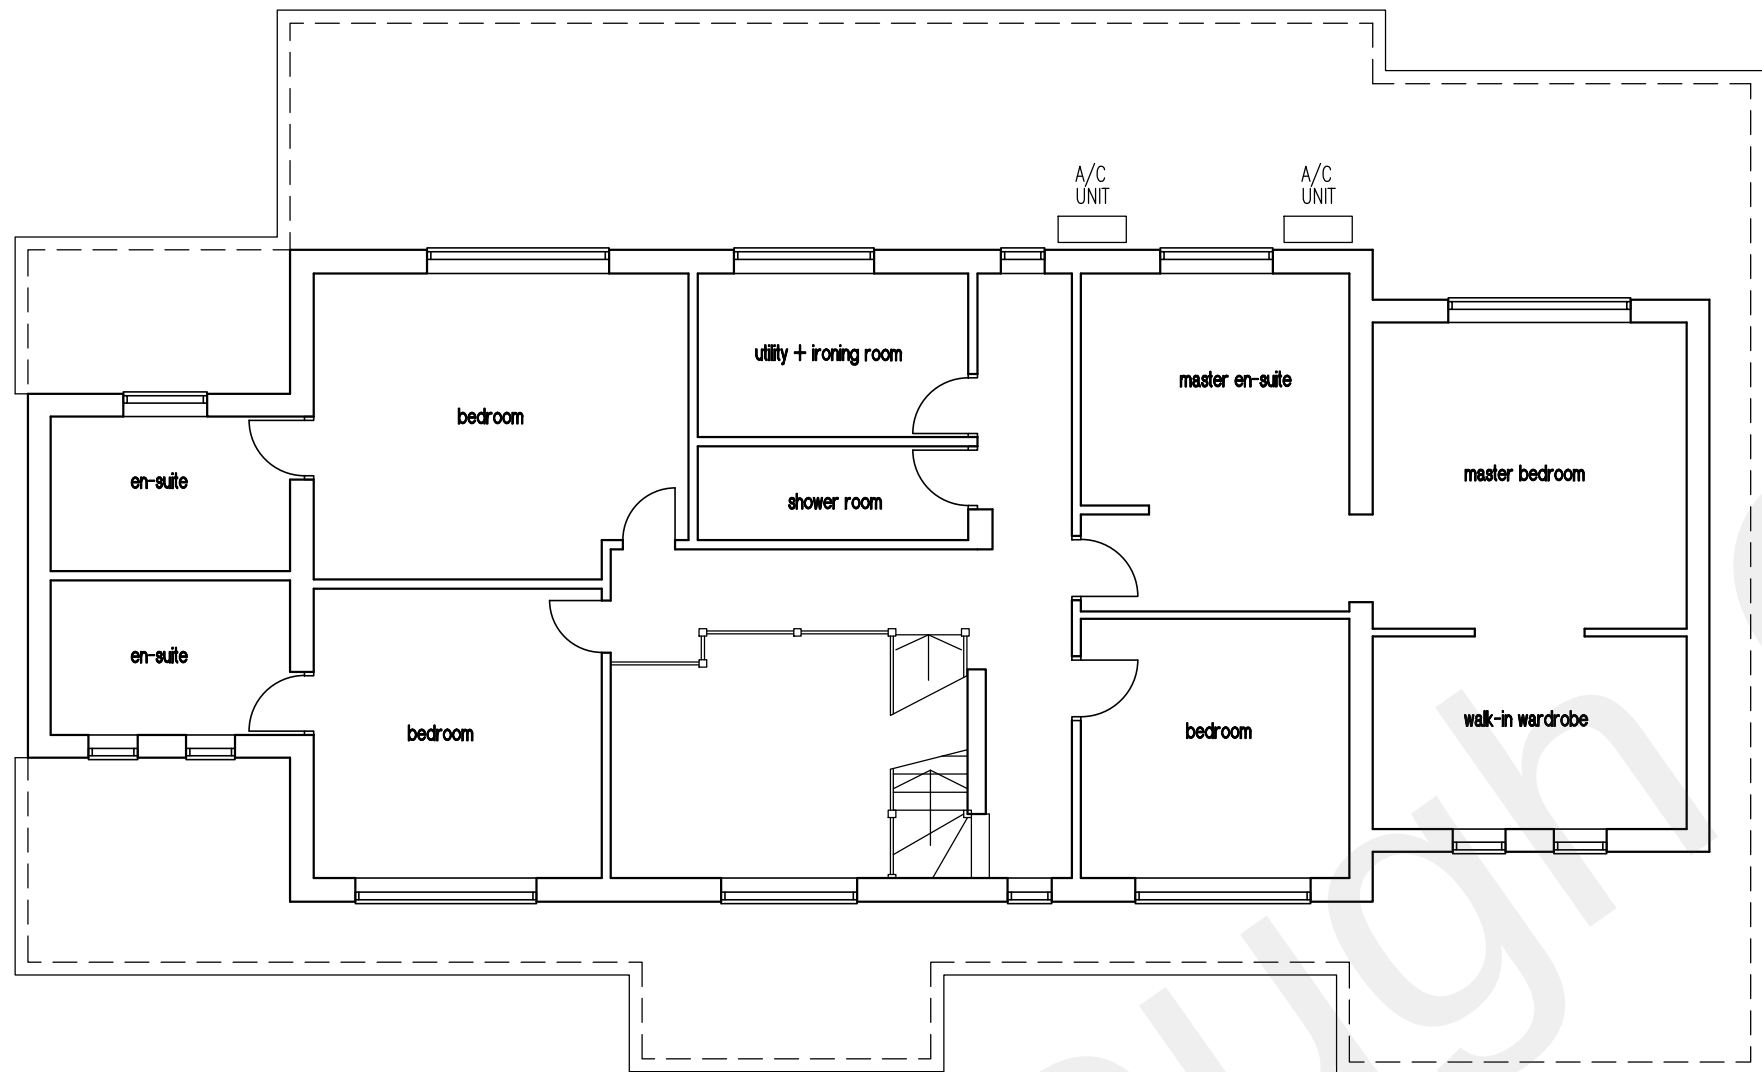

first floor

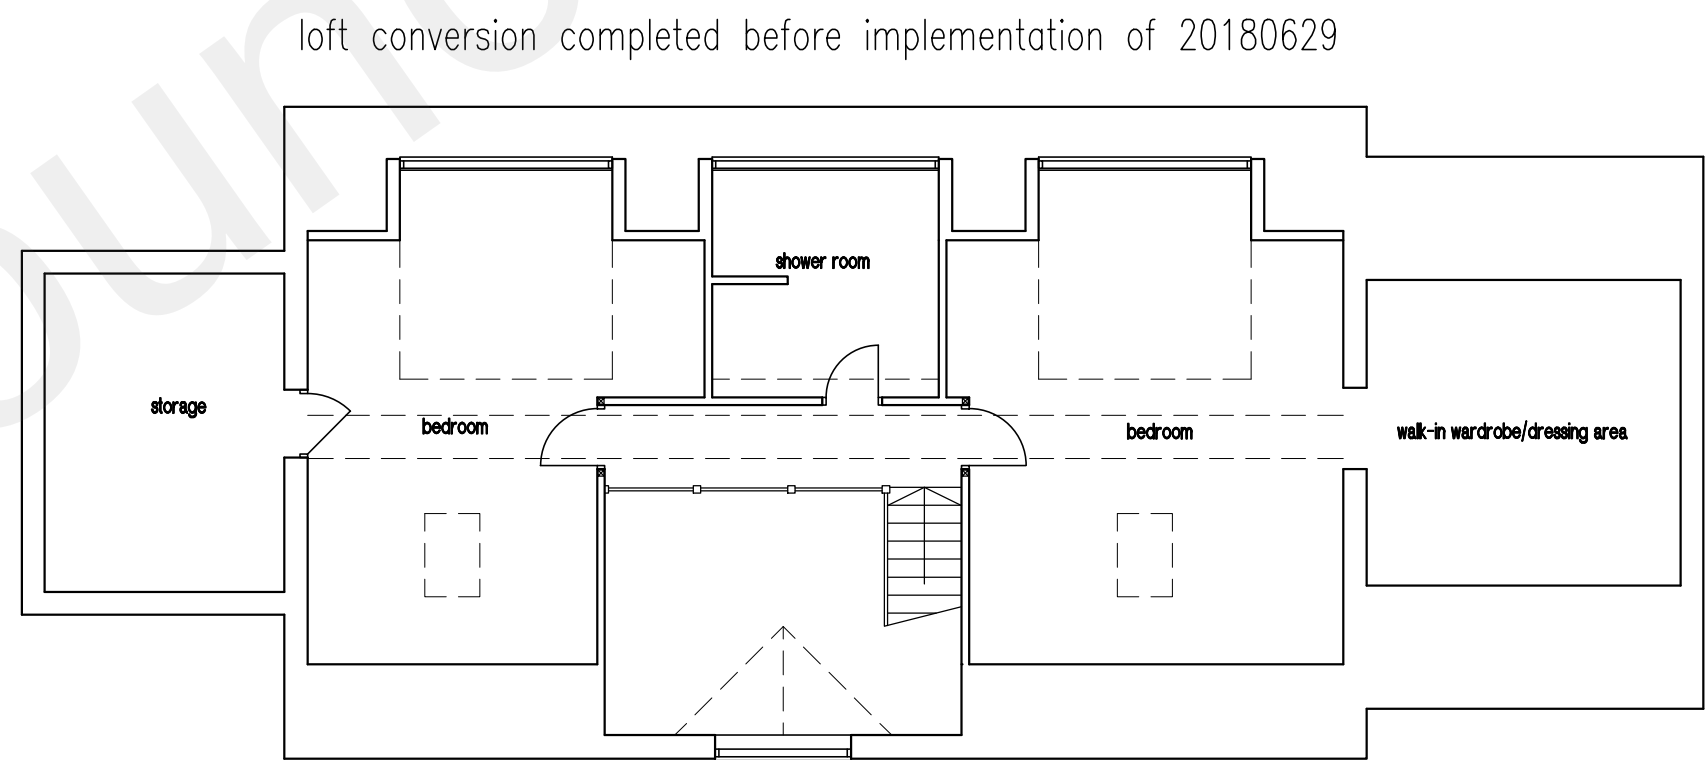

attic floor

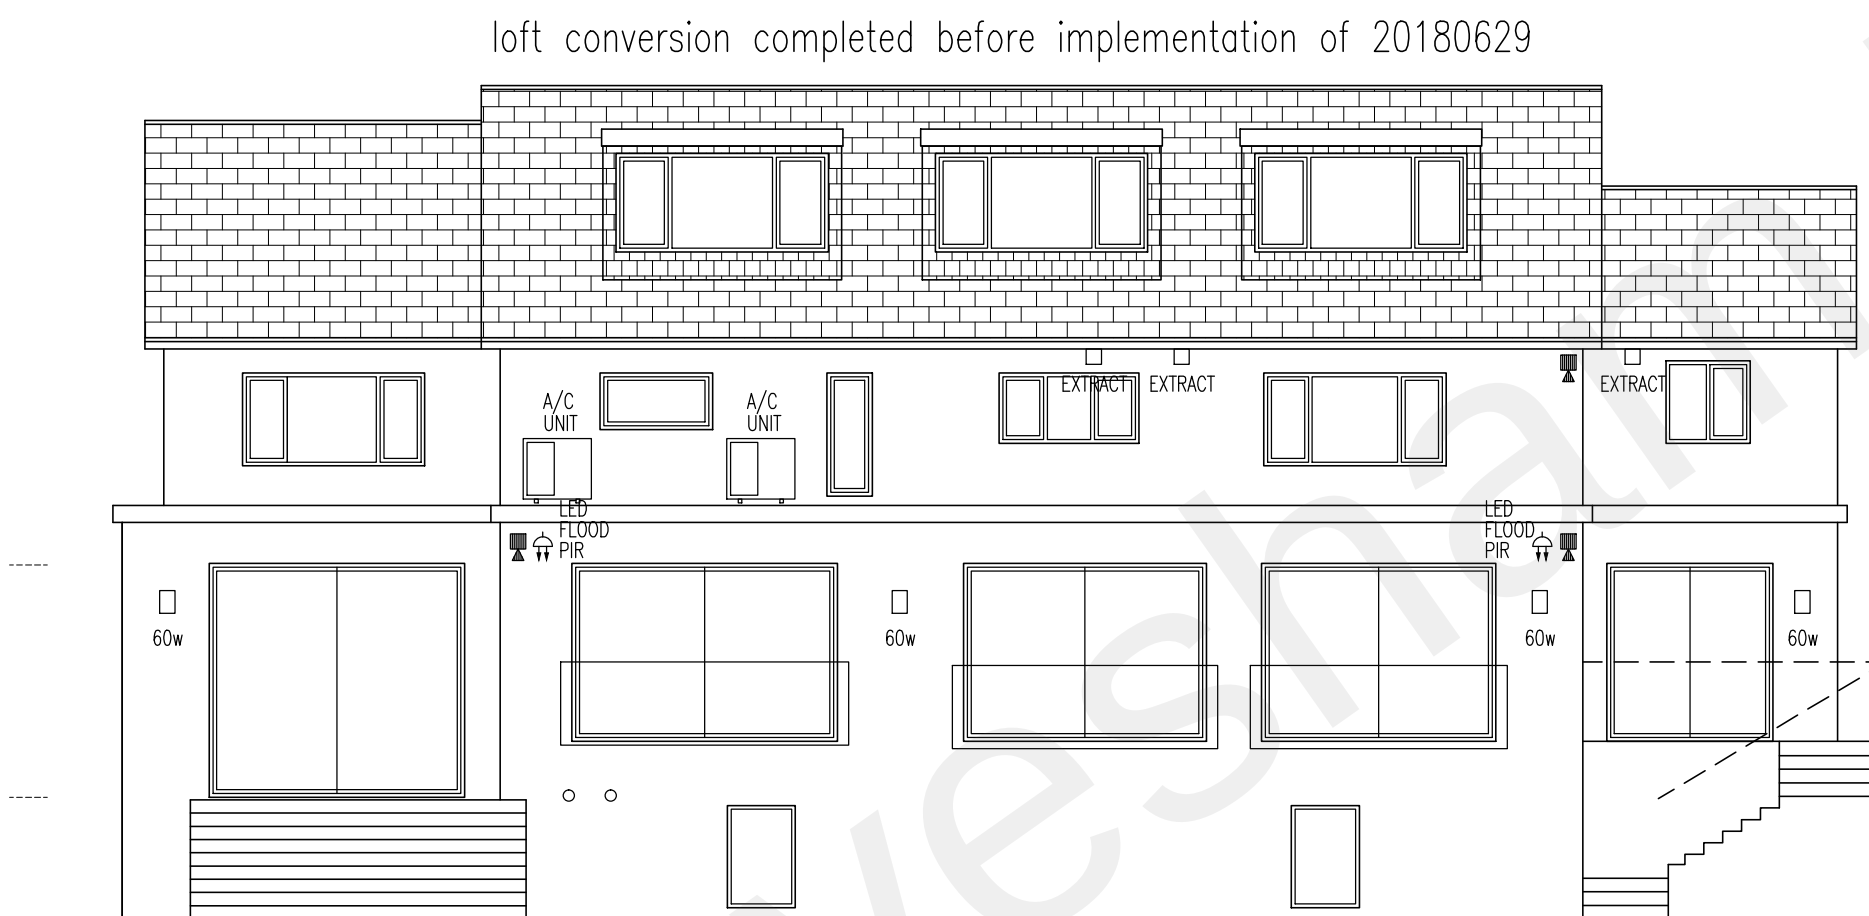


rear elevation




front elevation

NATURAL SLATE ROOFING
DARK GREY ALUMINIUM
WINDOWS AND DOORS
BLACK FASCIAS AND SOFFITS
BLACK HALF-ROUND UPVC
GUTTERING & DOWNPIPES
PALE GREY SMOOTH RENDER
GRAPHITE LAVA STONE PLANC
CENTRAL FEATURE

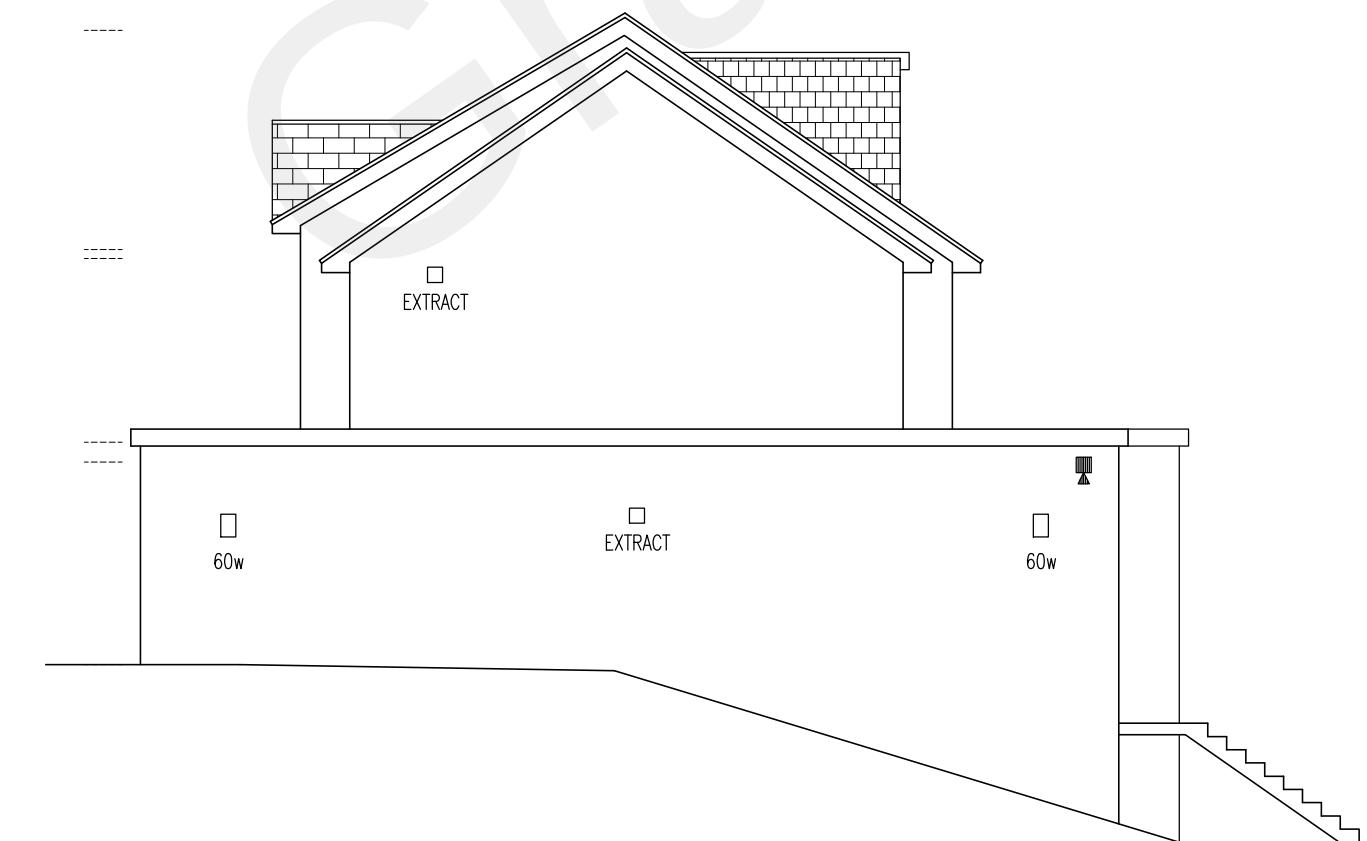

rh side elevation

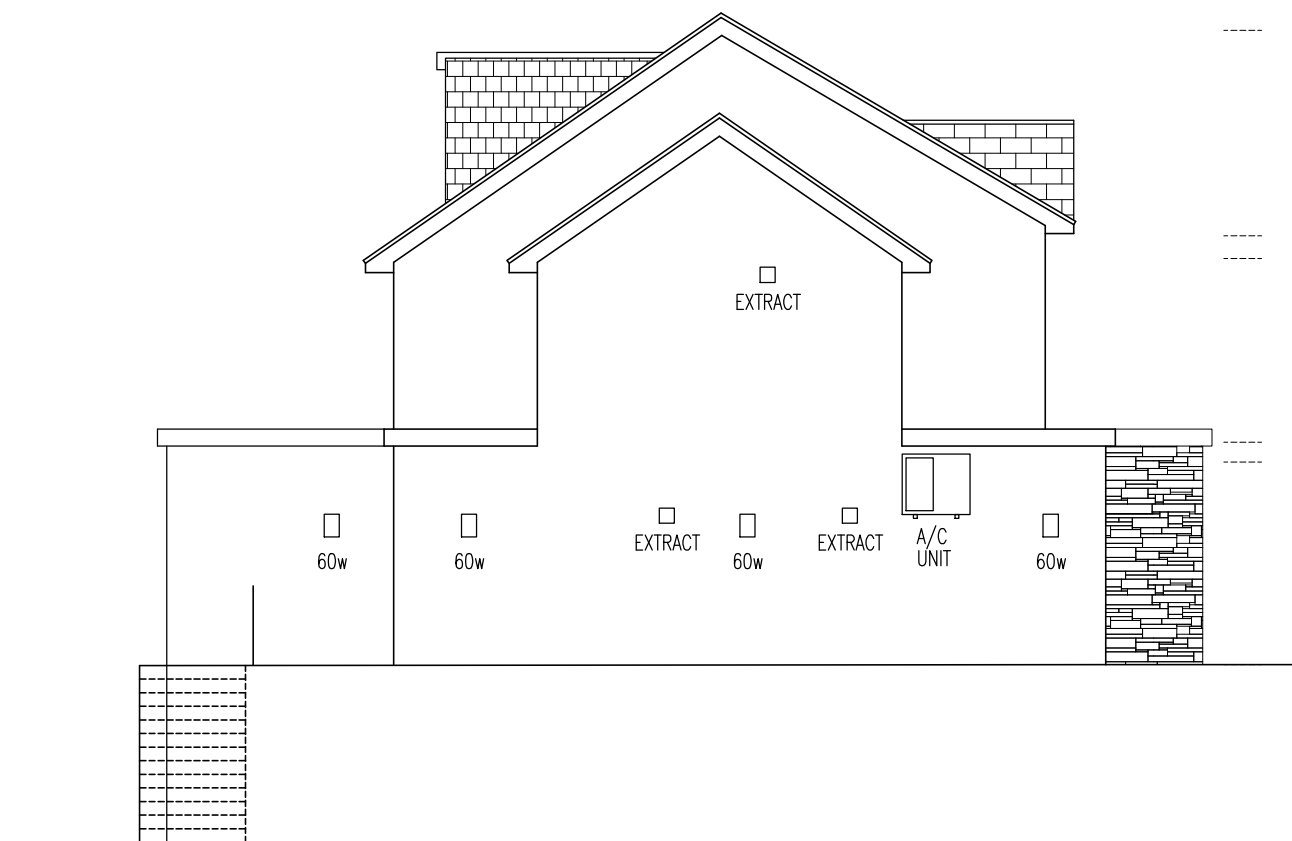

lh side elevation



Graphite Lava Stone Planc

COPYRIGHT RESERVED
ALL DIMENSIONS TO BE CHECKED BY CONTRACTOR ON SITE.
SUPERVISOR TO BE NOTIFIED OF ALL DISCREPANCIES PRIOR
TO WORKS COMMENCING.

0m 1 2 3 4 5
scale in meters (1:100)

T JULY22 MINOR REVISIONS

- J S DESIGNS -
Suite 3, West Hill House, West Hill
Dartford, Kent DA1 2EU
Tel: 01322 286506 Fax: 01322 286504
e mail: js.designs@btconnect.com
website: jsdesignsstd.co.uk

Client :
Mr & Mrs Rana

Property Address :
**Ringland
Pear Tree Lane**

Drawing Title :
Proposals

Scale : 1:100 Date : Sept17 By : JPS

Drawing Number : 15031-04 Amendment : T