



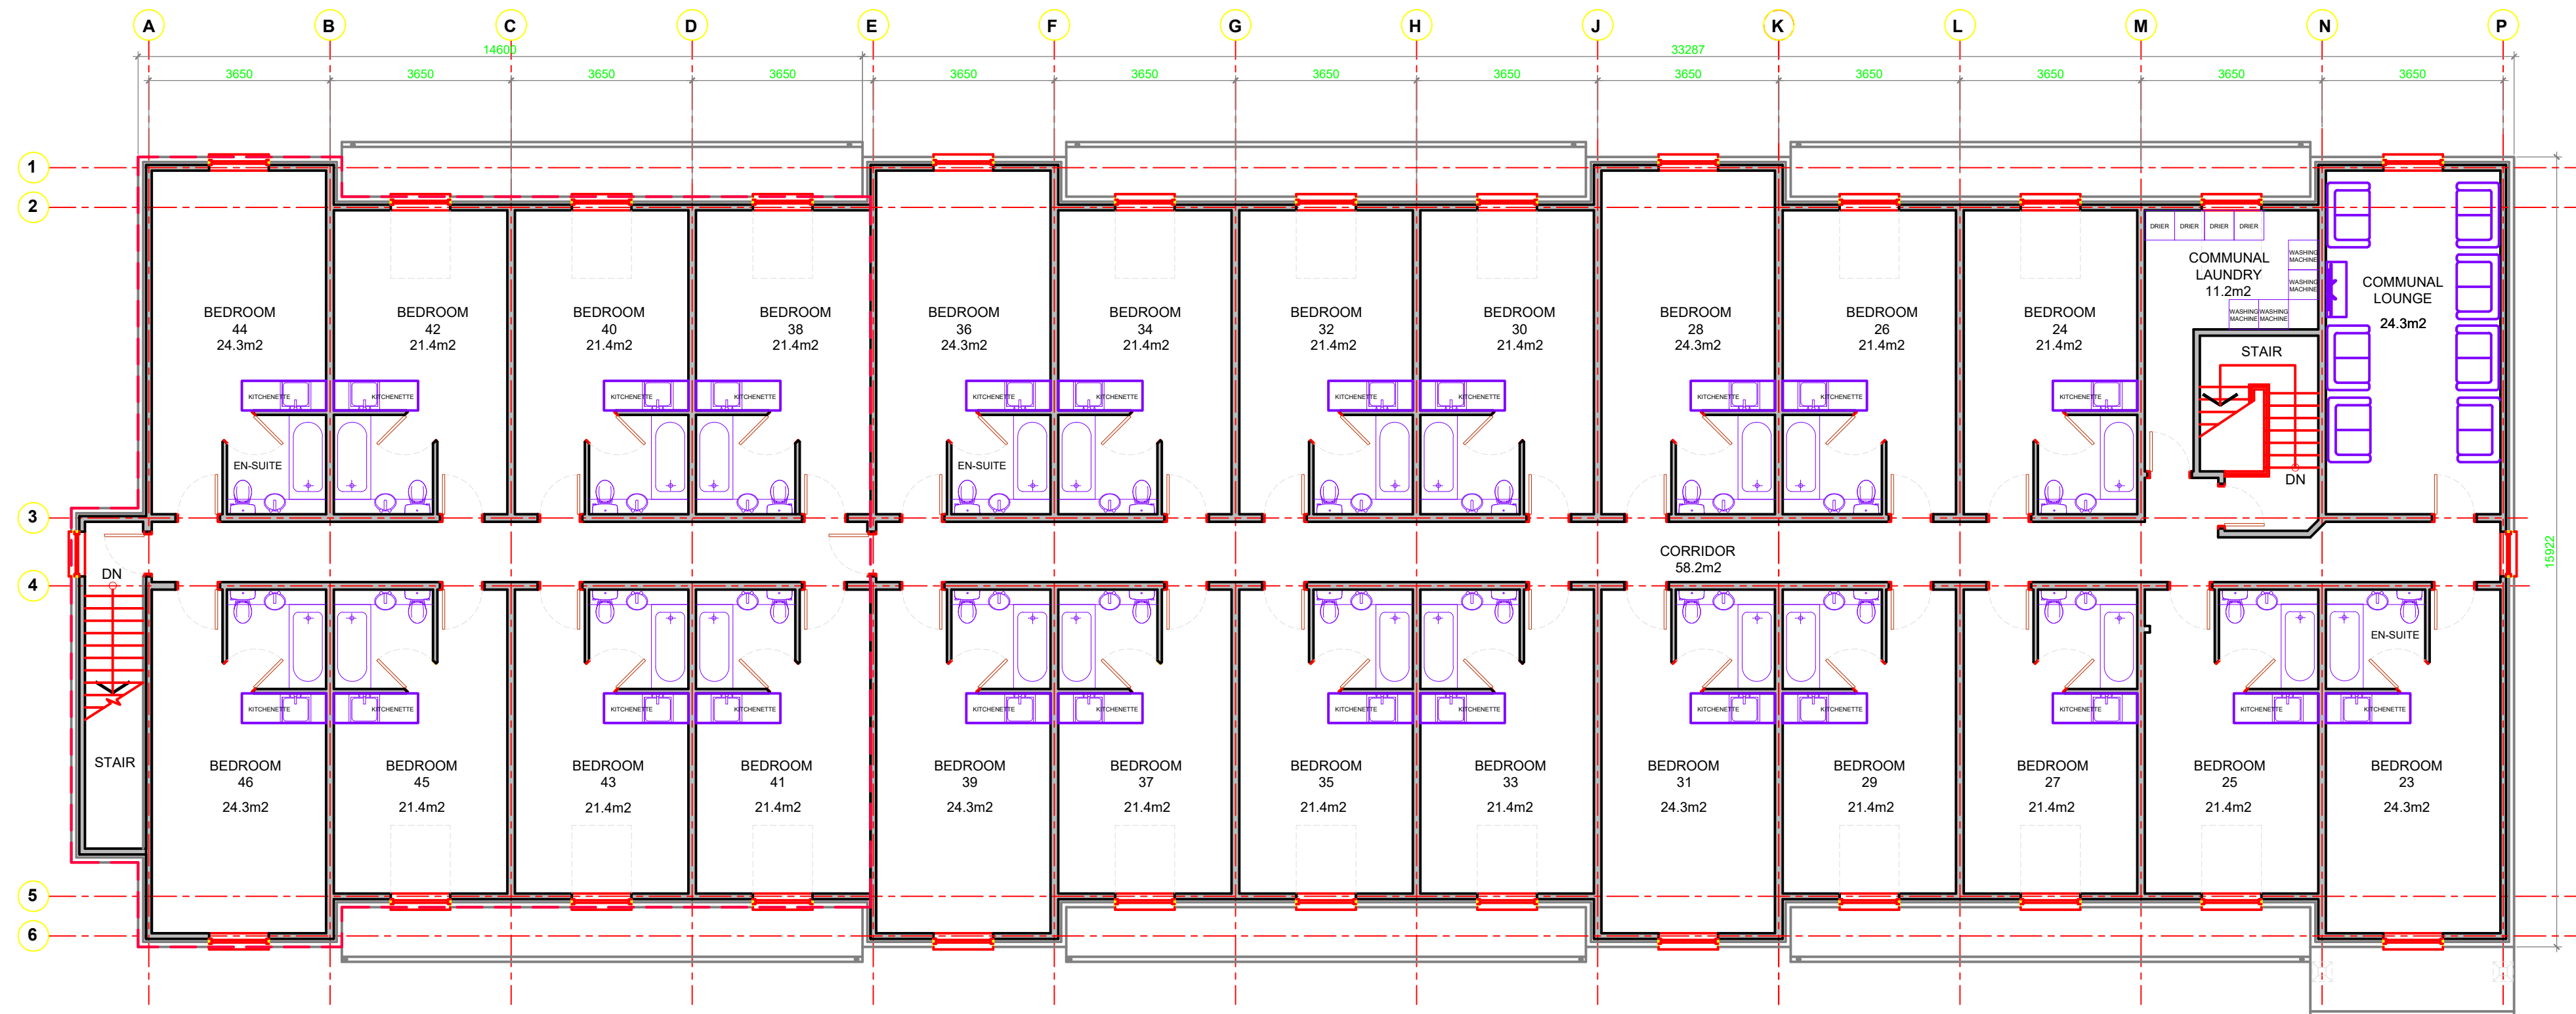

02
AR05
PROPOSED FIRST FLOOR PLAN
SCALE 1:100
0 m 10 m 20 m

1:100 SCALE @A1

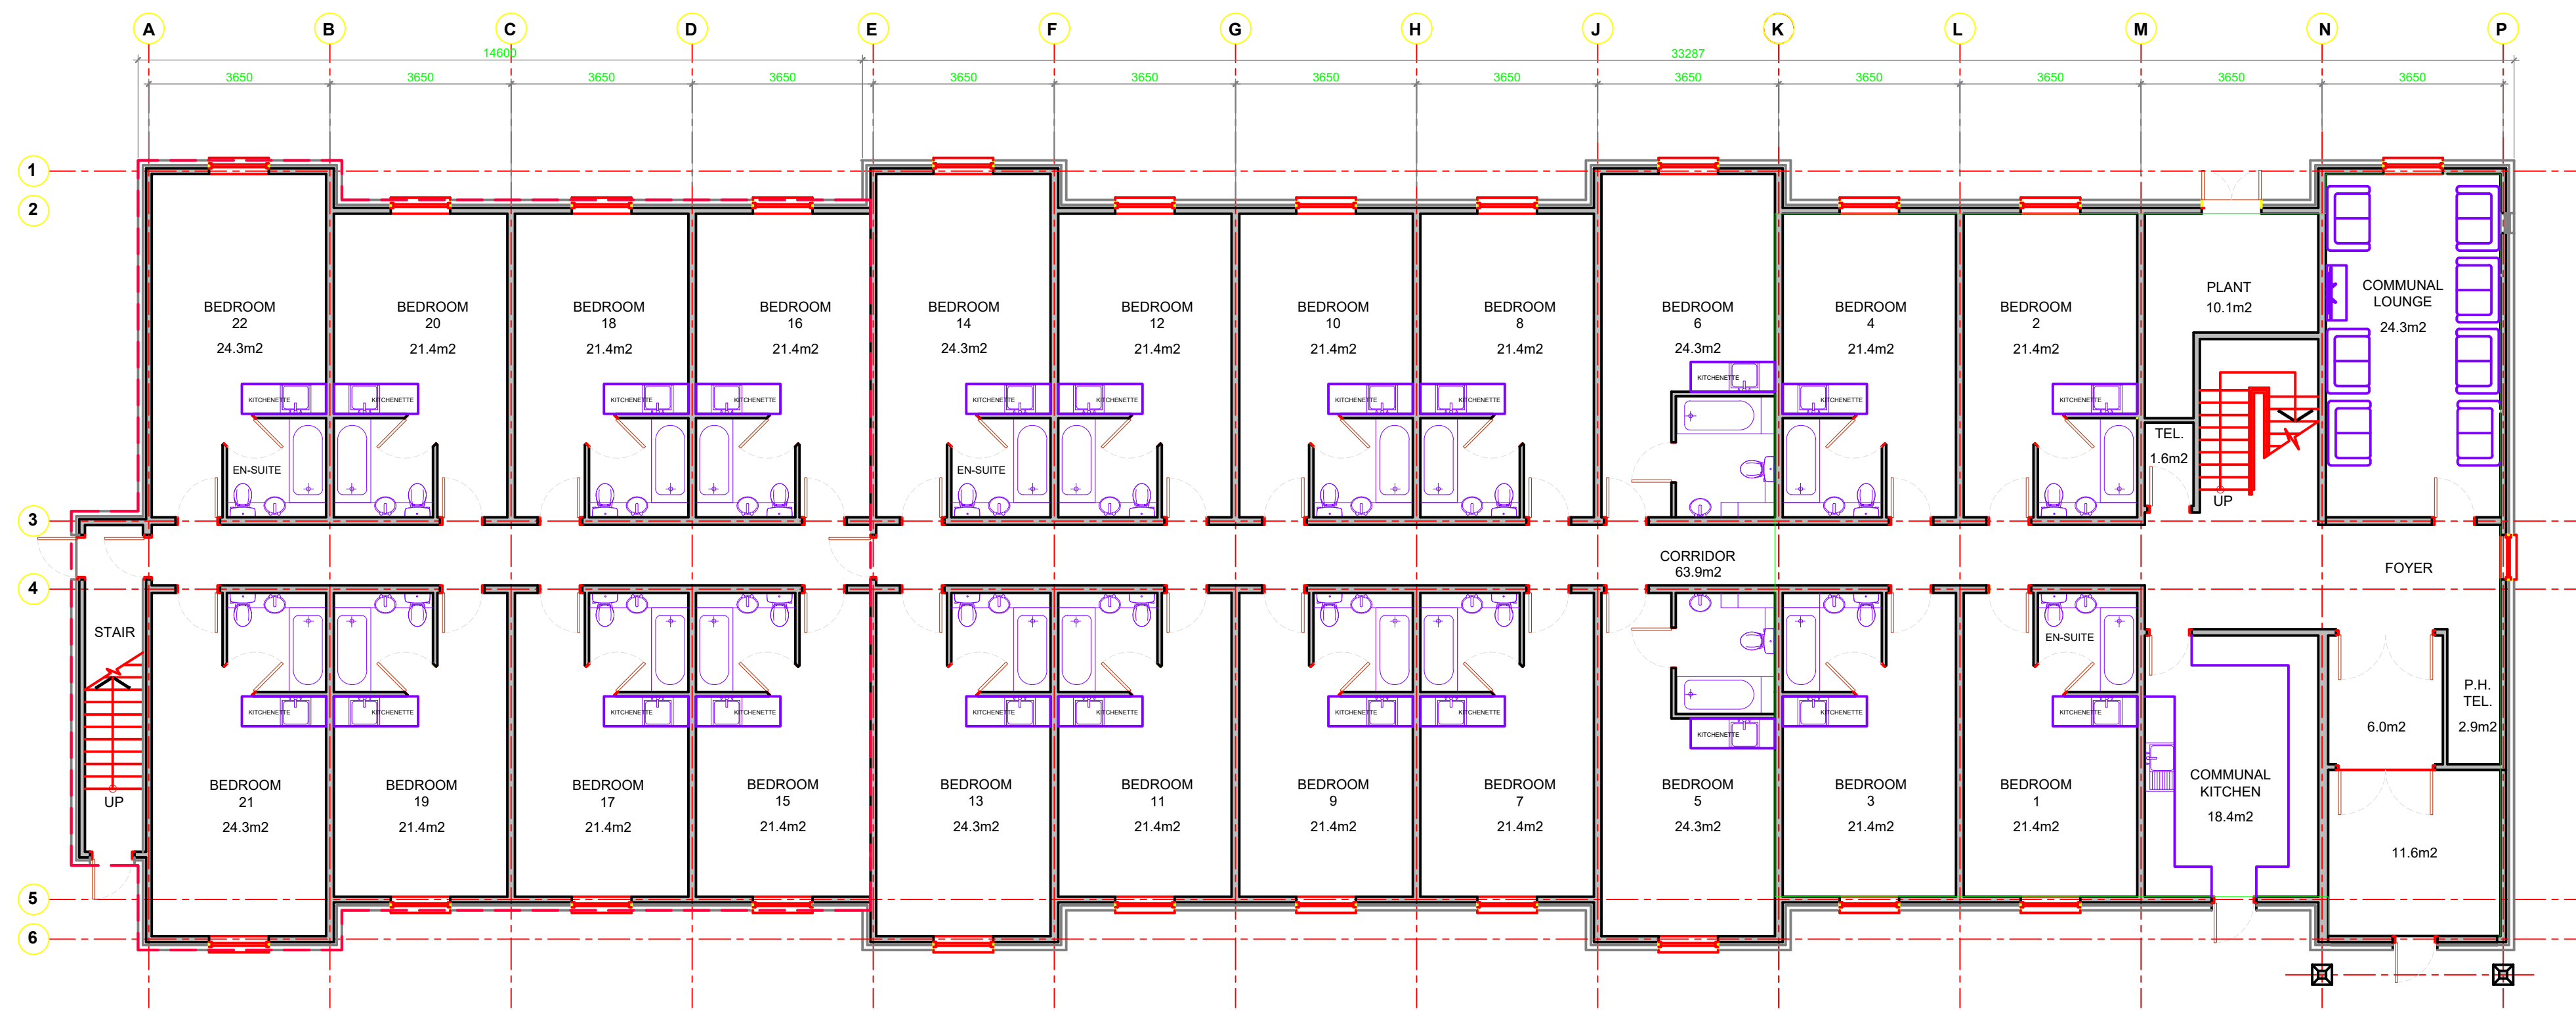

01
AR05
PROPOSED GROUND FLOOR PLAN
SCALE 1:100

PLANNING APPLICATION

C	10-03-2025	Room areas added.
B	26-02-2025	Laundry, Lounge, Kitchen & Kitchenettes added.
A	11-12-2024	Scale bar
Rev.	Date	Comments

CLIENT:

PROJECT:
**PREMIER INN
HEVER COURT ROAD, GRAVESEND**

DRAWING TITLE:
PROPOSED FLOOR PLAN

DRAWN:	MAX	DATE:	13-10-24
SHEET SIZE:	A1	SCALE:	1:200 @ A1
PROJECT NO.:		DRAWING NO.:	HCR-05
		REV.:	C