



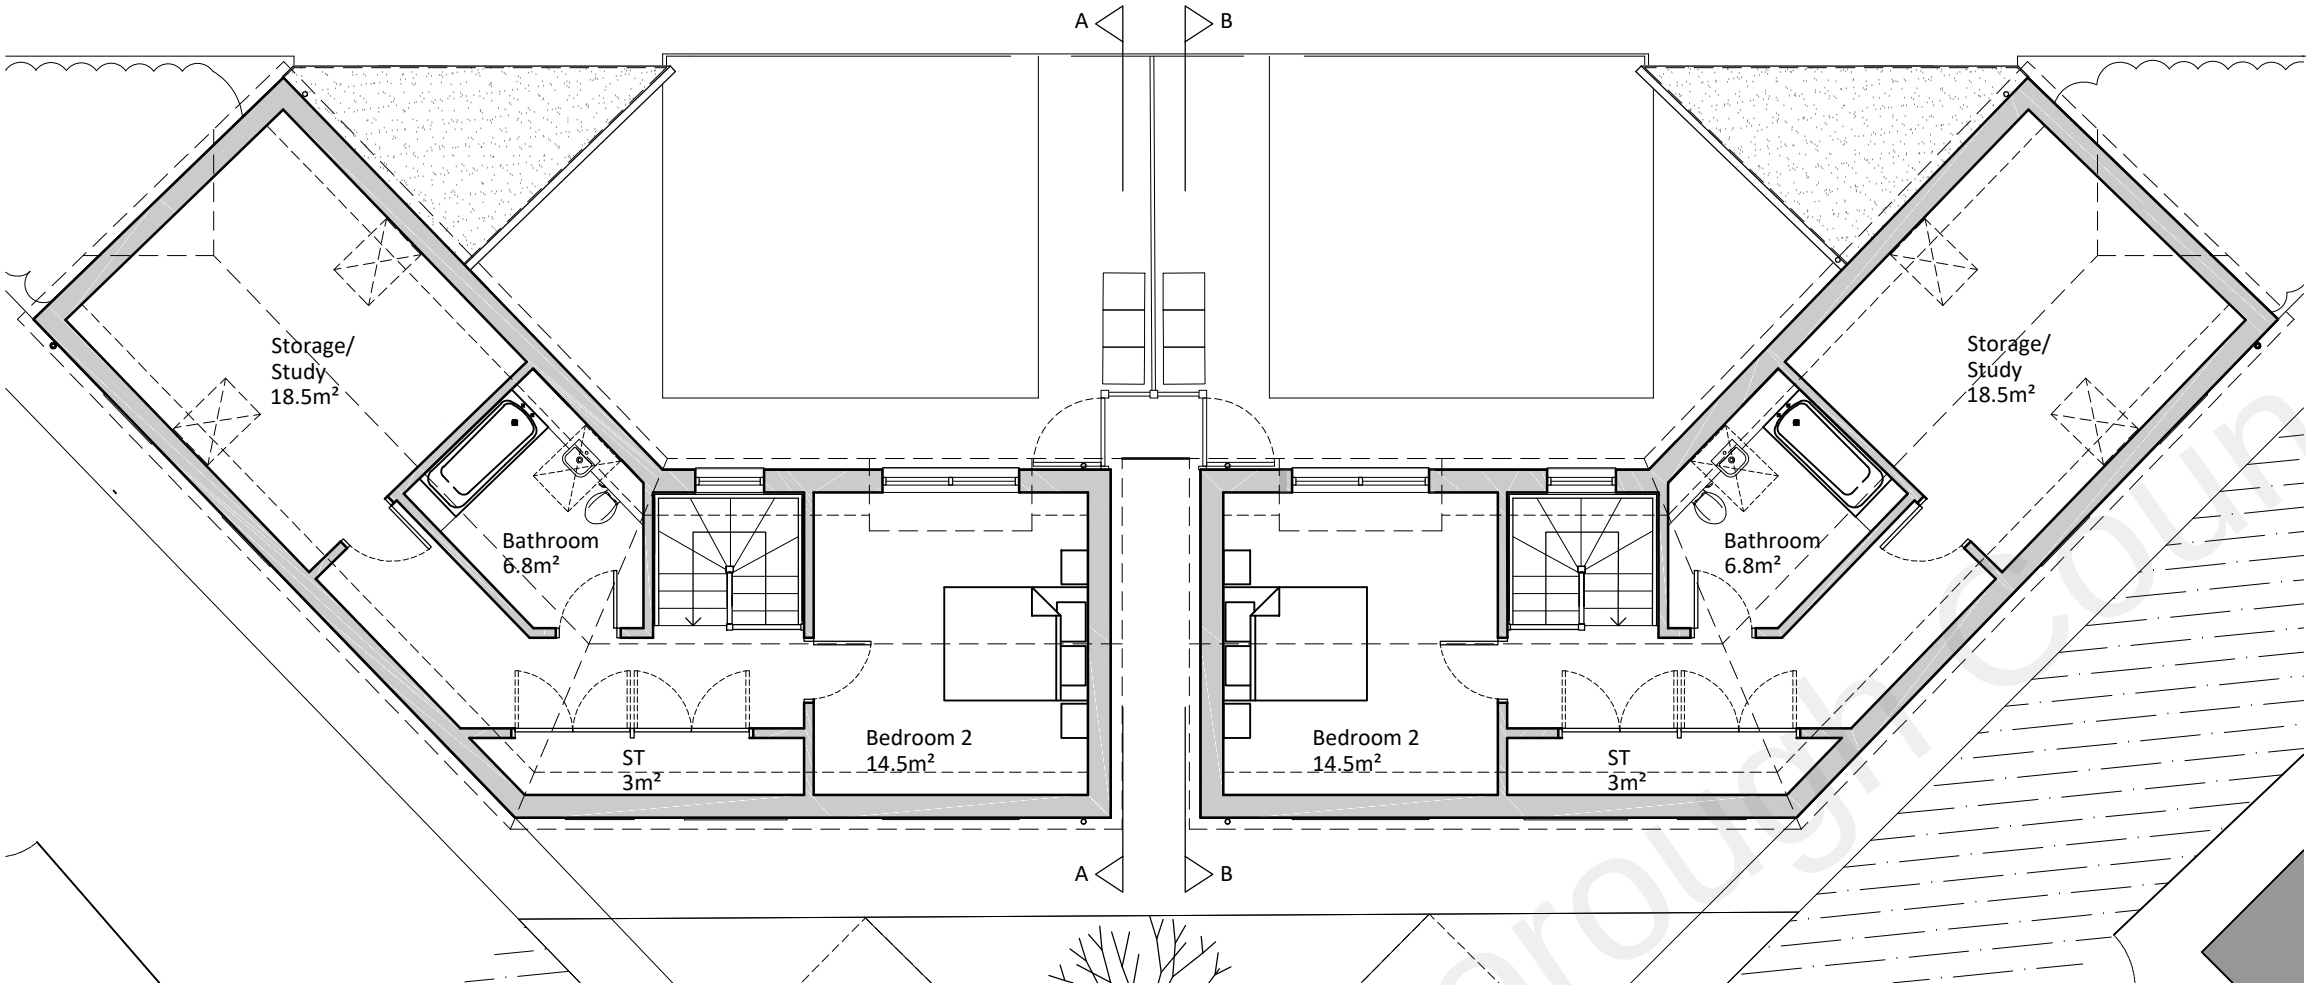

Proposed First Floor Plan
1:100

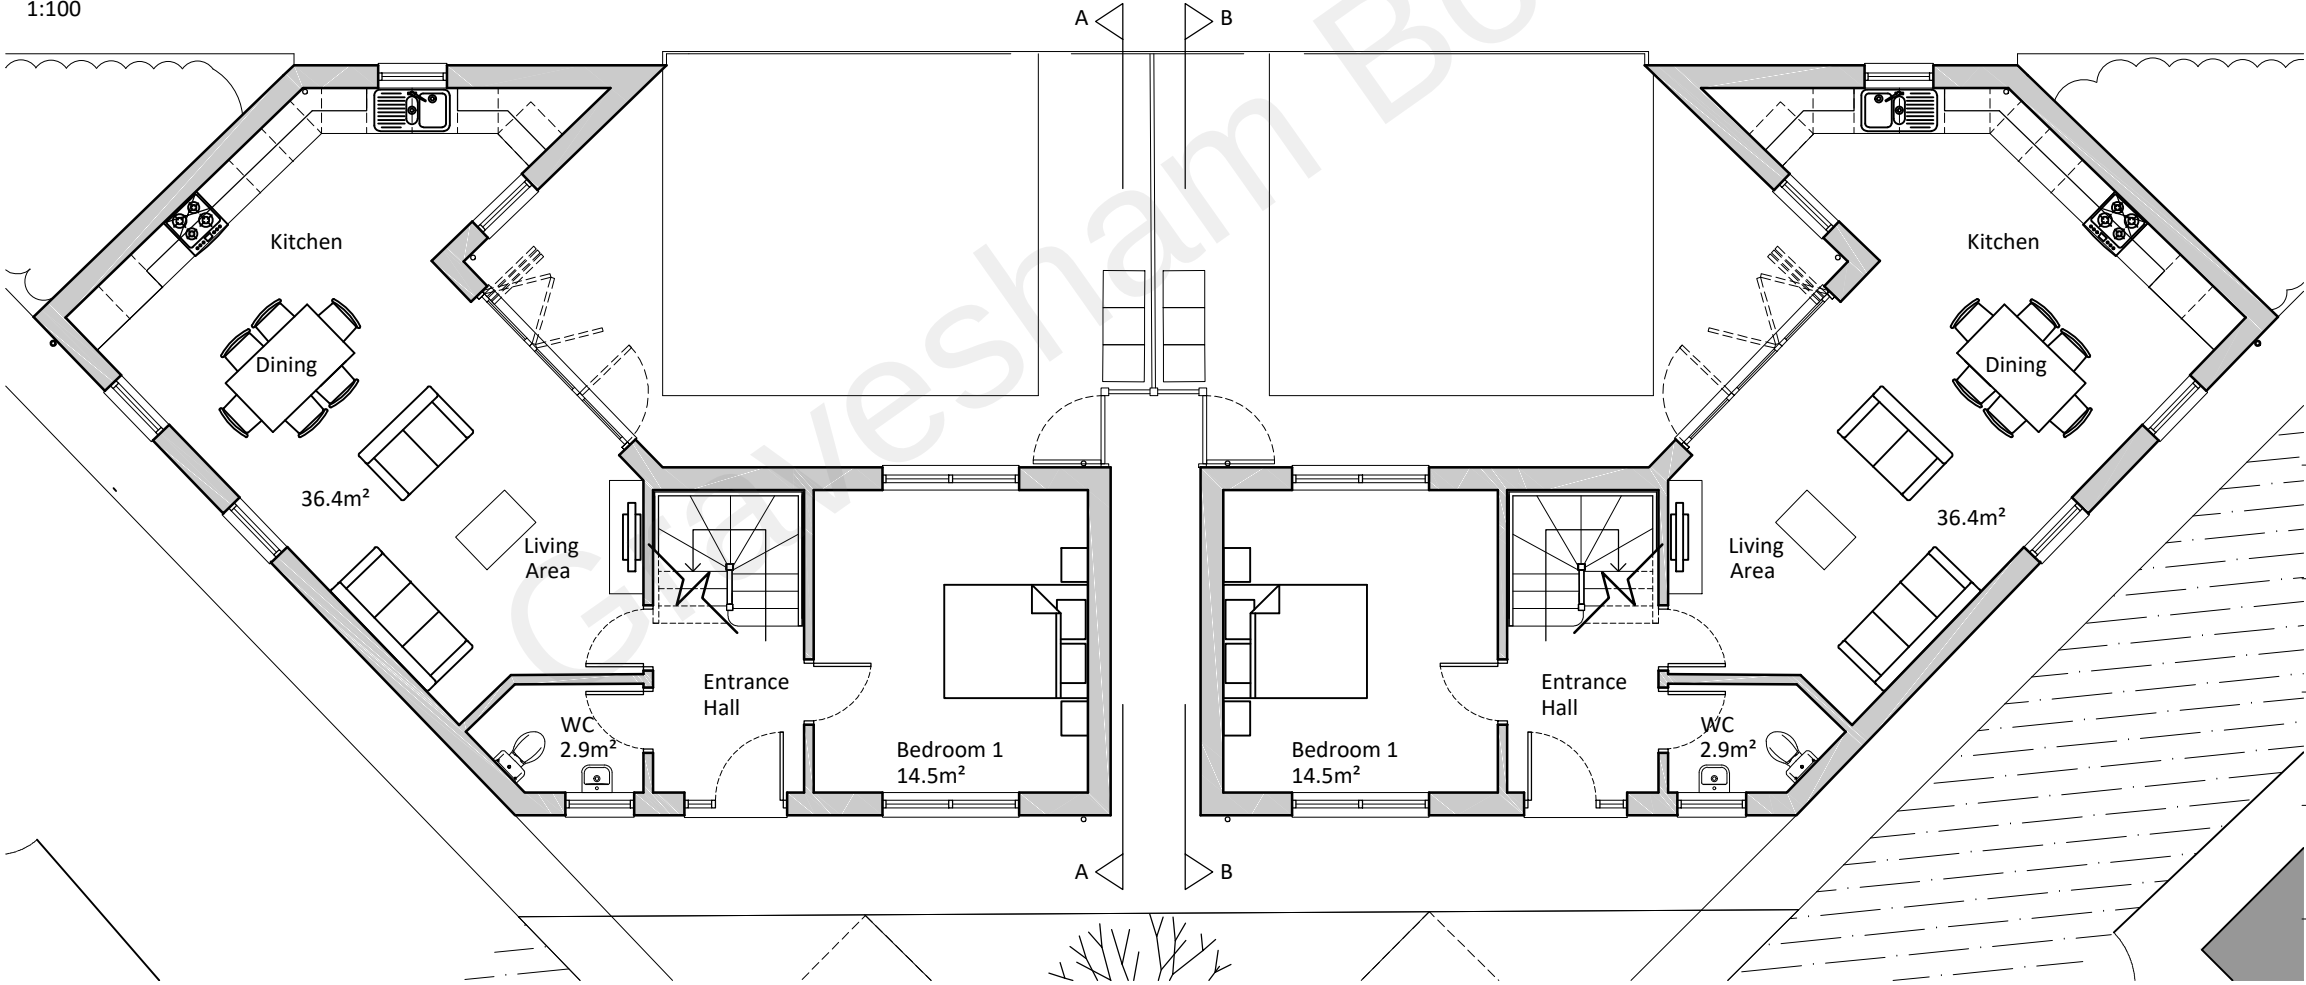

Proposed Ground Floor Plan
1:100

Areas per dwelling:-
Ground Floor Gross internal floor area: 63.1m²
First Floor Gross internal floor area: 58m²
Total: 121.1m²



2 The Parade, Ash Road, Hartley
Longfield, Kent DA3 8BG
Tel: 01474 703705
www.grahamsimpkinplanning.co.uk
Email: webmail@grahamsimpkinplanning.co.uk

Project Title Brook Road, Northfleet		Job No 3364
Drawing Title Proposed Floor Plans	Drawing No 04	Revision -
Date 26.07.2021	Drawn by DA	Checked by PN
Scale 1:100 @ A3	Note	

