



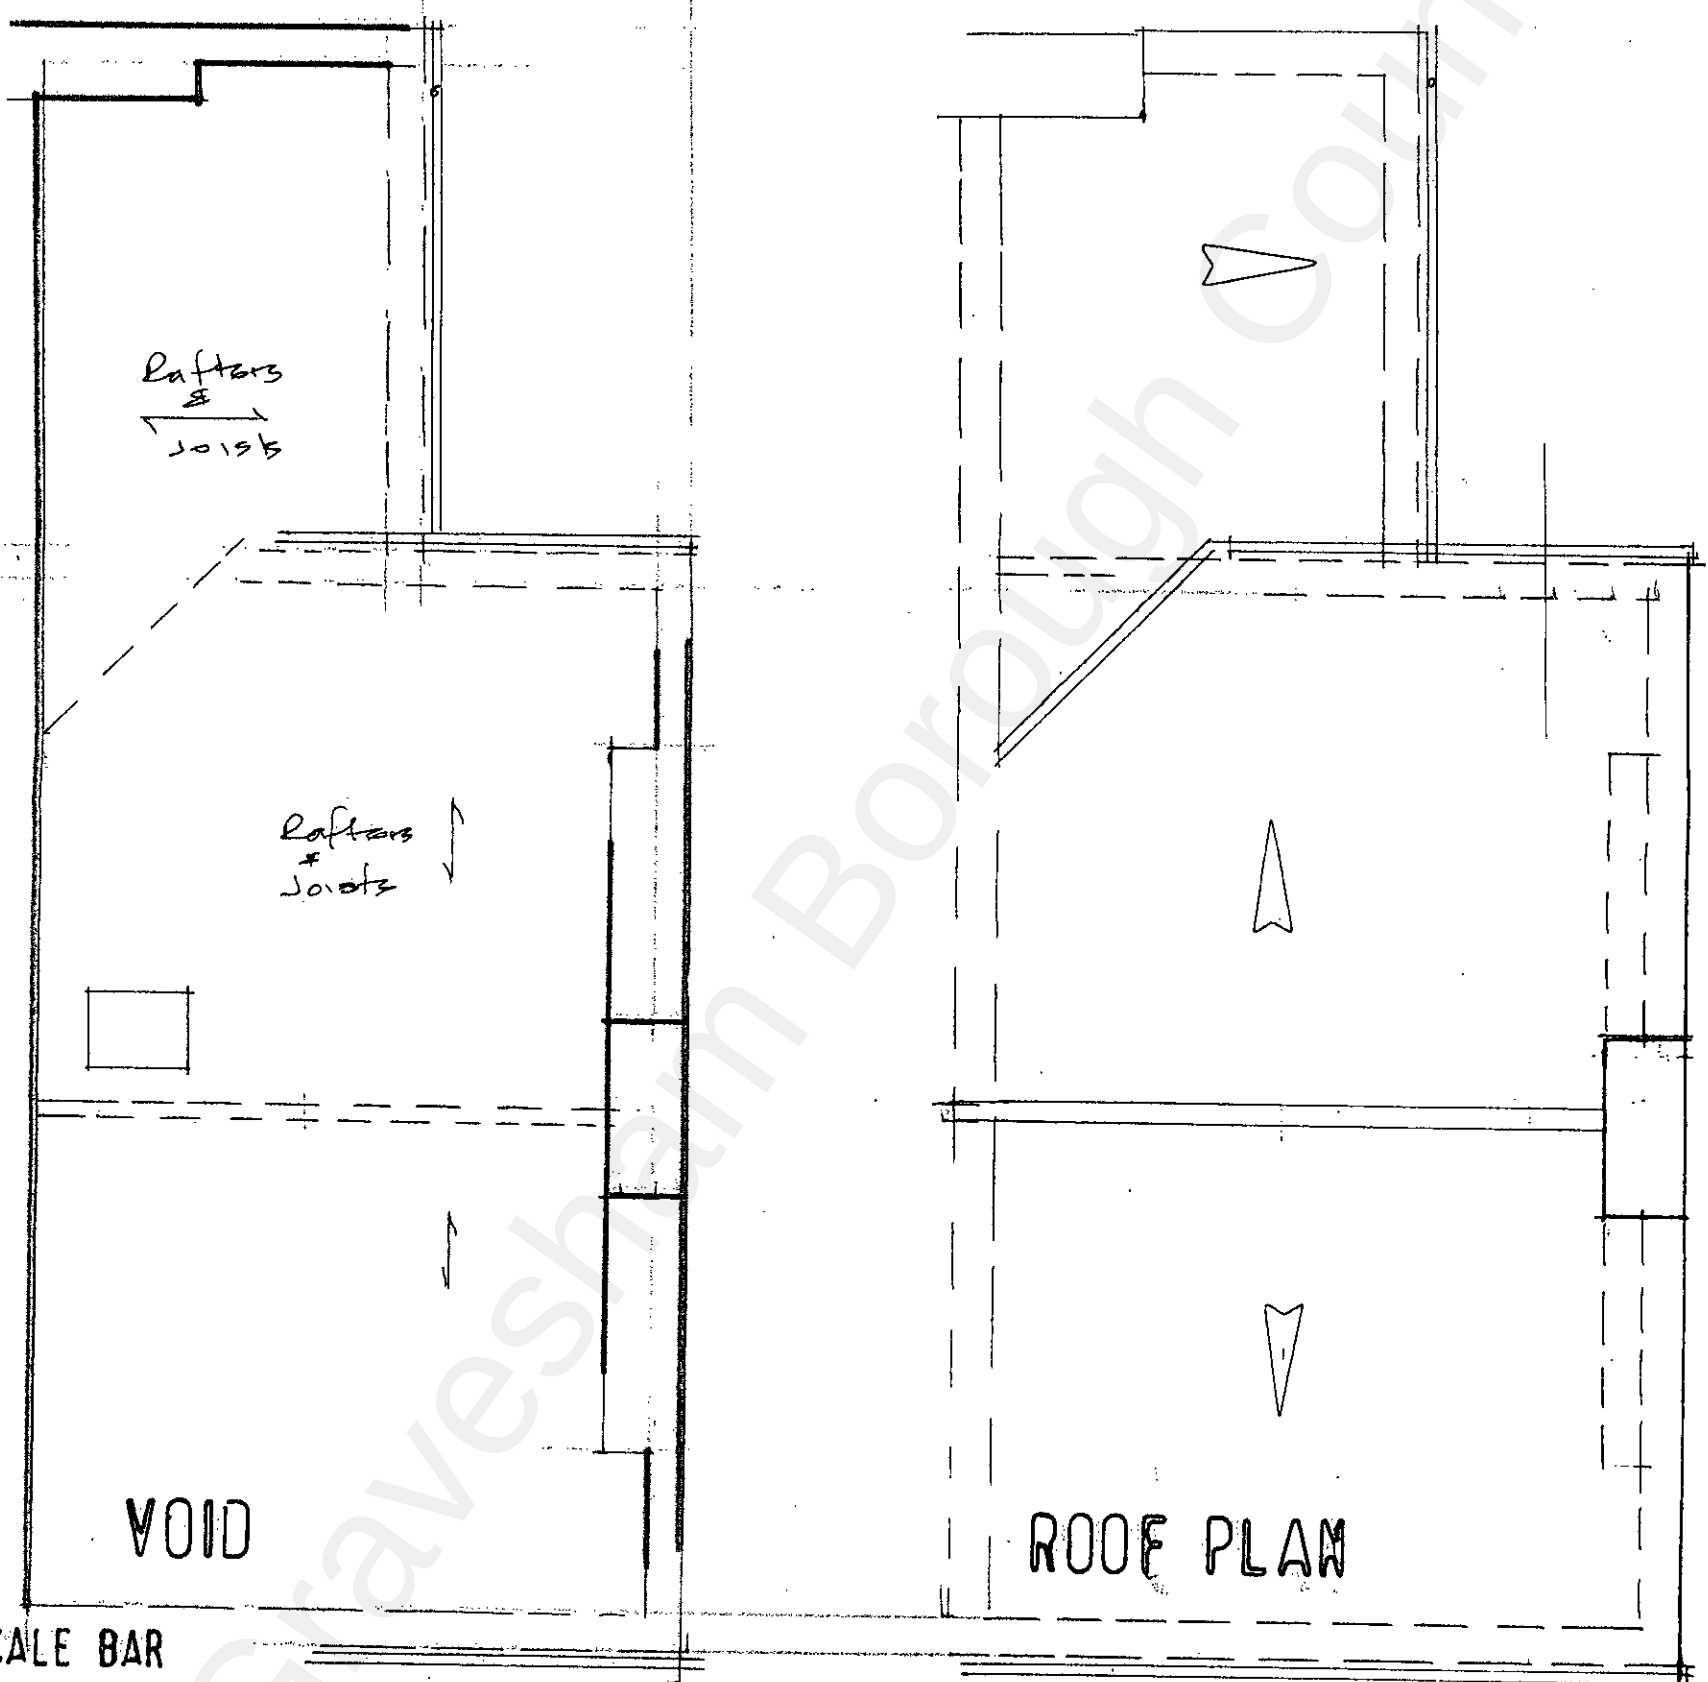

SCALE BAR

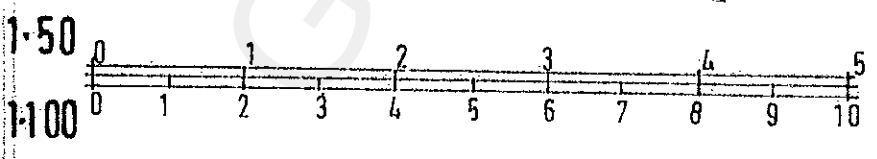

20211282

EXPLAN

RECEIVED
12 OCT 2021

ALL DIMENSIONS TO BE CHECKED ON SITE PRIOR TO THE FABRICATION OF ANY WORKS OR ORDERING OF MATERIALS.
BERNARD ILES RETAIN COPYRIGHT IN AN OWNERSHIP OF THESE DRAWINGS.

PROJECT
13 HOLLYBUSH RD GRAVESEND
DA12 5QG

TITLE
EXISTING ROOF VOID AND ROOF PLAN

Bernard Iles MCIAT
Chartered Architectural Technologist
Mobile: 07778 212 280
E-mail: bernard.j.iles@gmail.com

DATE 20/7/21	SCALE 1:50	REVISIONS		
		REV	DATE	
DRAWN	JOB NO. 4556	NO. 03		