




SITE PLAN EXISTING 1:500

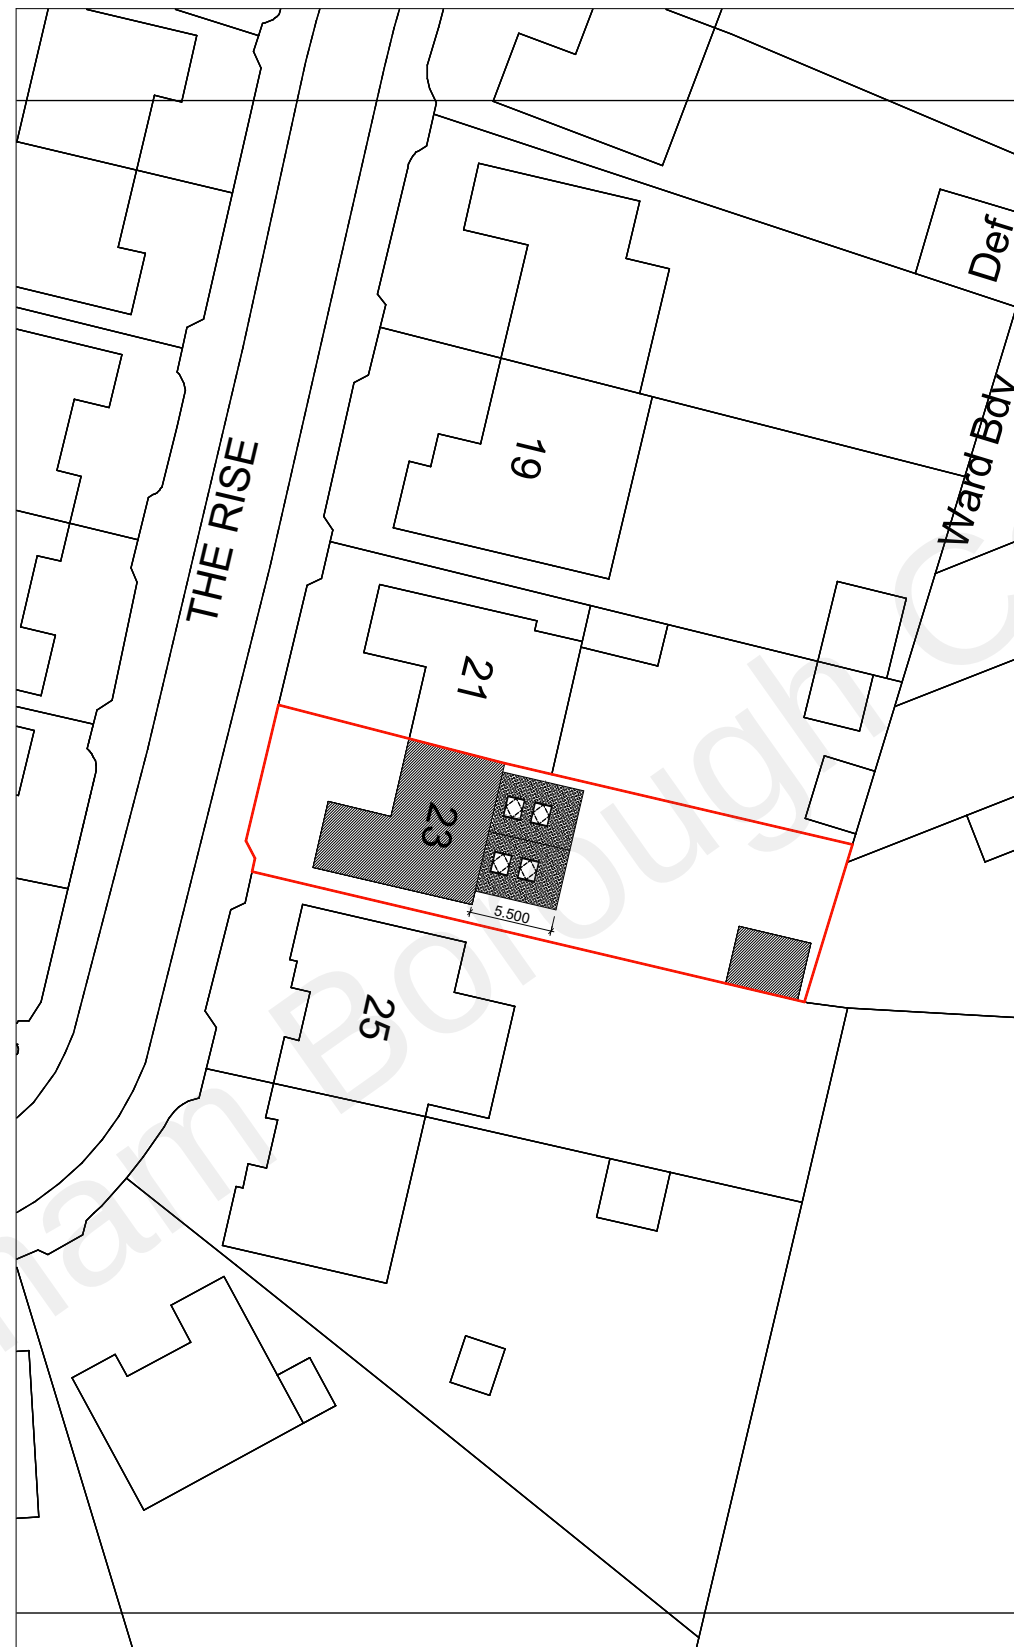


SITE PLAN PROPOSED 1:500



SITE LOCATION PLAN 1:1250

SCALE 1:1250
0 10 20 30 40 50

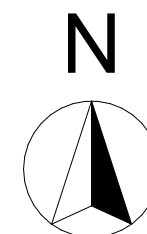

KEY ——— SITE BOUNDARY

SITE AREA - 0.0421 ha
SITE COVERAGE EXISTING - 26.19%
SITE COVERAGE PROPOSED - 34.52%

SCALE 1:500

0 10 20 30 40 50

Revision History	Code	Date
		
Client	DEIVIS JANKUS	
Project name and site address	SINGLE STOREY REAR EXTENSION 23 THE RISE, GRAVESEND DA12 4BX	
Drawing Name	SITE PLAN AND SITE LOCATION PLAN	
Drawing Status	PLANNING	
Modified by	VN	Date 22.07.2022
Drawing Scale	1:500@A3 1:1250@A3	
Layout ID	2211_PLN_01	Revision 0