


This drawing and design is copyright and must not be reproduced in part or in whole without prior written consent.
Contractors must verify all dimensions on site before commencing work.
Any discrepancies in the drawing must be reported to the Agent.
The contractors are to check all dimensions, drain runs and general conditions on site before commencing work. All works are to be carried out in accordance with current building regulations, British standards, code of practice and local authority requirements.
Do not setout the building or order materials by scaling the drawings.

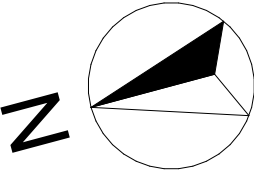

Revision History Code Date



Client
DEIVIS JANKUS

Project name and site address
SINGLE STOREY REAR EXTENSION
23 THE RISE, GRAVESEND DA12 4BX

Drawing Name
LOFT AND ROOF PLANS EXISTING

Drawing Status
PLANNING


Modified by
VN

Date
22.07.2022

Drawing Scale
1:100@A3


Layout ID
2211_PLN_03

Revision
0

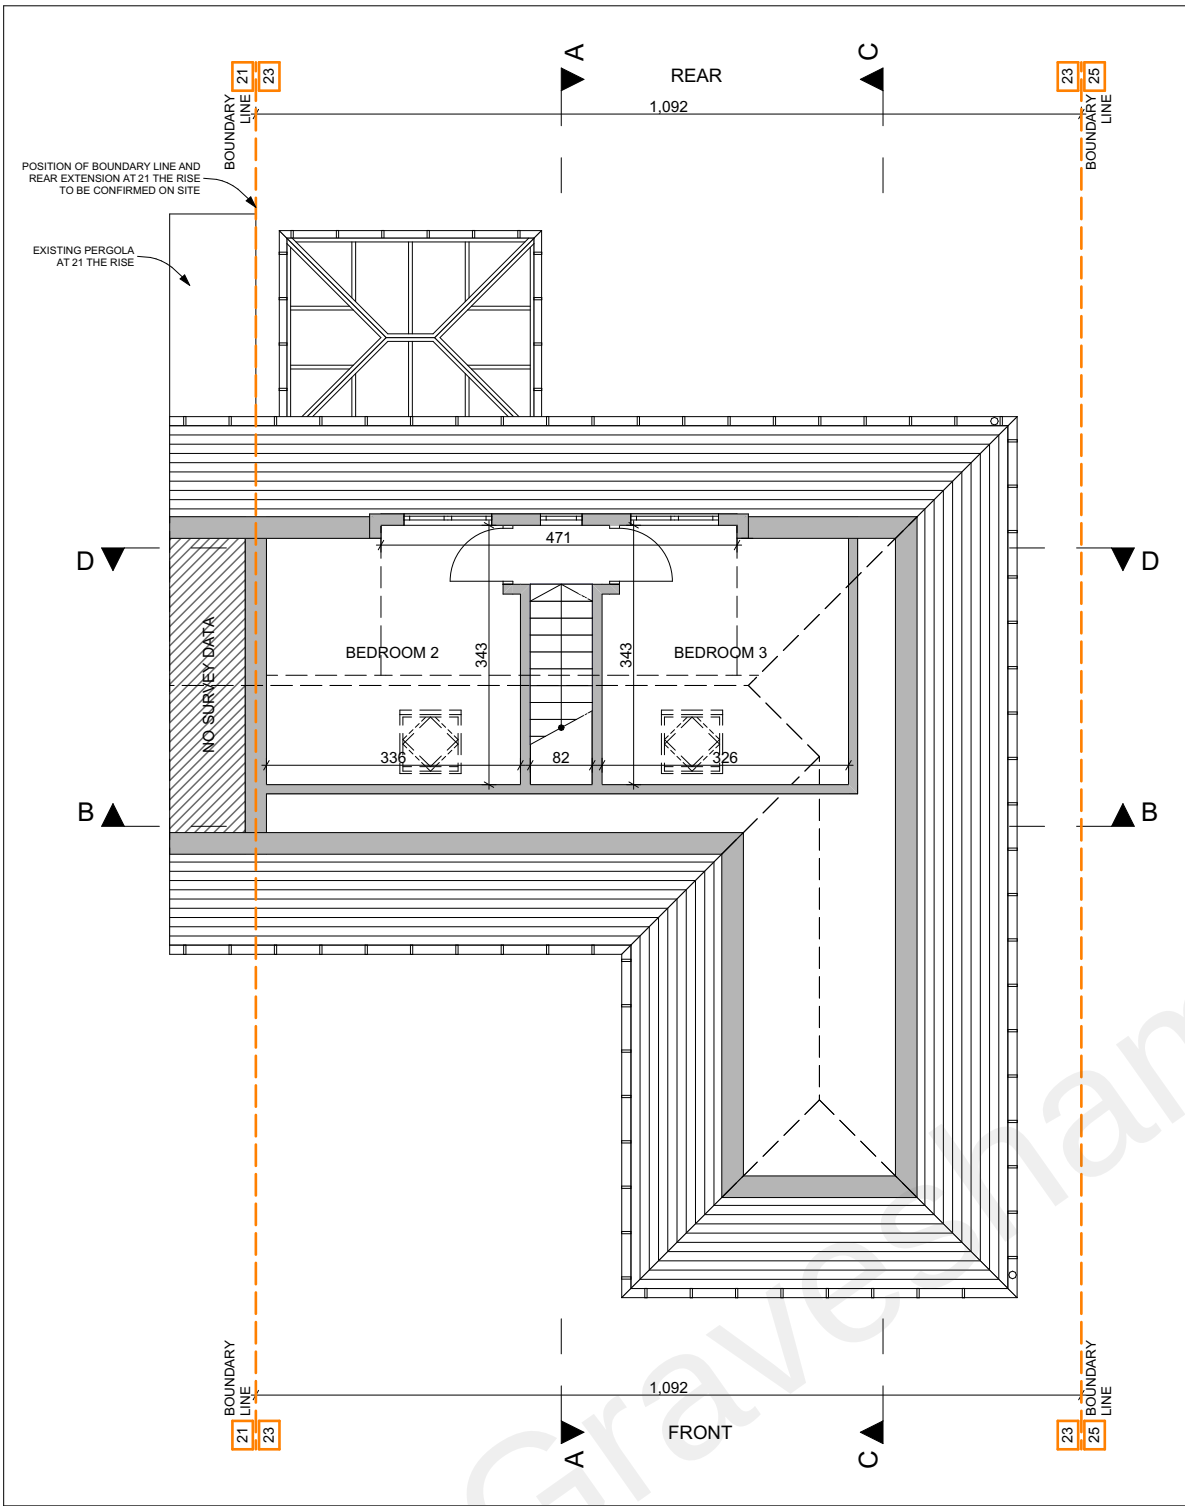

LOFT PLAN EXISTING

1:100

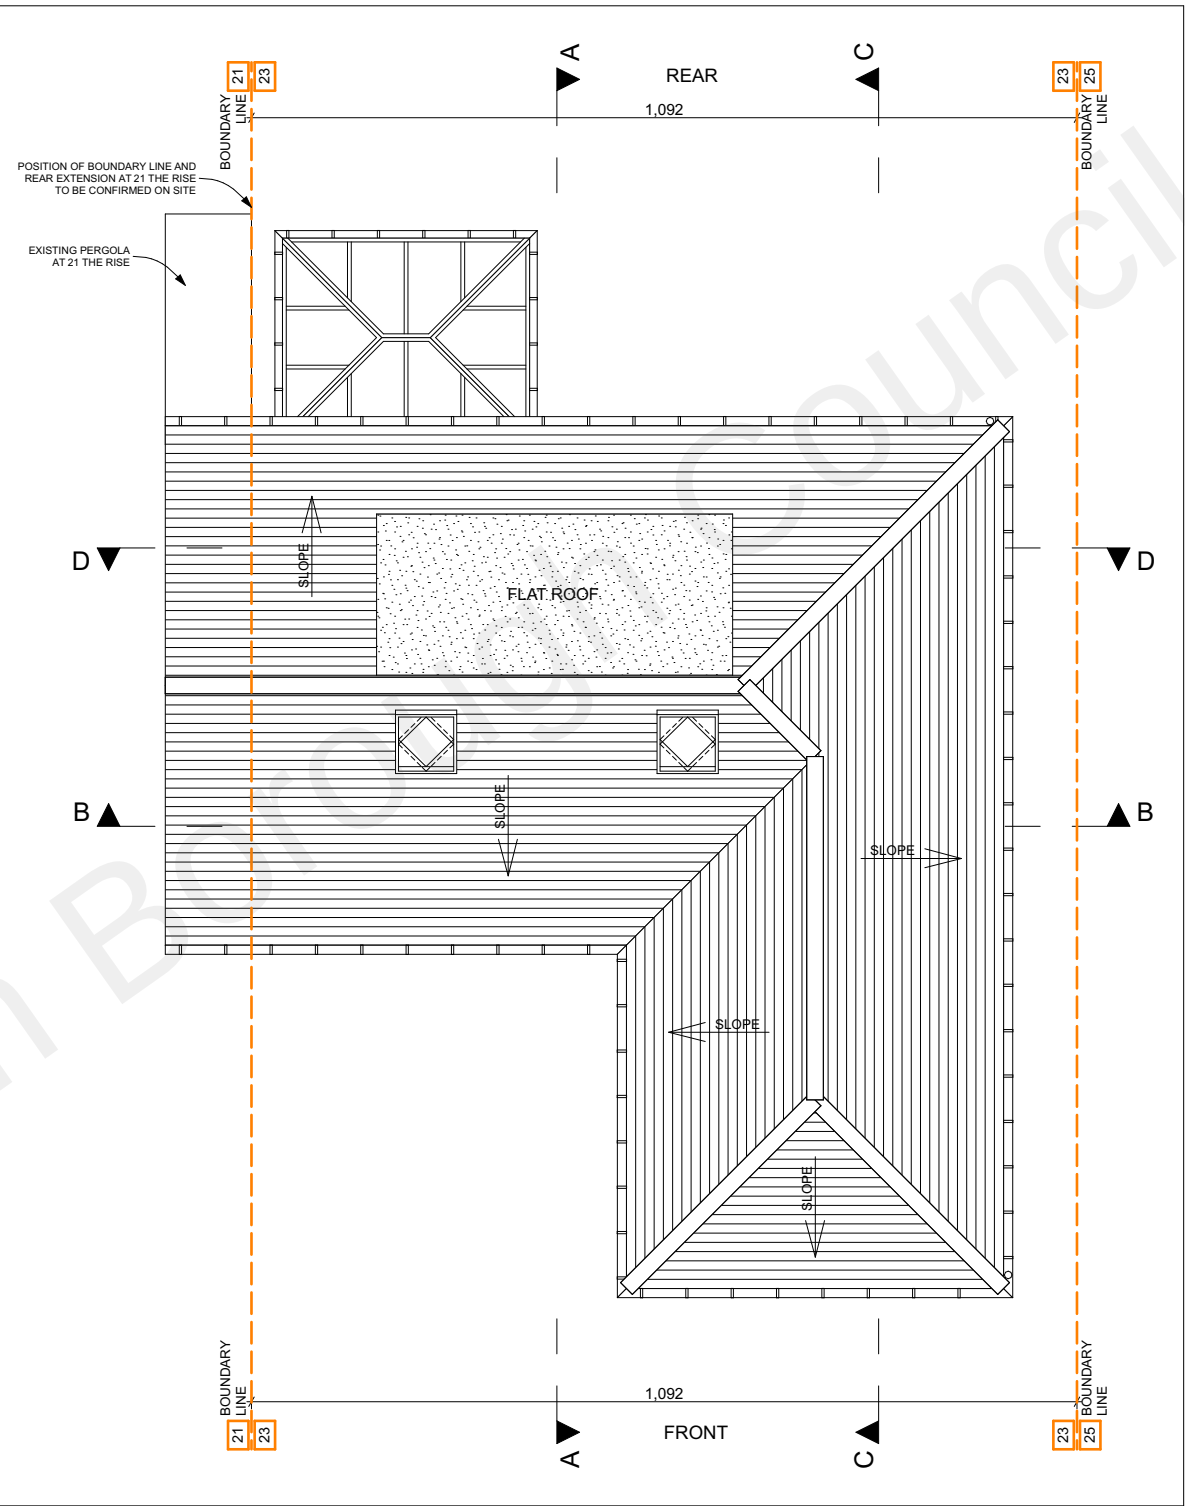

ROOF PLAN EXISTING

1:100