




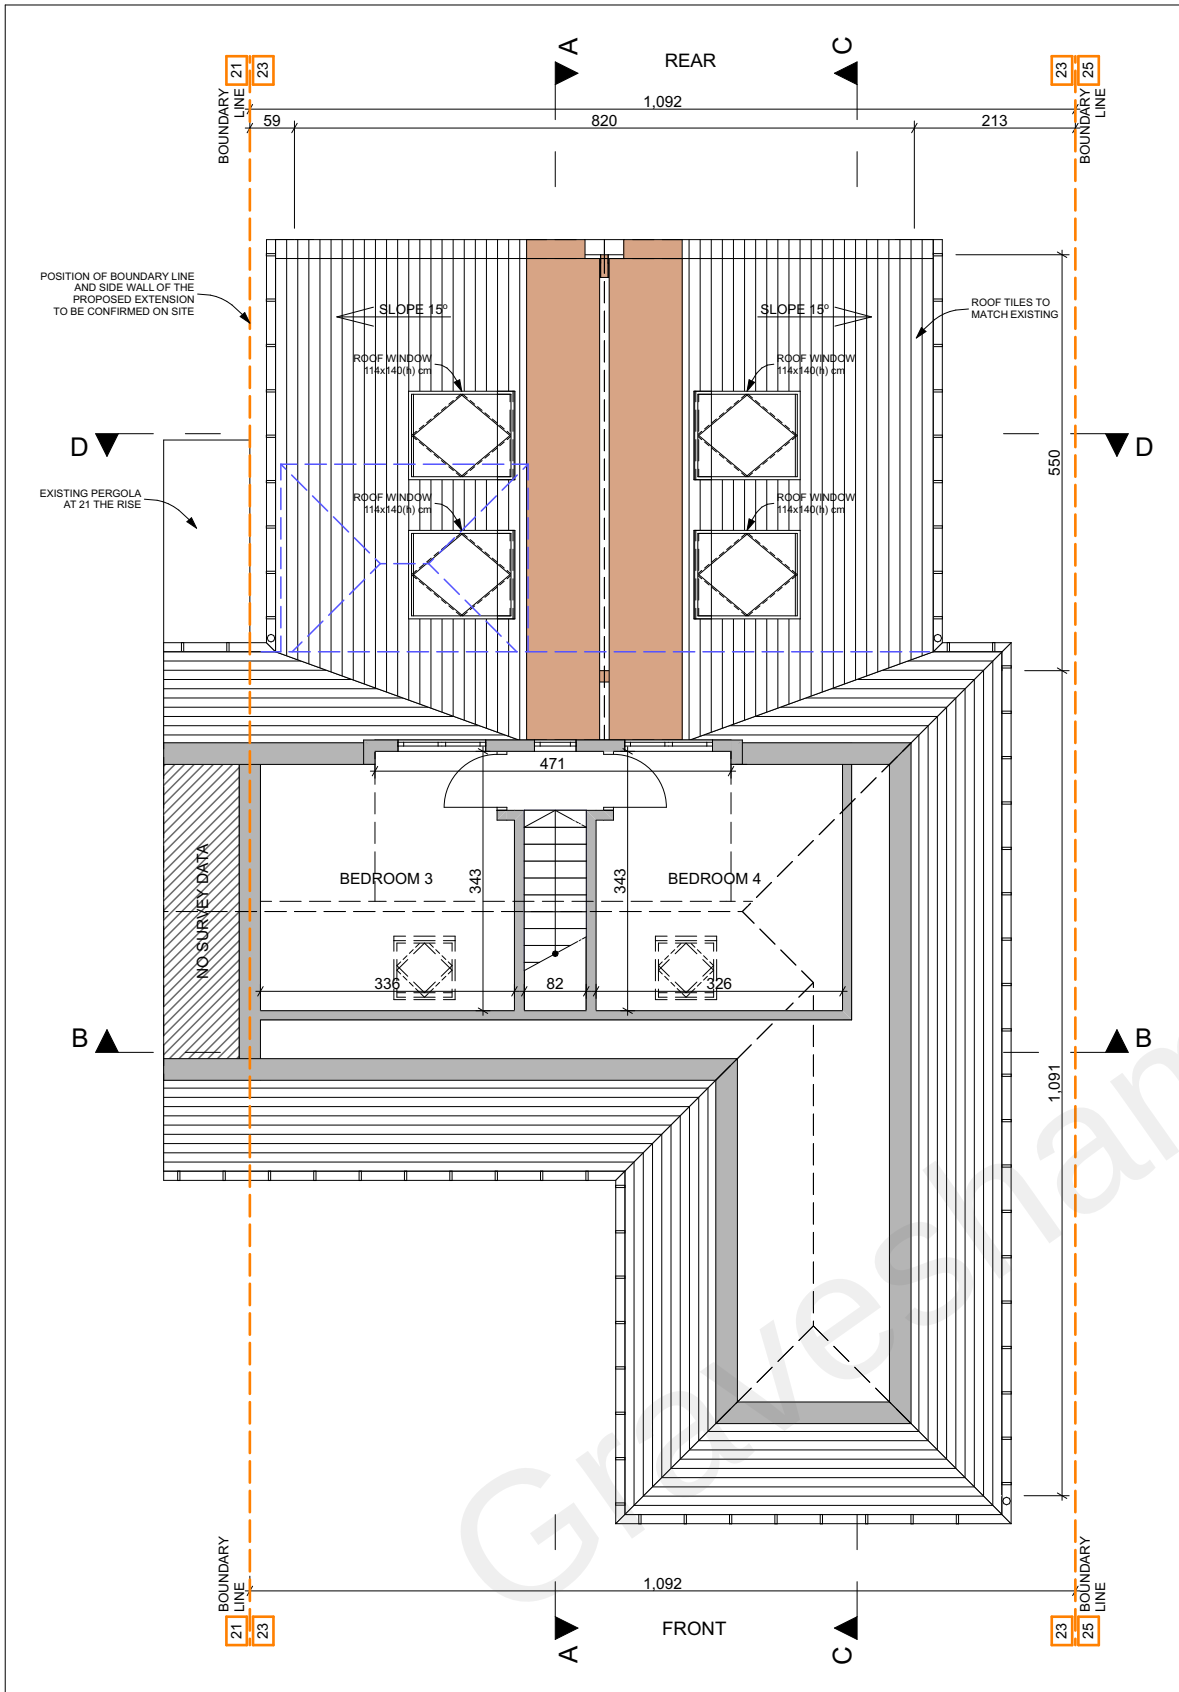


LOFT PLAN PROPOSED 1:100

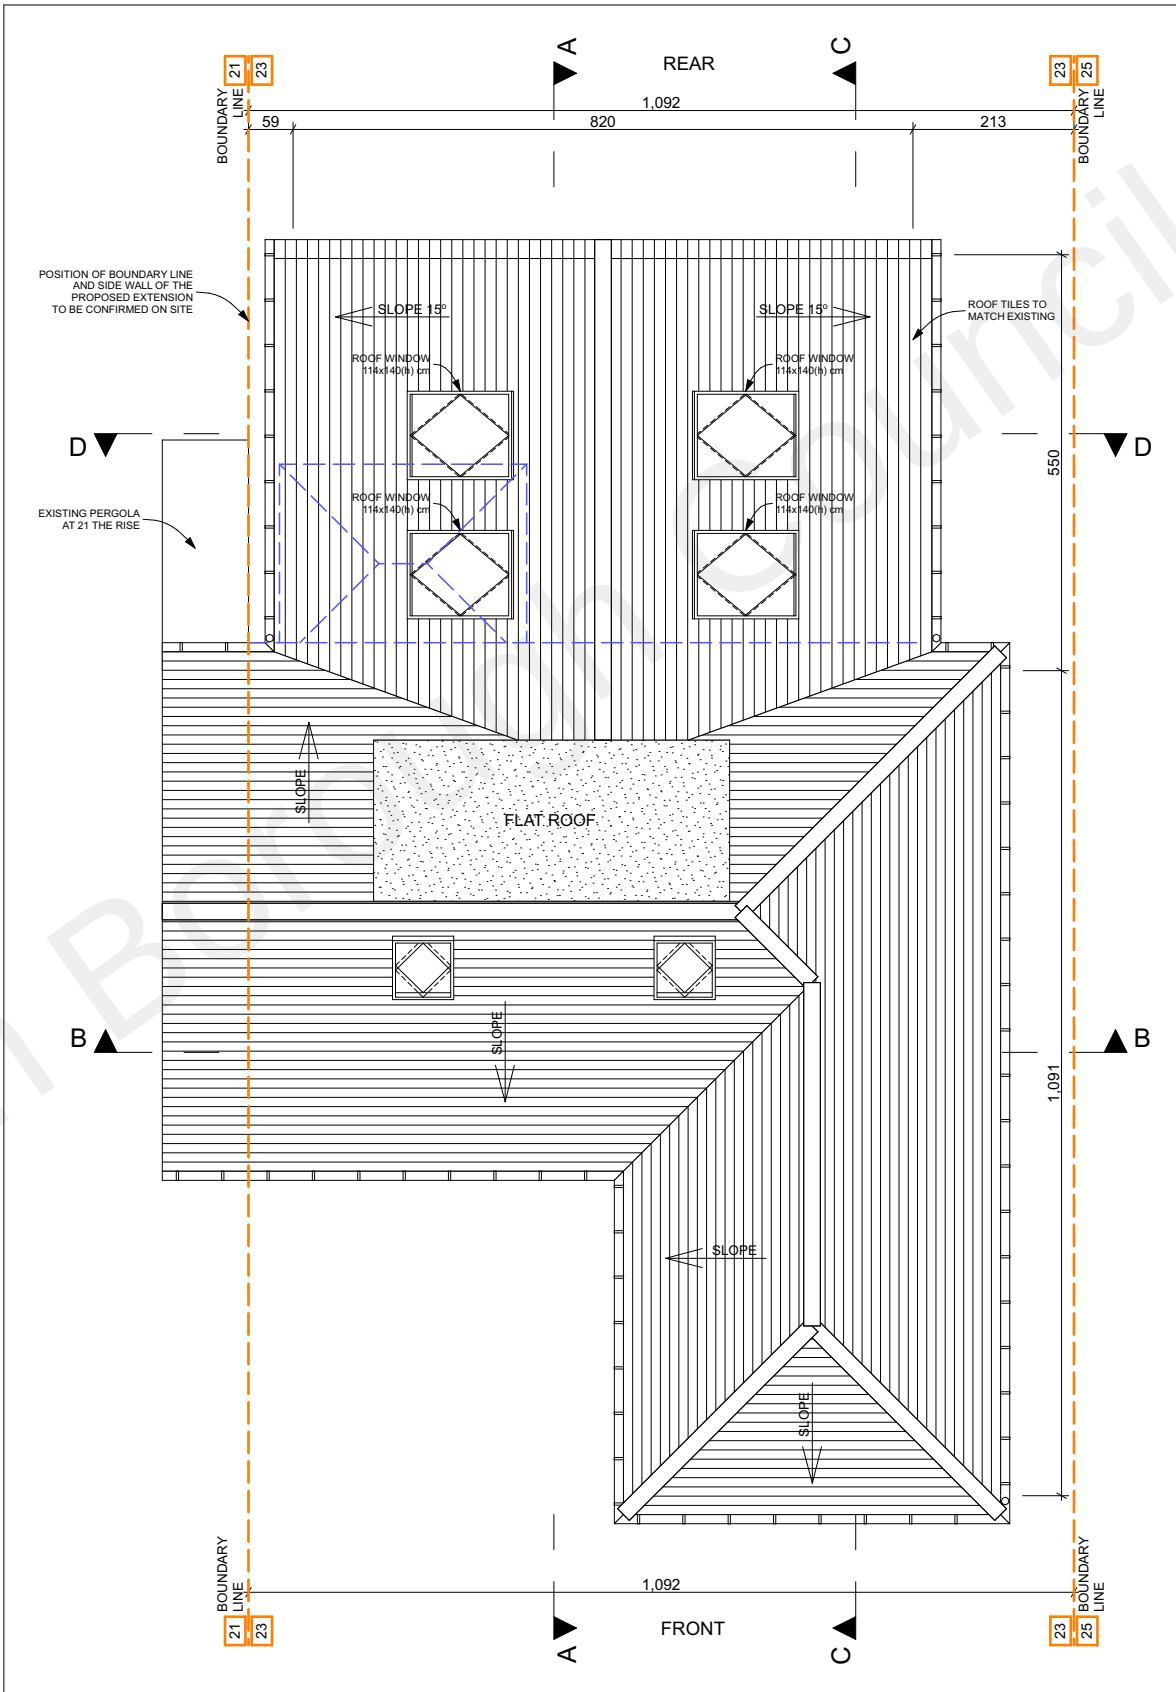

ROOF PLAN PROPOSED 1:100

This drawing and design is copyright and must not be reproduced in part or in whole without prior written consent.
Contractors must verify all dimensions on site before commencing work.
Any discrepancies in the drawing must be reported to the Agent.
The contractors are to check all dimensions, drain runs and general conditions on site before commencing work. All works are to be carried out in accordance with current building regulations, British standards, code of practice and local authority requirements.
Do not set out the building or order materials by scaling the drawings.

 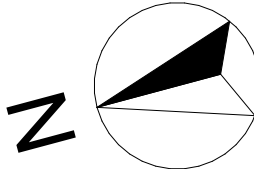

Revision History	Code	Date
Client	DEIVIS JANKUS	
Project name and site address	SINGLE STOREY REAR EXTENSION 23 THE RISE, GRAVESEND DA12 4BX	
Drawing Name	LOFT AND ROOF PLANS PROPOSED	
Drawing Status	PLANNING	
Modified by VN	Date 24.07.2022	
Drawing Scale	1:100@A3	
Layout ID 2211_PLN_07	Revision 0	