




Bike and Bin Store (Units 6-10)

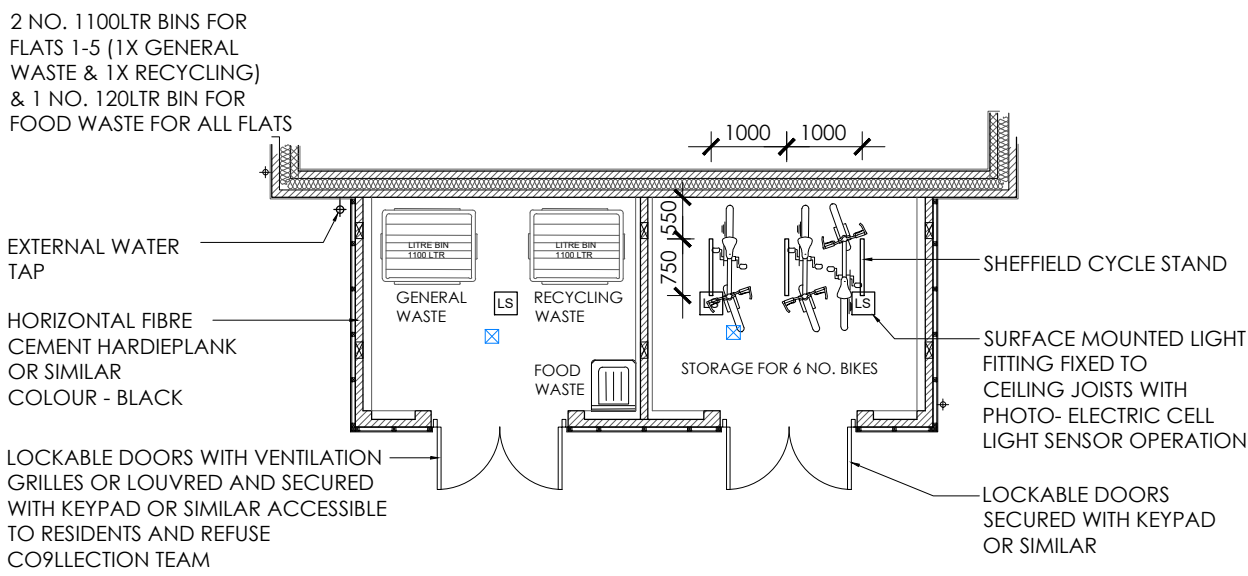


Proposed Floor Plan
SCALE 1:100

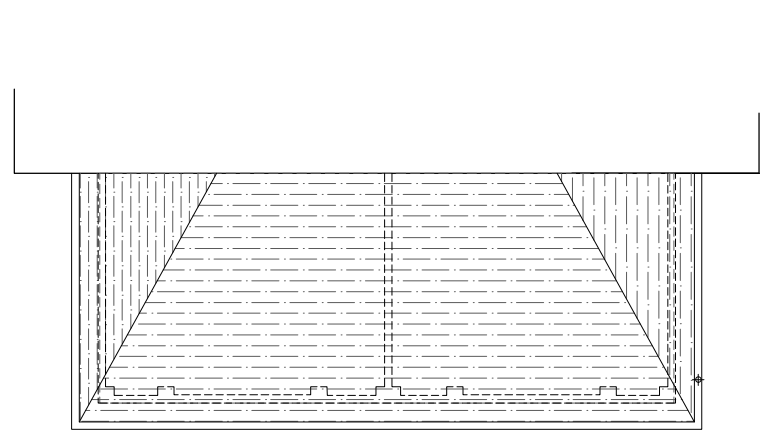


Proposed Roof Plan
SCALE 1:100

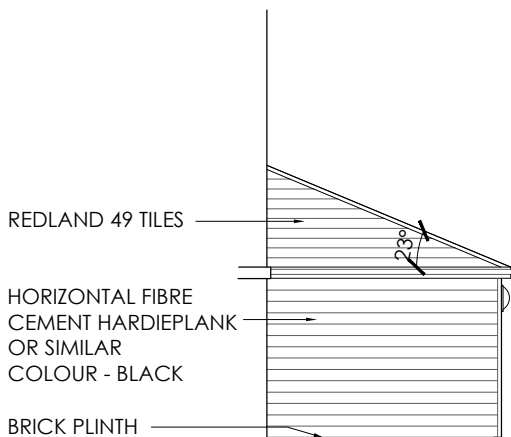


Proposed Left Elevation
SCALE 1:100

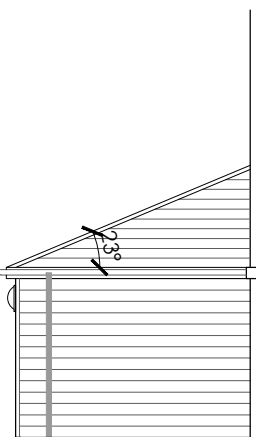

Proposed Right Elevation
SCALE 1:100

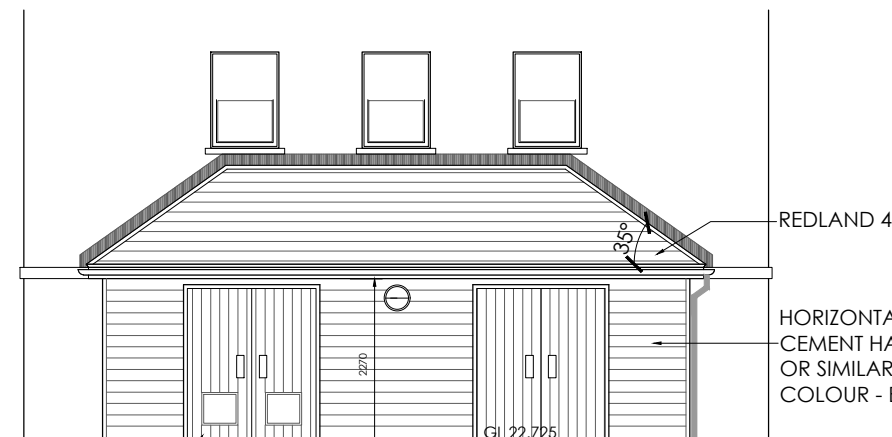


Proposed Front Elevation
SCALE 1:100

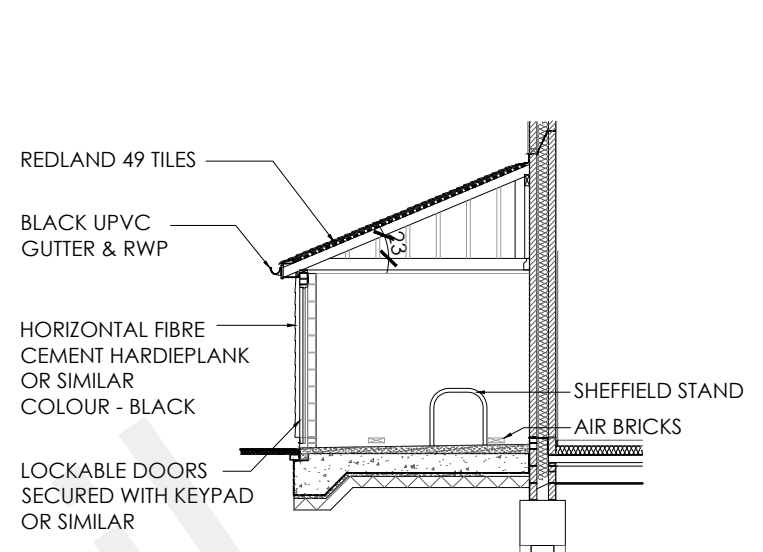


Proposed Section
SCALE 1:100


Bike Store (Units 1-5)

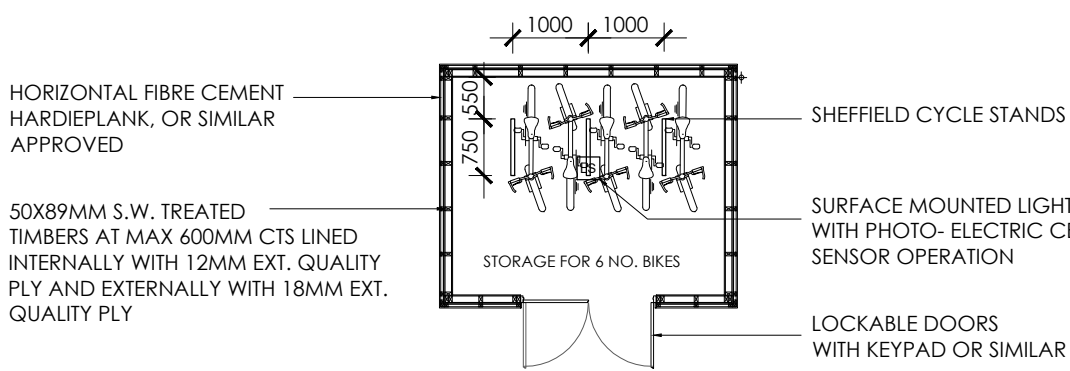


Proposed Floor Plan
SCALE 1:100

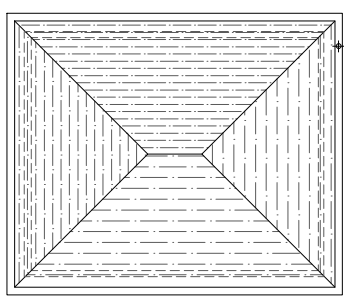


Proposed Roof Plan
SCALE 1:100

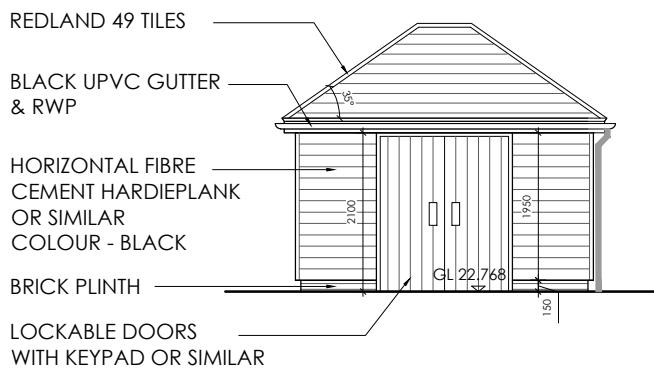


Proposed Front Elevation
SCALE 1:100

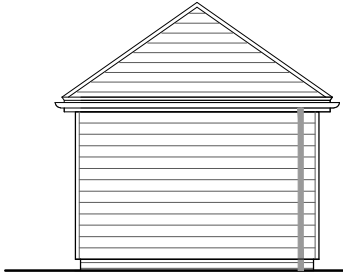


Proposed Right Elevation
SCALE 1:100

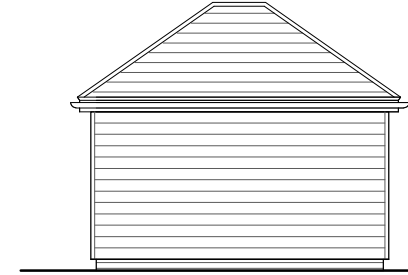

Proposed Rear Elevation
SCALE 1:100

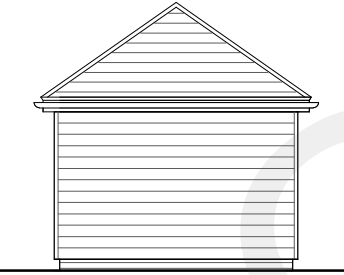


Proposed Left Elevation
SCALE 1:100

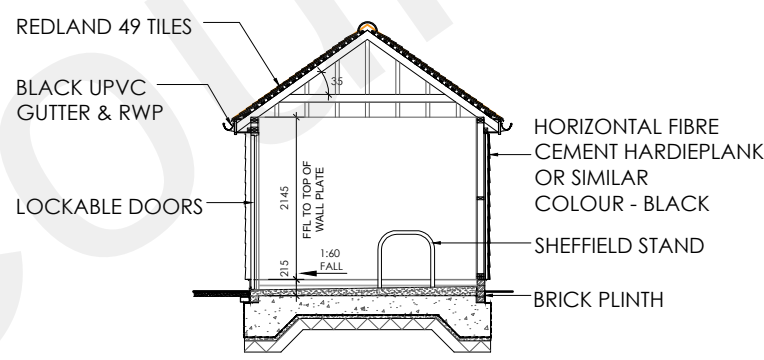


Proposed Section
SCALE 1:100


Bin Store (Units 1-5)

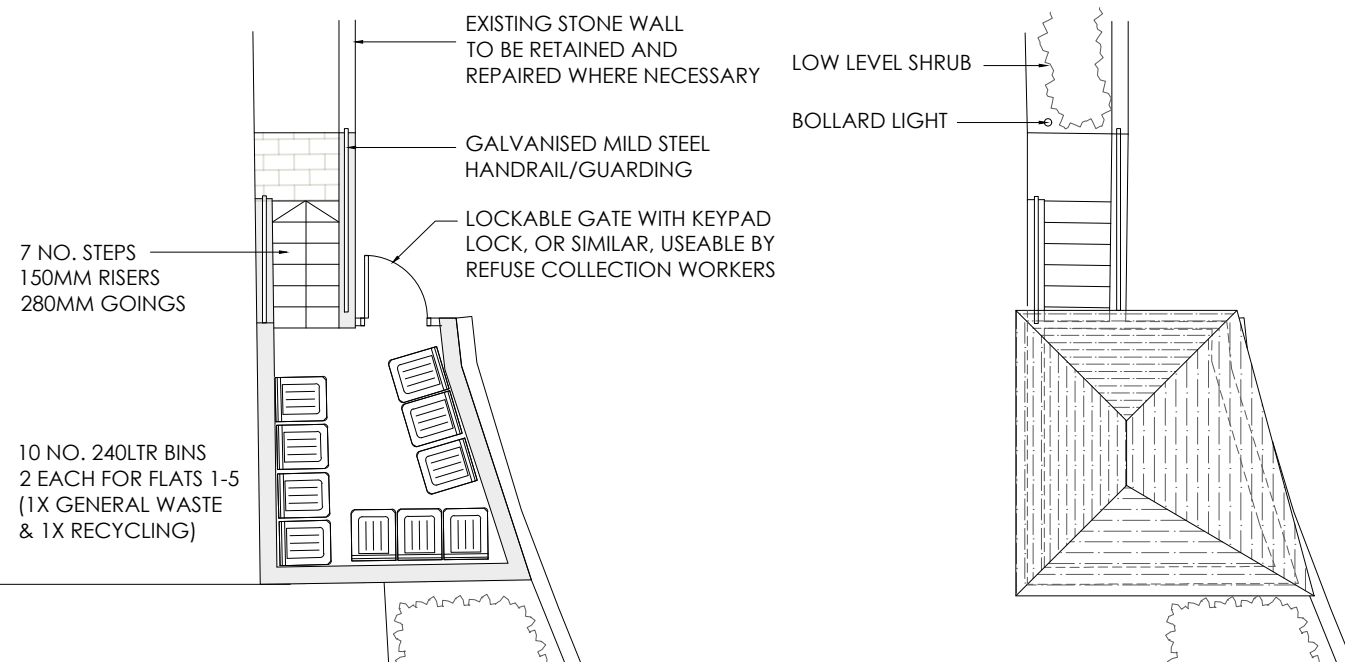


Proposed Floor Plan
SCALE 1:100

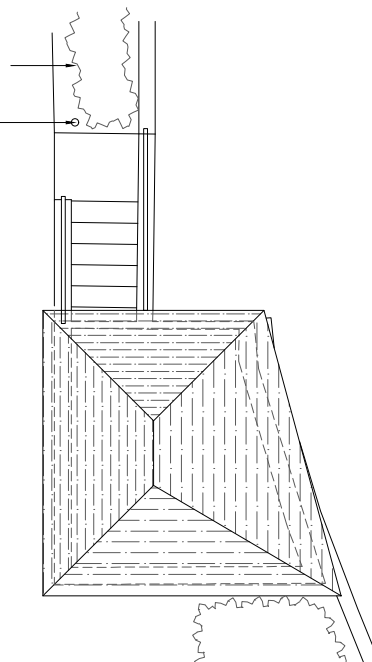


Proposed Roof Plan
SCALE 1:100

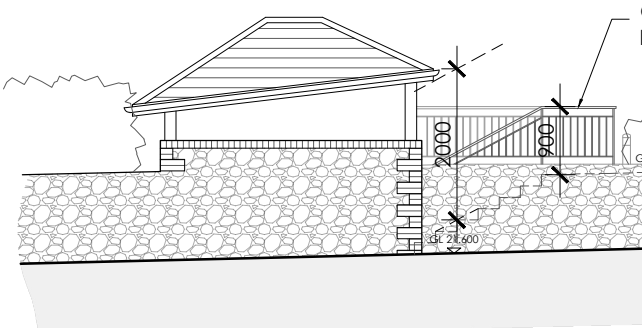


Proposed Front Elevation
SCALE 1:100

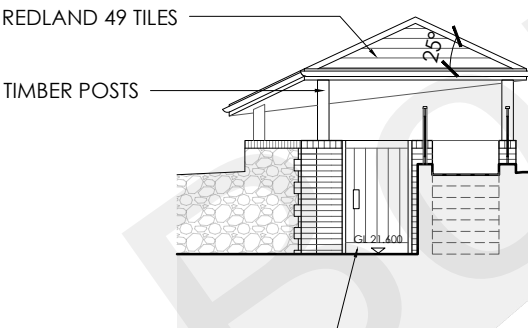


Proposed Right Elevation
SCALE 1:100

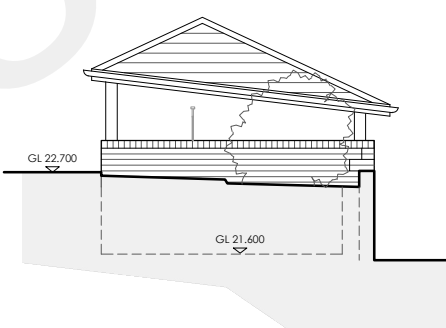


Proposed Left Elevation
SCALE 1:100

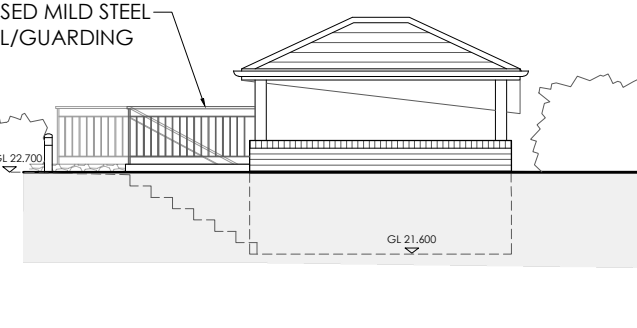



Proposed Rear Elevation
SCALE 1:100

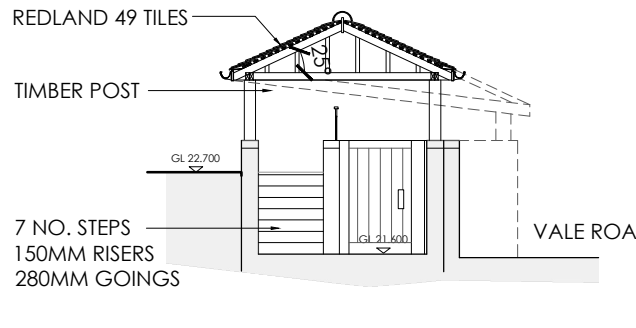

Proposed Section
SCALE 1:100

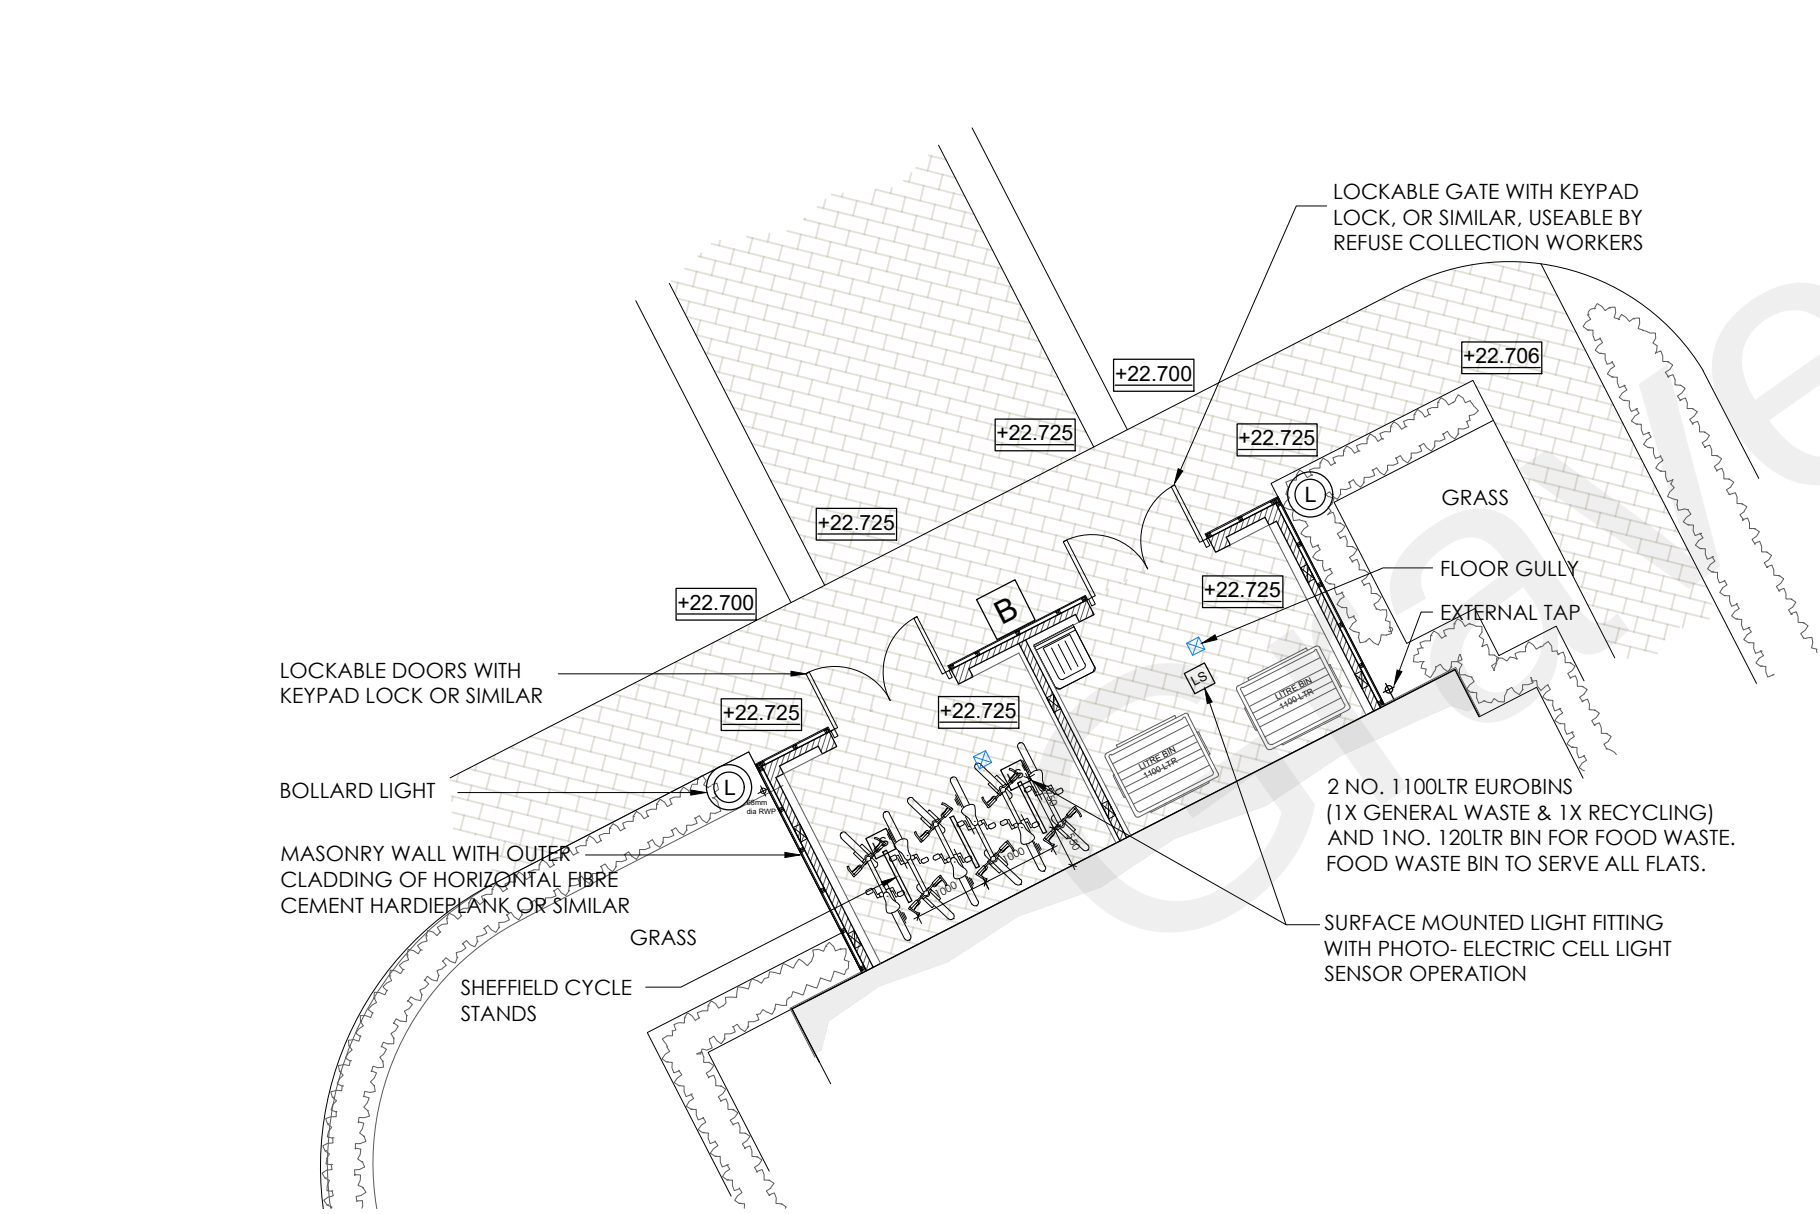

Bike and Bin Store (Units 6-10)- In Context
SCALE 1:100

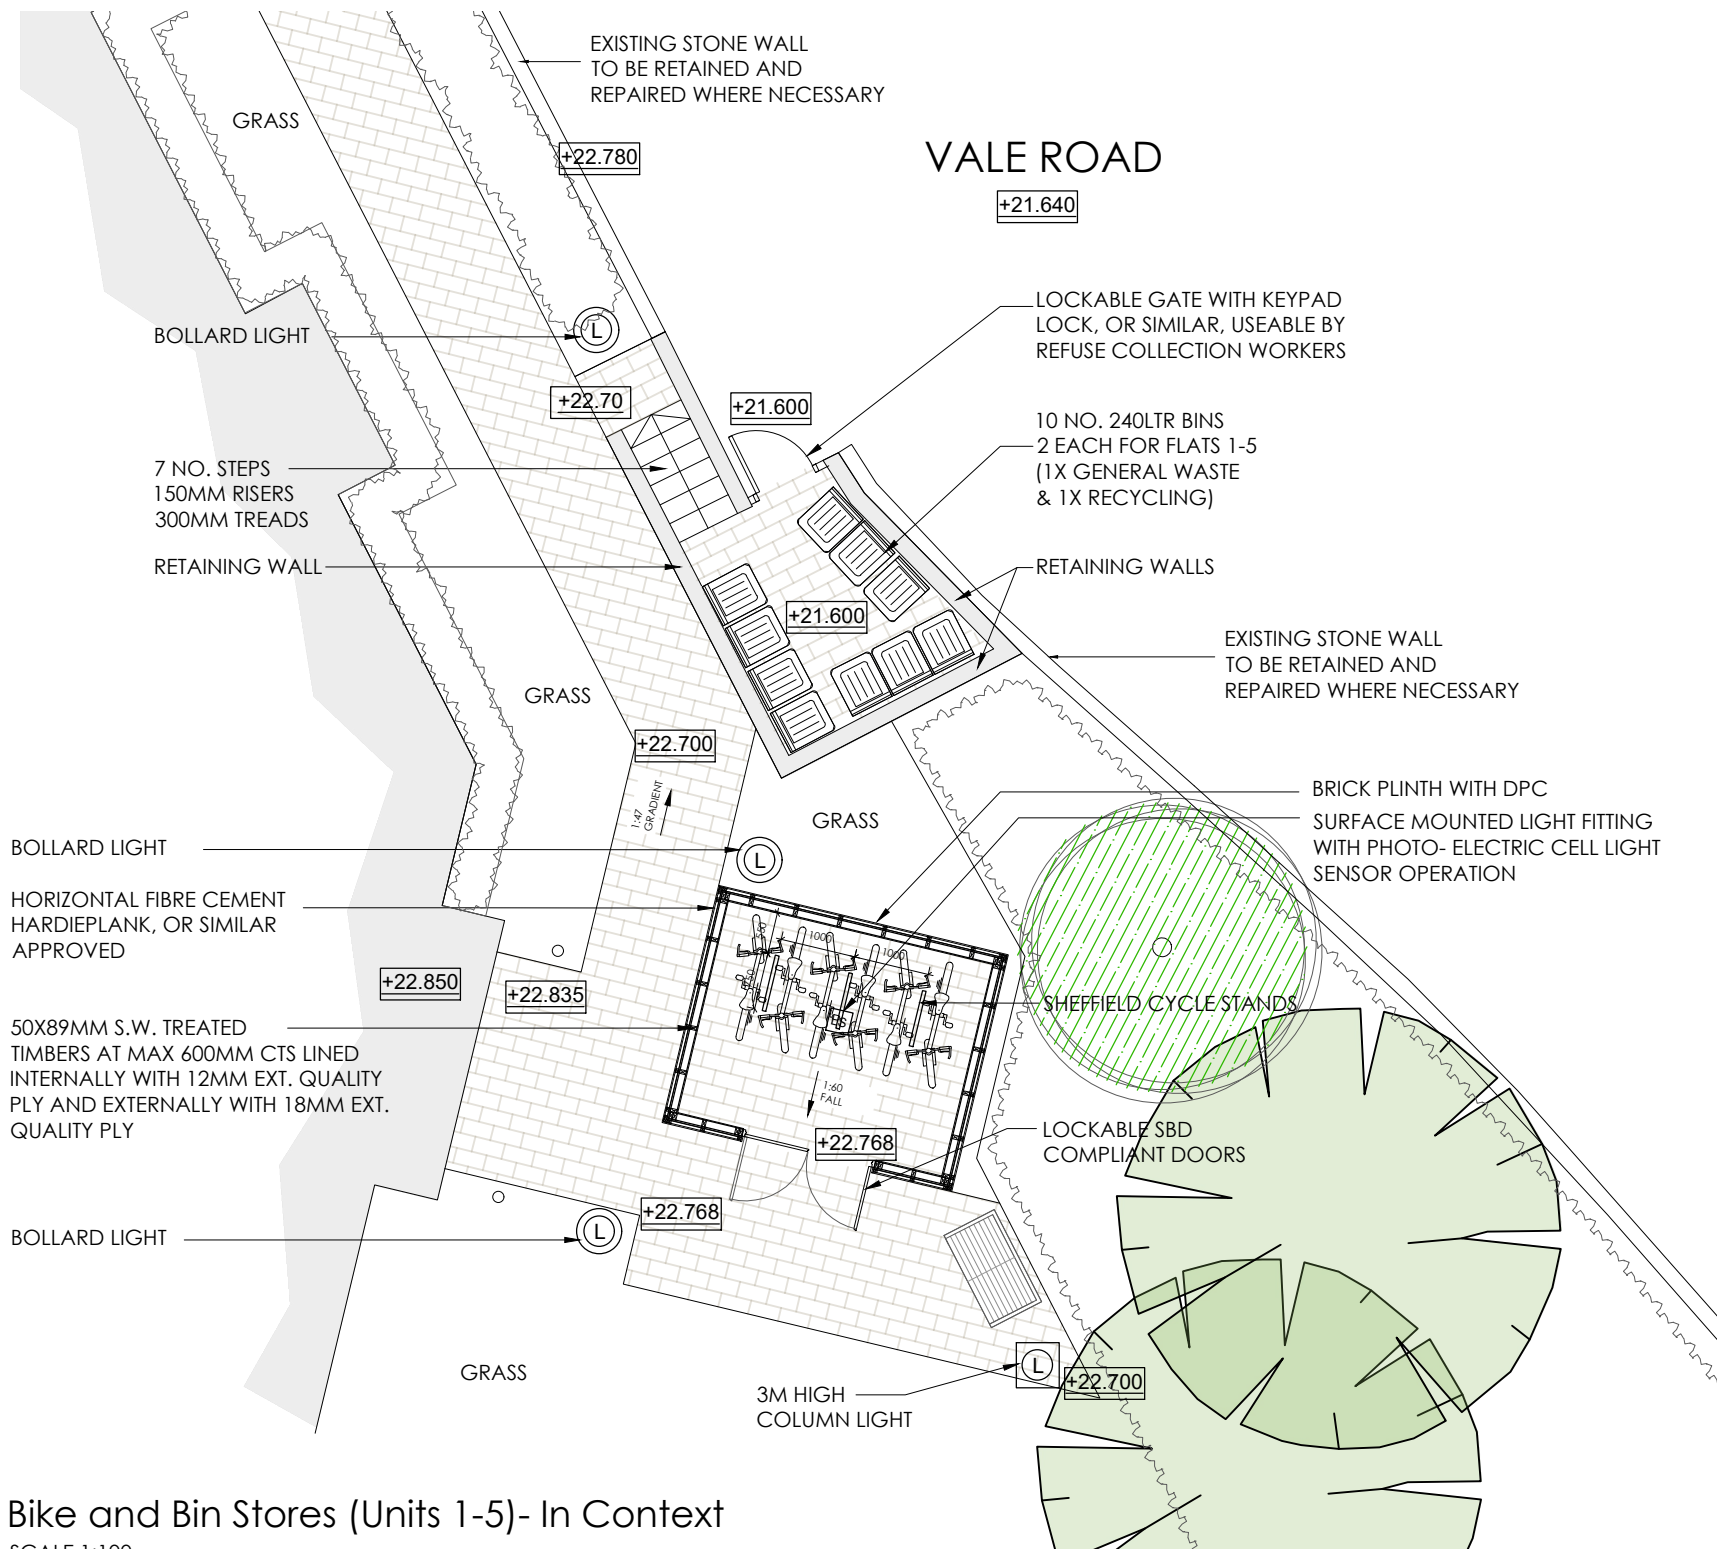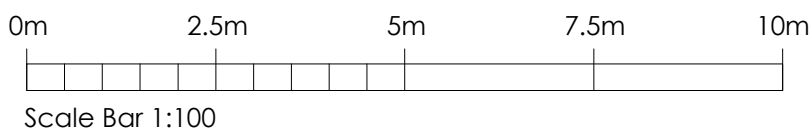

Bike and Bin Stores (Units 1-5)- In Context
SCALE 1:100

Landscape Key:	
	Proposed levels
	Existing levels
	Bollard lighting
	3-4m column lighting
	CCTV Points
	Communal refuse/recycling
	Electric car charge point
	Communal entrance soffit light with dawn till dusk sensor linked to landlord's meter
	Adjustable LED directional spotlights switched to individual flats
	Communal LED eyelid bulkhead light with PIR sensor and linked to landlord's meter.

Rev	Date	Comments
-----	------	----------

PLANNING

Client
BRT Properties Kent Ltd

Project
2 Vale Road,
Northfleet,
Gravesend,
Kent,
DA11 8BZ

Title
Refuse and Cycle Stores
Proposed Plans, Elevations
& Indicative Section

Project No.

6223

Drawing No.
6223-PD-23

Scale
AS SHOWN @A1

Date

AUG 2021

Revision

Drawn

MN

Check

Neglar House, London Road
Wrotham Heath, TN15 7BS
phone: 01732 753333
fax: 01732 753334
info@offsetarchitects.co.uk
www.offsetarchitects.co.uk

