
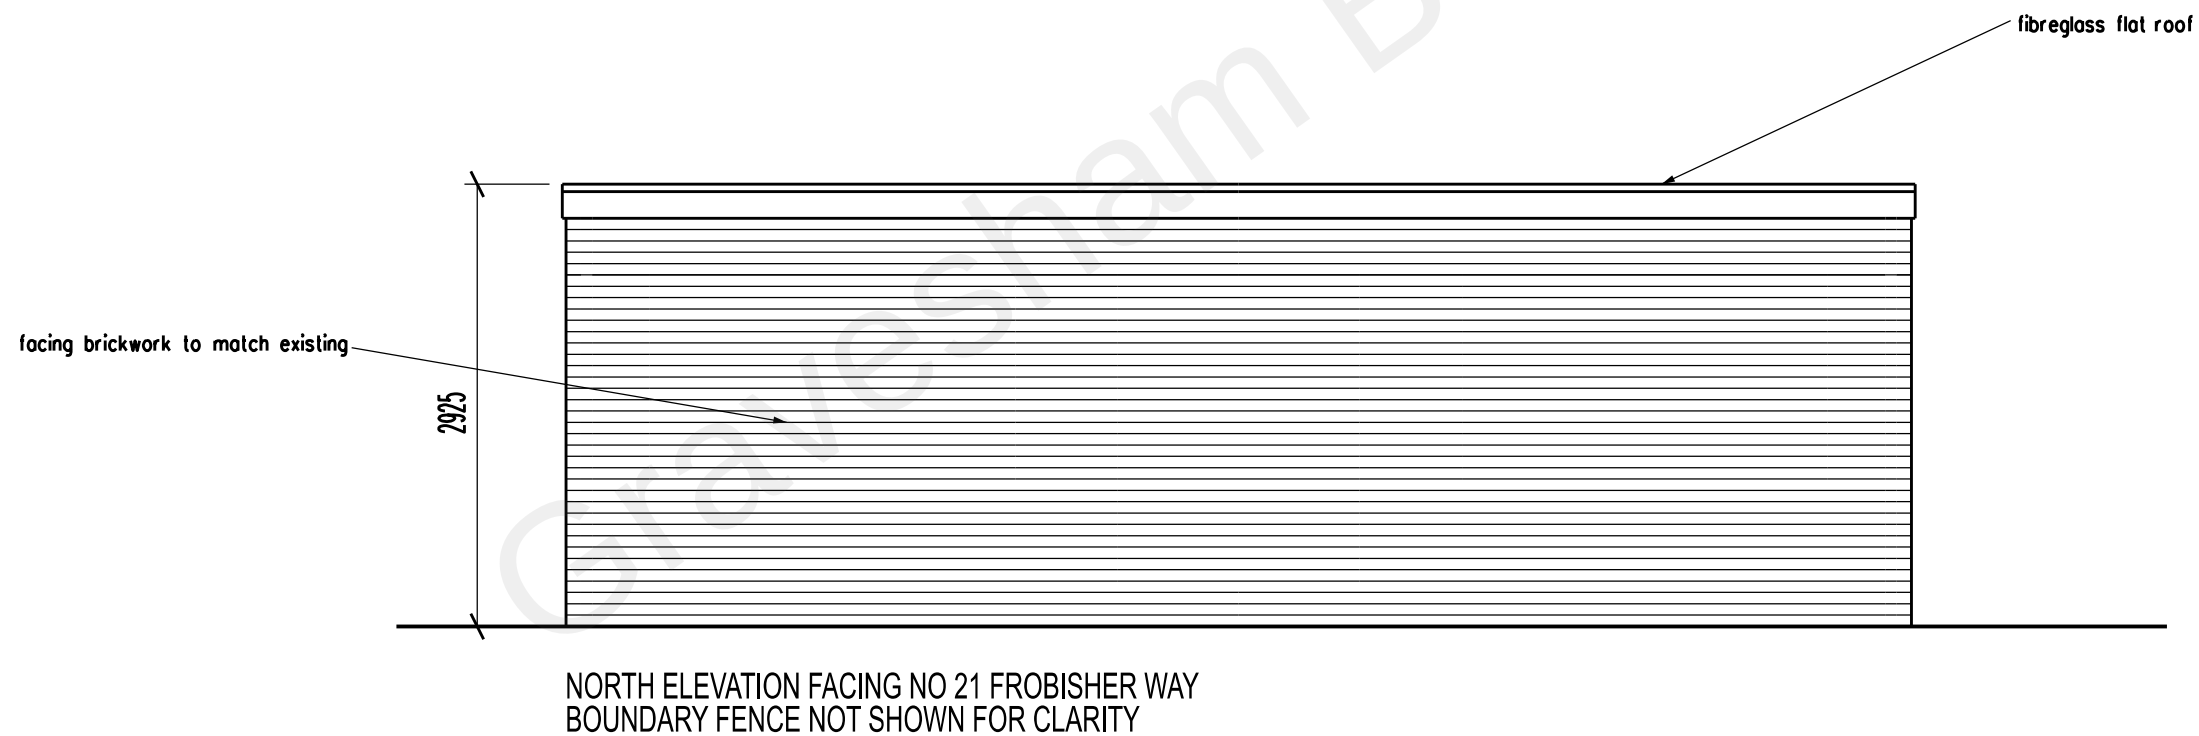


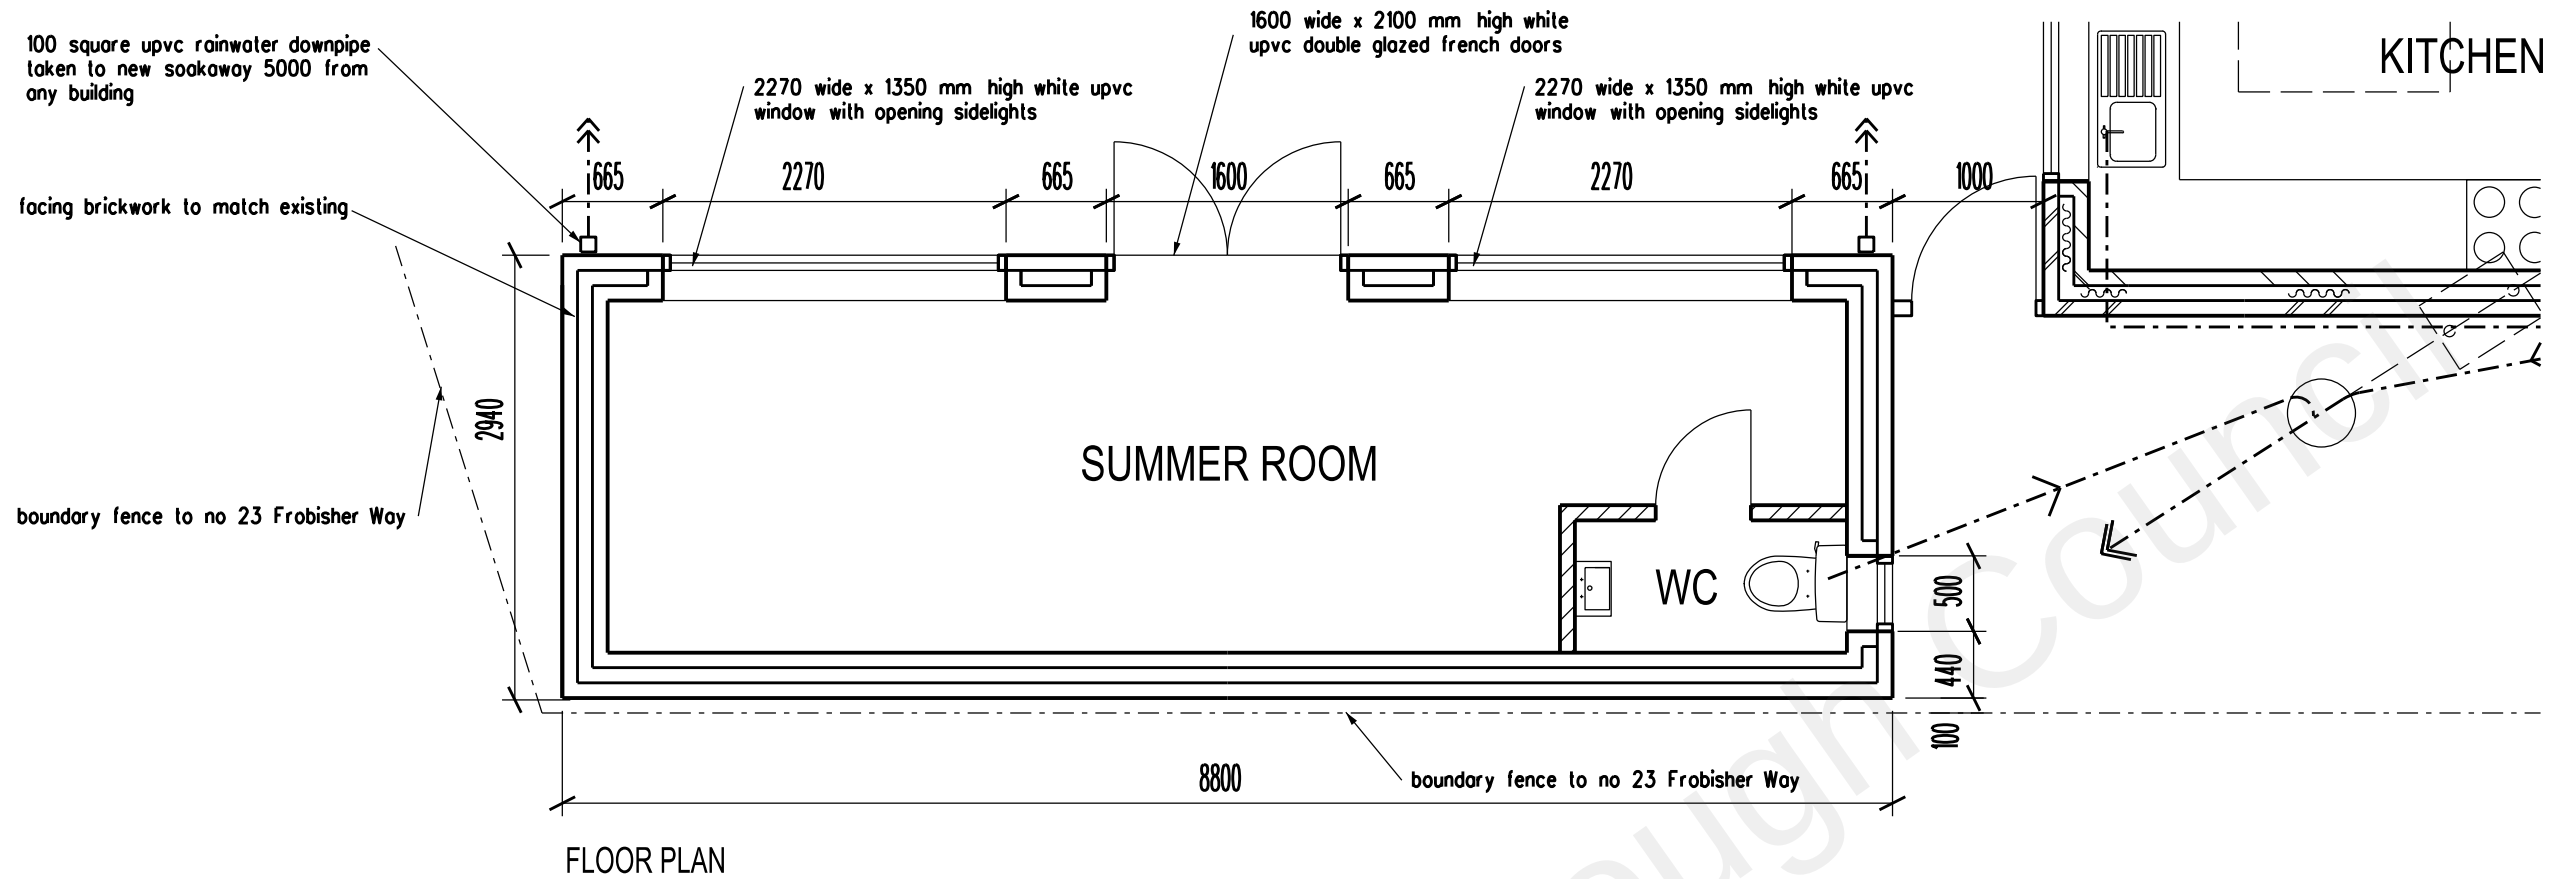

C. Roof changed to flat roof. 19/12/21
B. Changed from garage to summer house. 01/09/21
A. Height reduced. July 2020

ARCHITECT
TAARCHITECTS
11 JOYDENS WOOD ROAD BEXLEY
KENT DA5 2HS Tel 07905 130591
ta140256@googlemail.com

JOB
PROPOSED SUMMER HOUSE AT
23 FROBISHER WAY
GRAVESEND KENT DA12 4QY

DRAWING
PROPOSED SUMMER HOUSE
PLAN AND NORTH ELEVATION

SCALE
1:50 AT A3
DATE
MAY 2020

DRAWING NO.
KS/10 C

