


Notes:

- Do not scale from this drawing.
- All dimensions to be verified on site and is in mm.
- Builder to verify all dimensions, heights and levels prior to commencement of work.
- All documents shall be checked to ensure that they are compatible by the contractor before construction commences. In the event of apparent ambiguity or contradiction the engineer and/ or architect shall be notified immediately.
- The contractor in preparing his estimate shall visit the site and acquaint himself with the problems involved.
- The contractor shall issue all statutory notices to the local Authority during progress and completion of works.


GROUND FLOOR PLAN 1:200

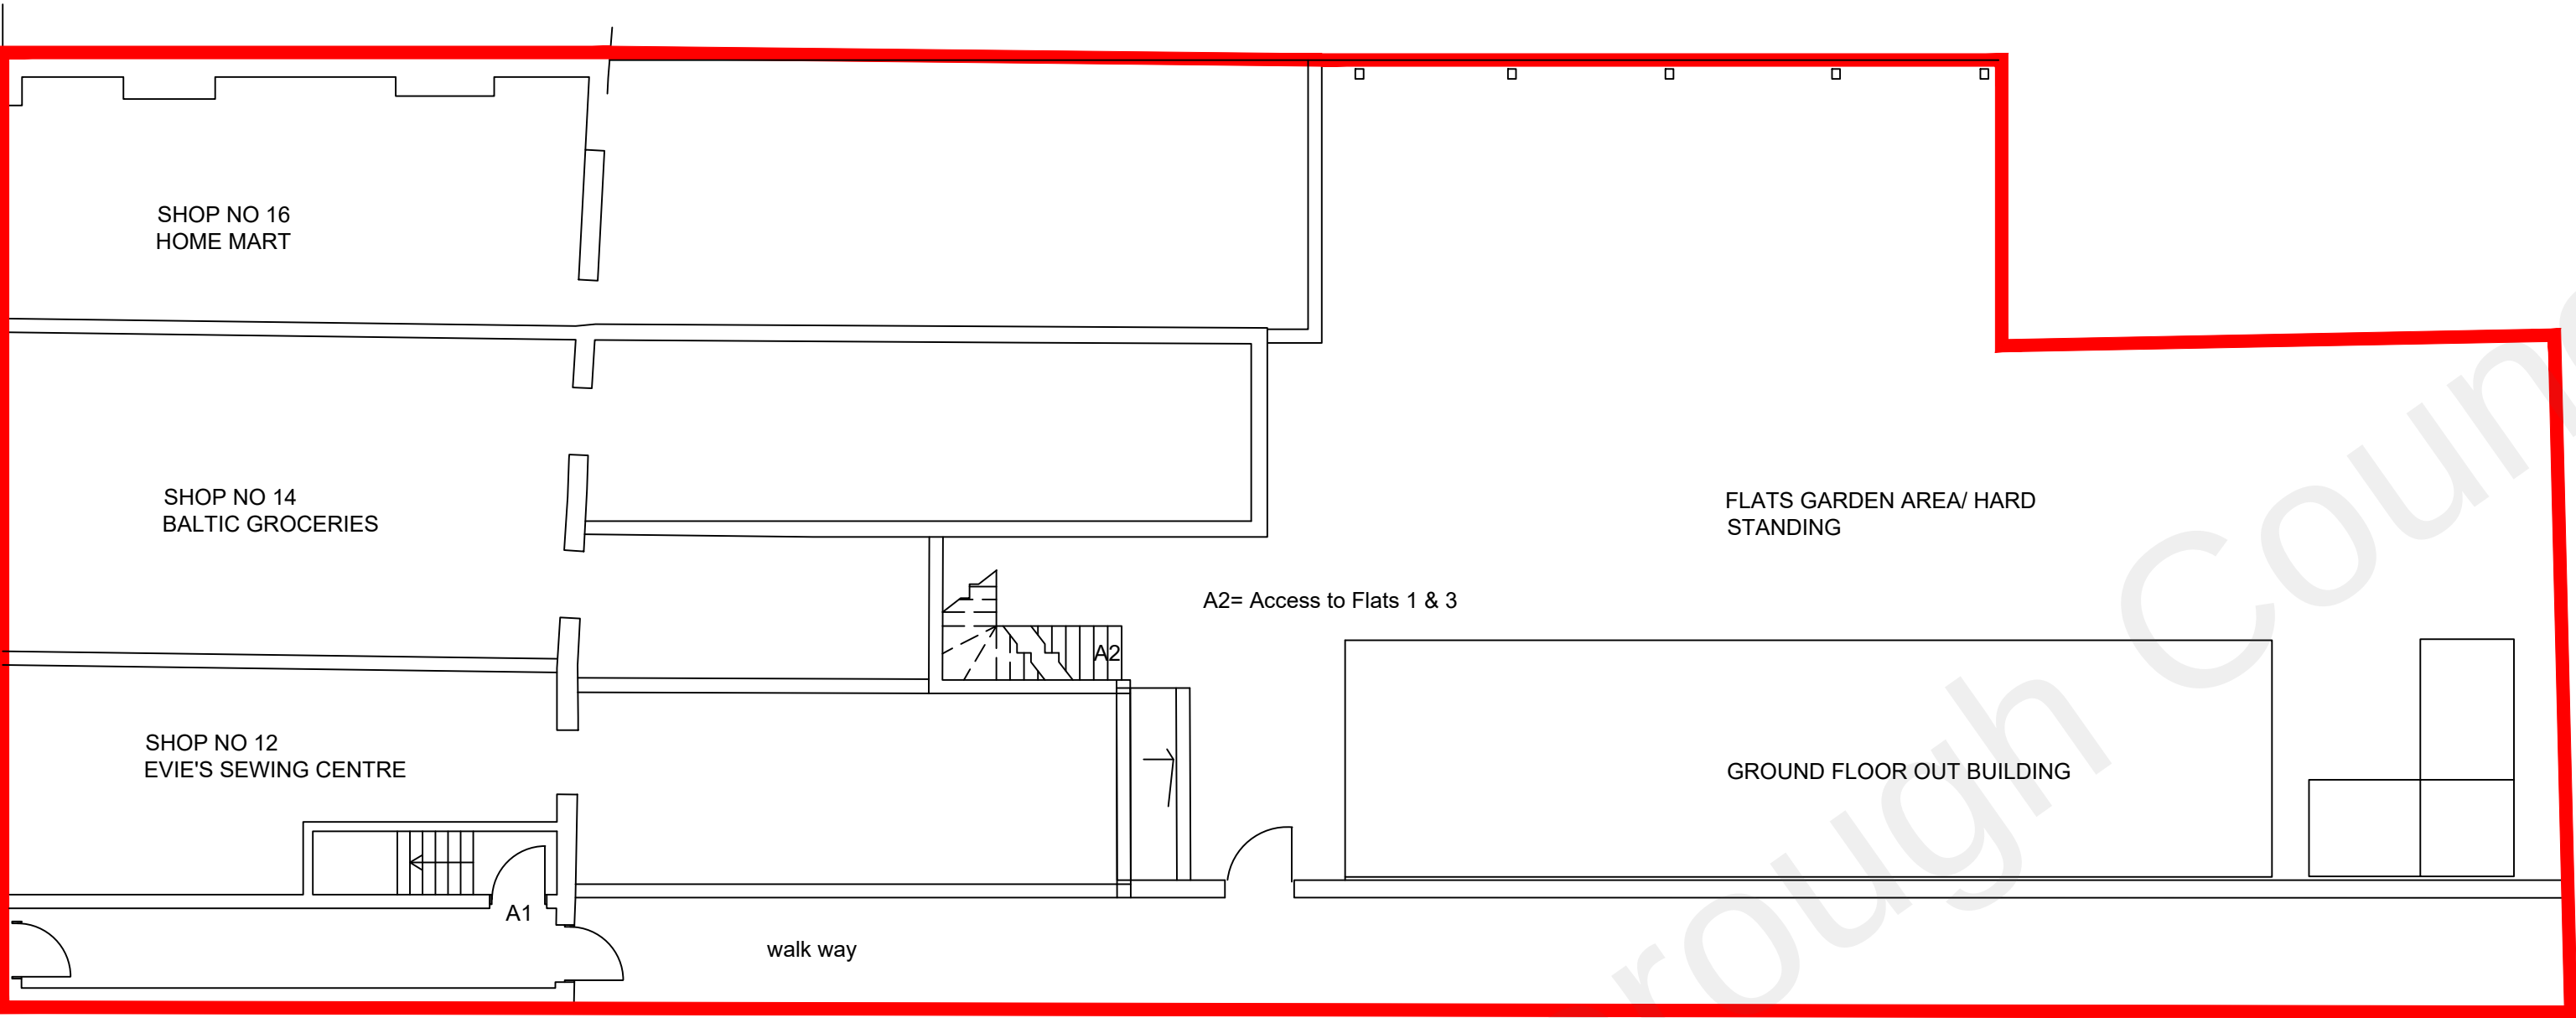

A1= Access to Flats 1 & 3

A2= Access to Flats 1 & 3

FIRST FLOOR PLAN 1:200

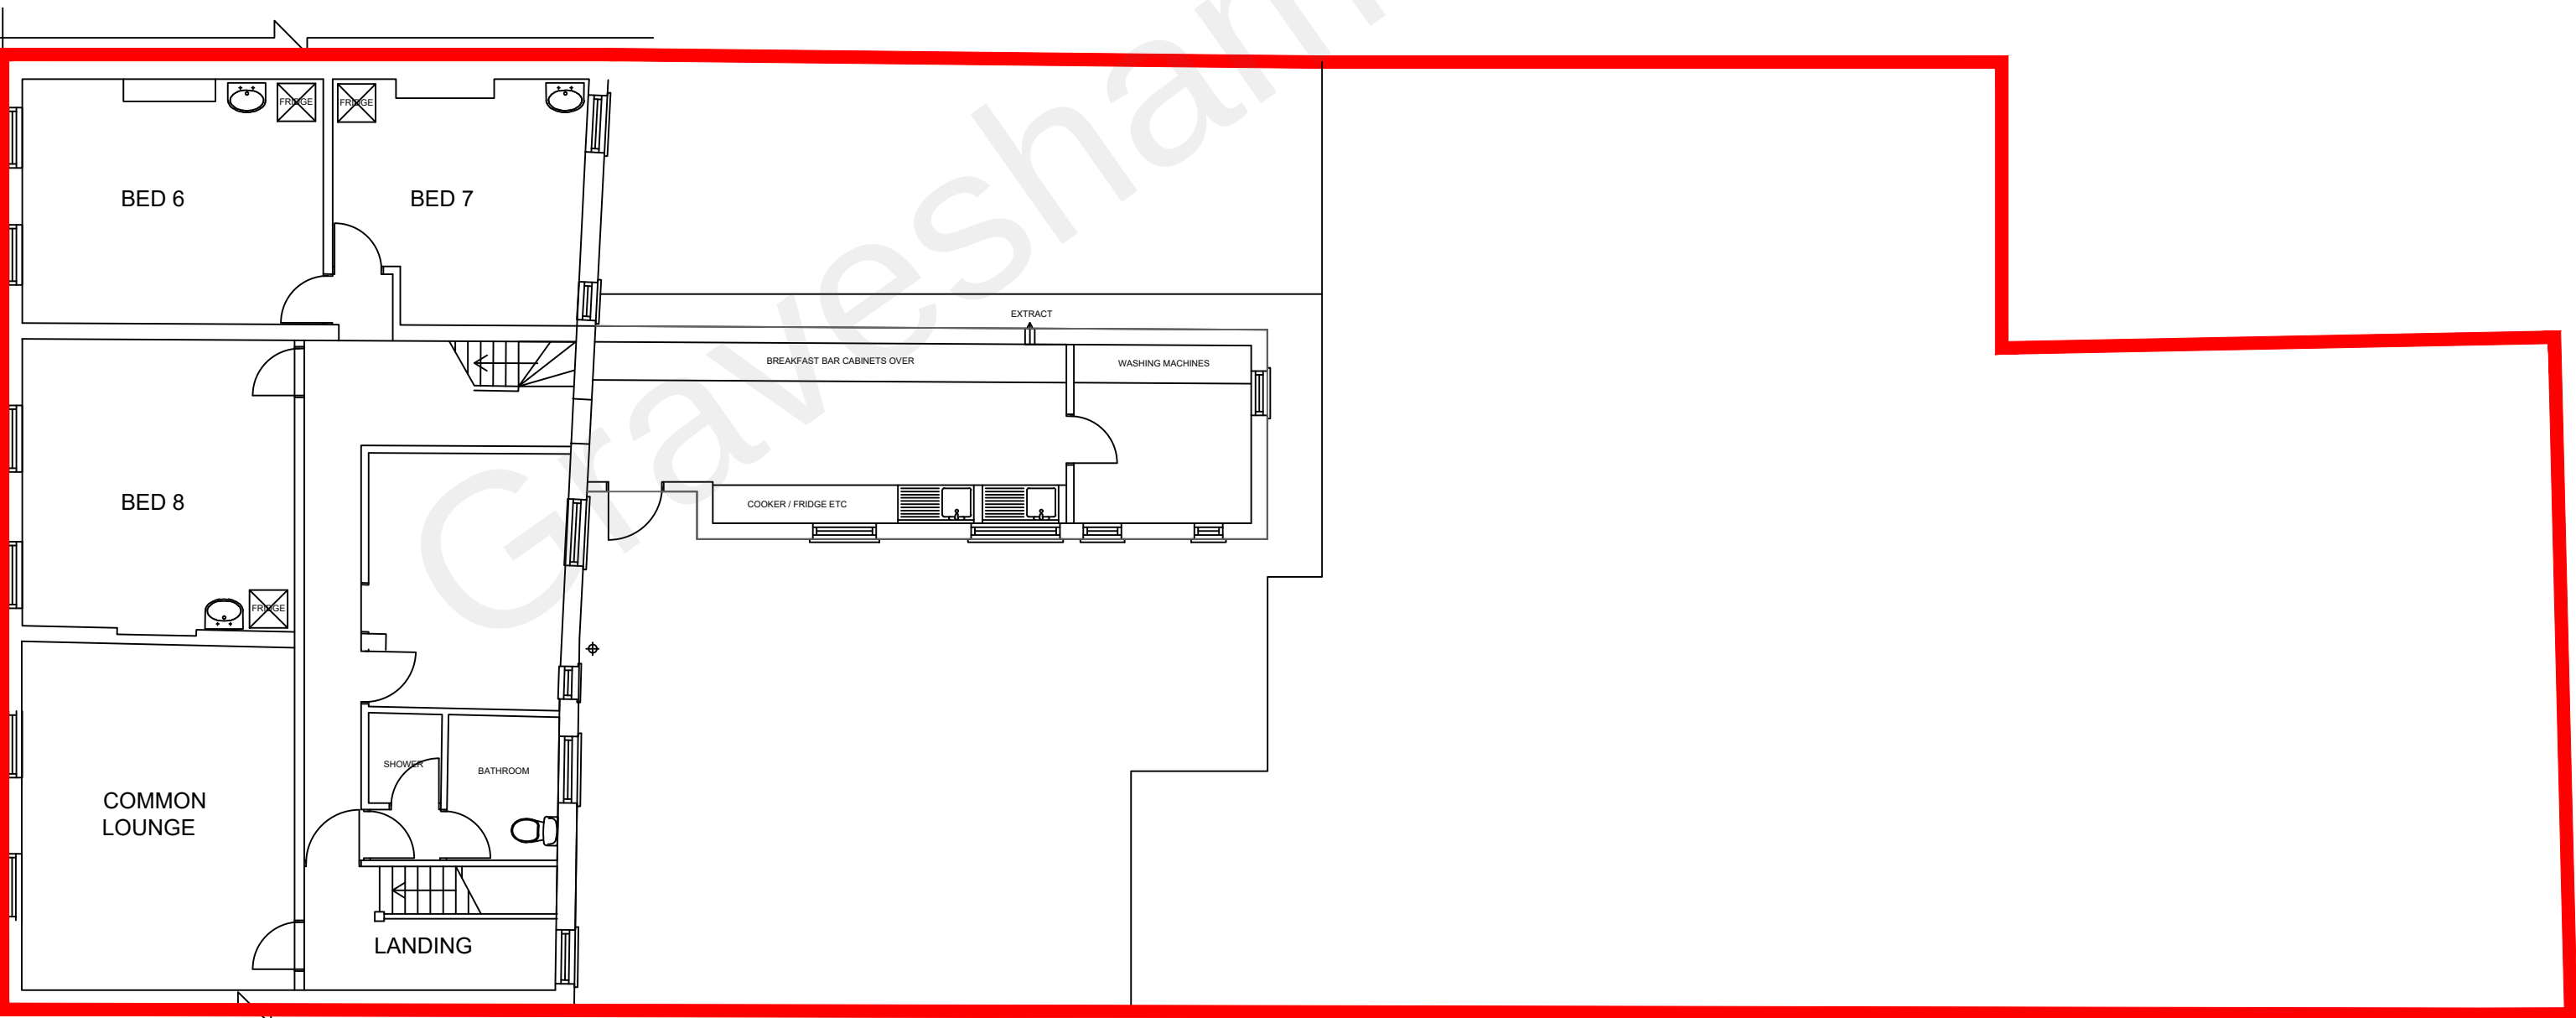

0 1 2 3 4 1:100

REV: DESCRIPTION: BY: DATE:

STATUS: PLANNING

BARRON EDWARDS
PLANNING & ARCHITECTURE

Whitehall Place
47 The Terrace,
Gravesend, Kent
DA12 2DL
01474 247 787
info@barronedwards.co.uk
www.barronedwards.co.uk

SITE: 12-16 Queen Street
Gravesend, Kent
DA12 2EE

TITLE: Existing Plans

SCALE AT A2: 1:100	DATE: 10.12.2021	DRAWN: HE
PROJECT NO: 2105 - 01 A	DRAWING NO: 002A	REVISION: -