



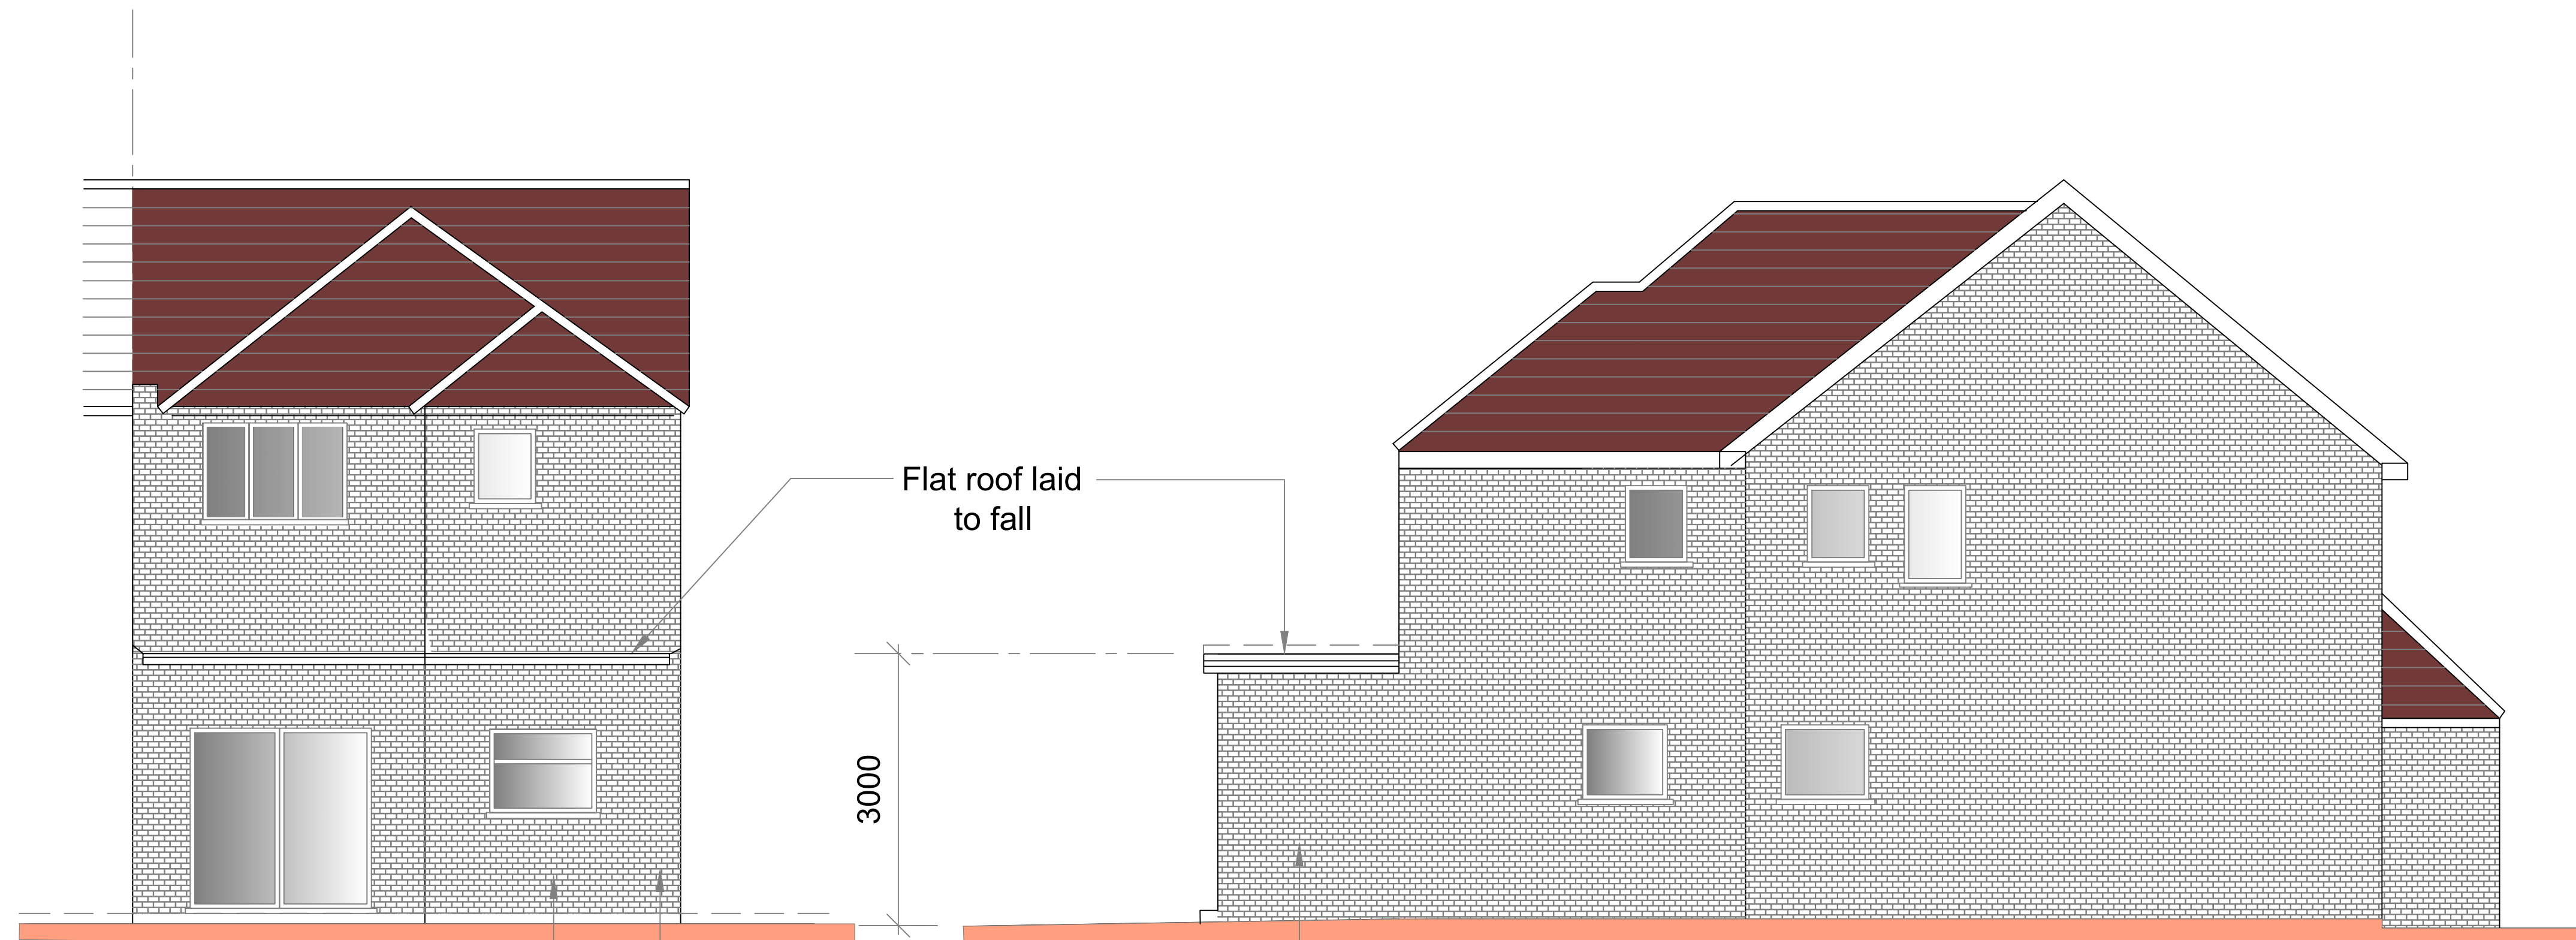

Proposed Rear Elevation

Proposed Side Elevation

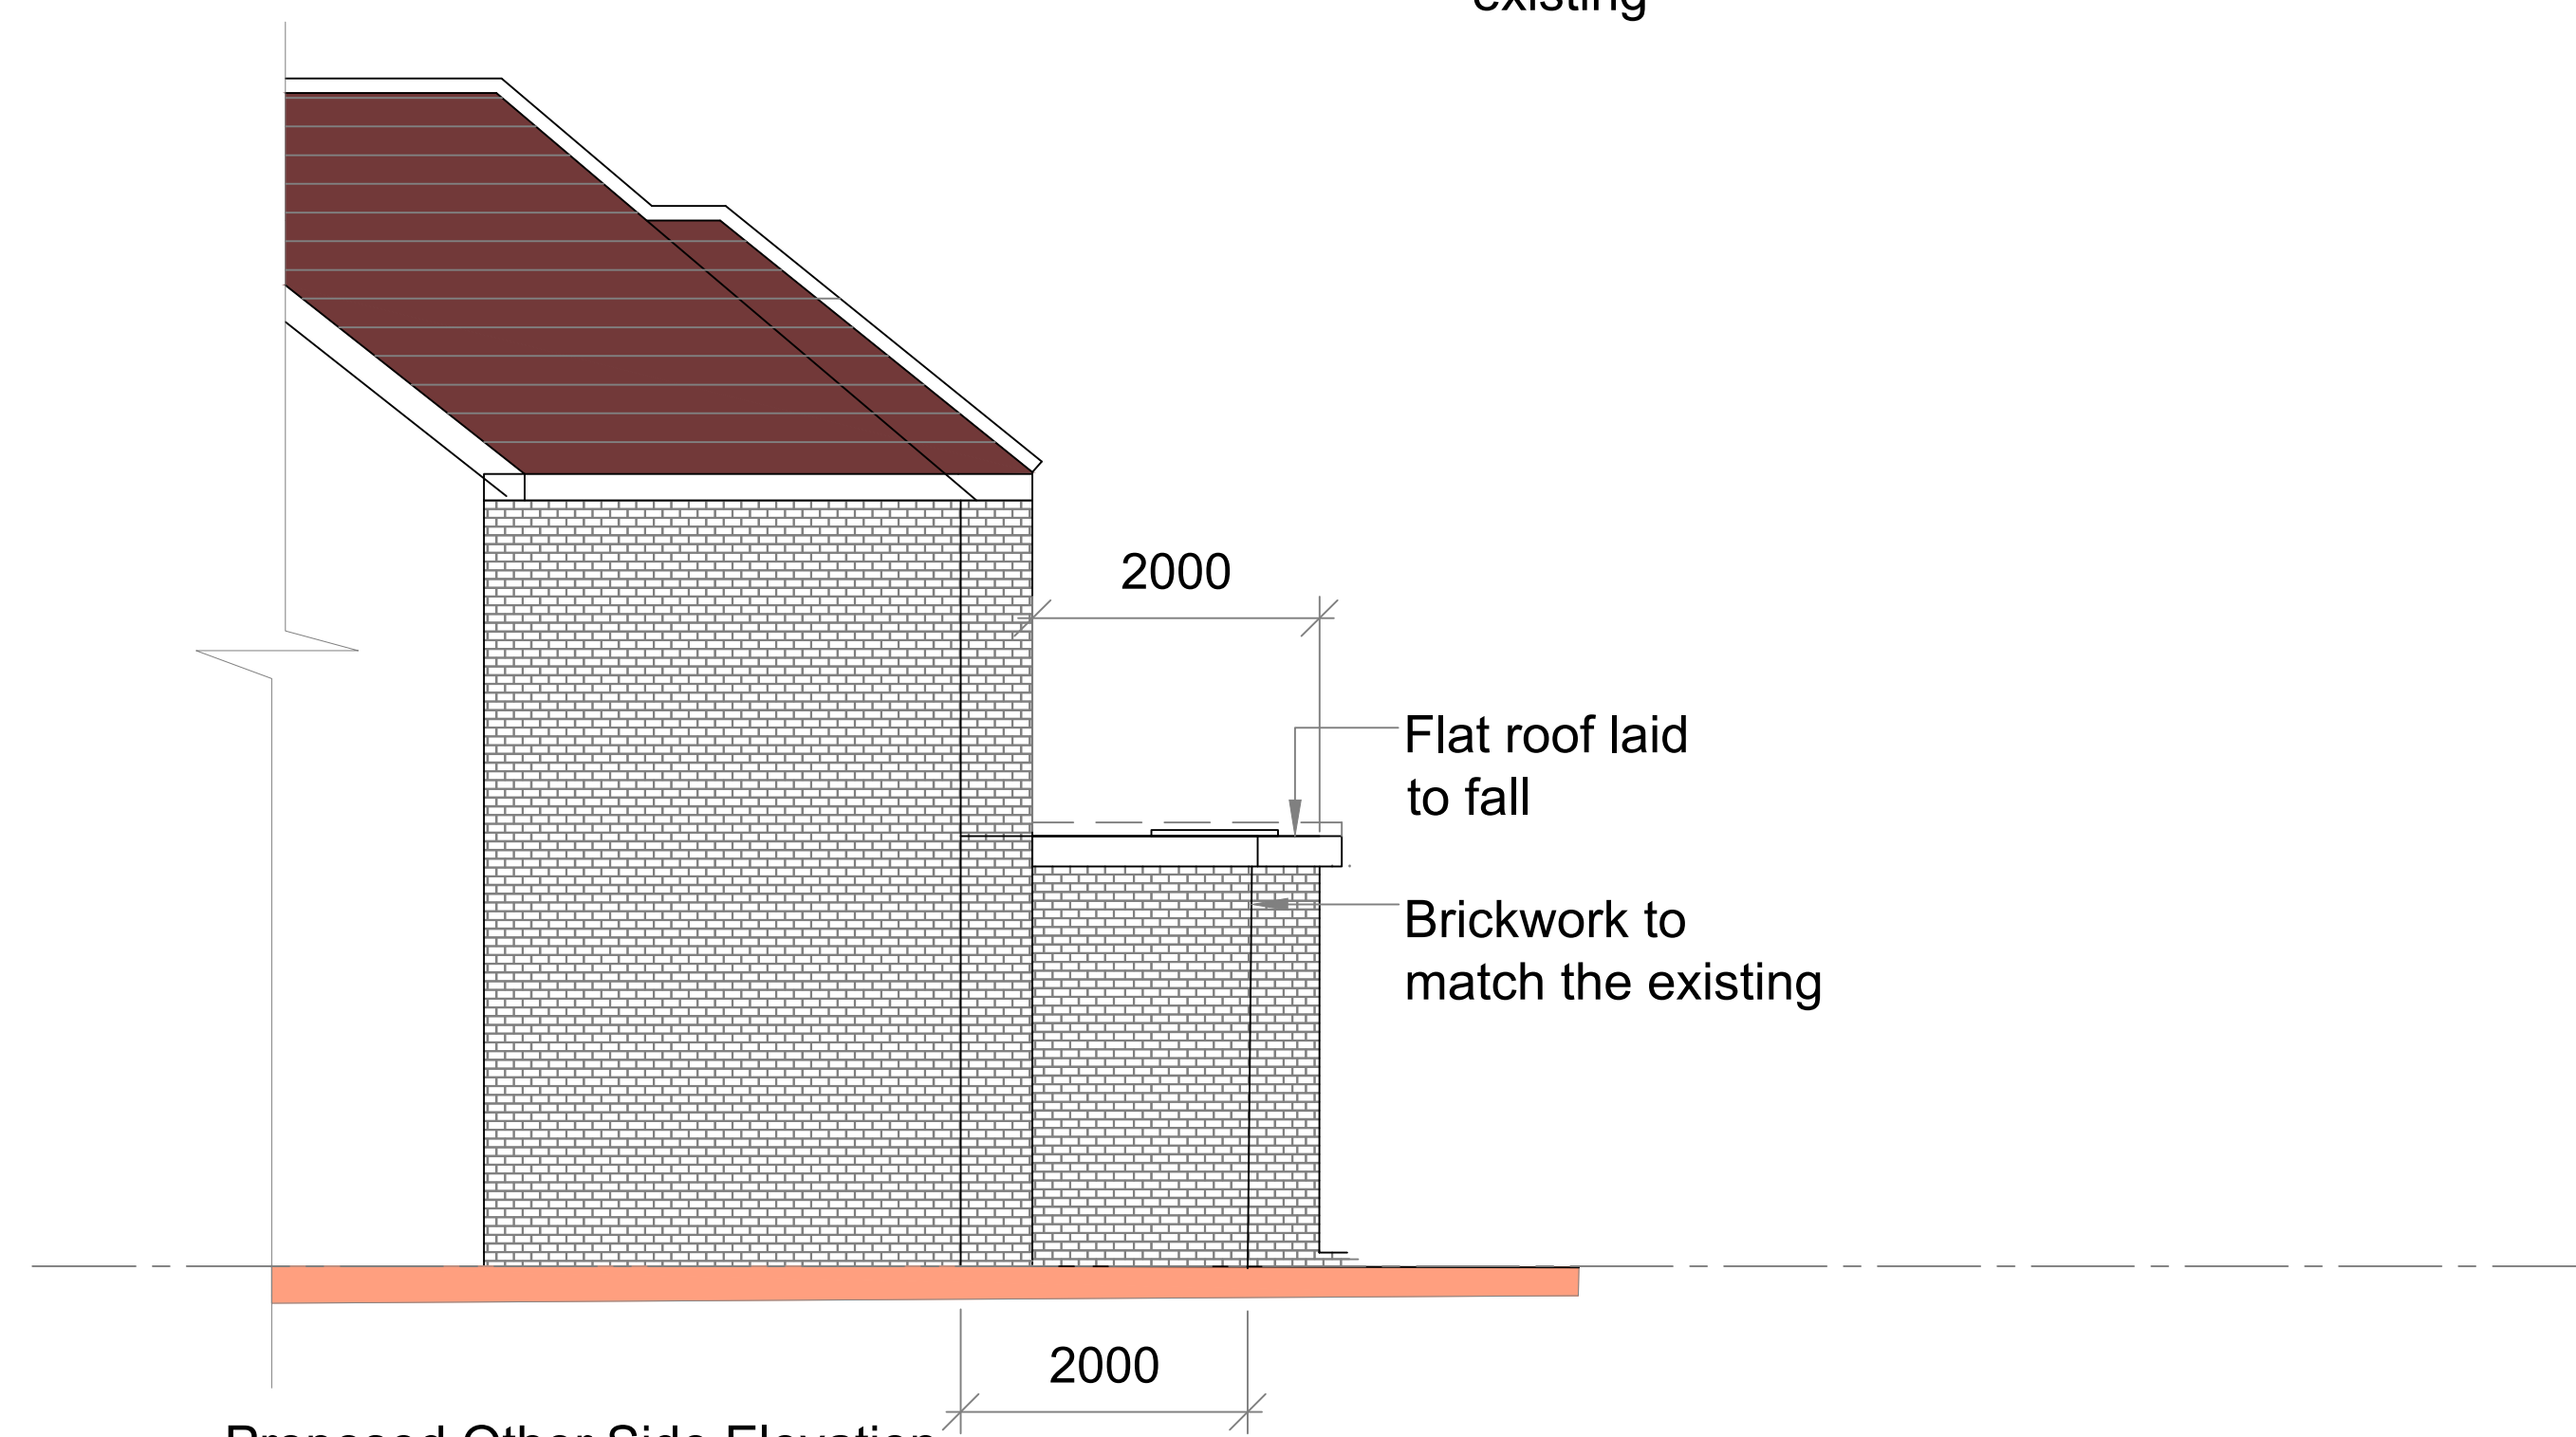

Proposed Other Side Elevation



HouseHolder Application

P3	ISSUED TO COUNCIL		
P2	ISSUED TO COUNCIL		
P1	ISSUED TO COUNCIL		
Rev		Date	
Job Title			
17 Latona Drive Gravesend DA12 4RS			
Drawing Title			
Proposed Elevations			
Scale	Date		
1:50 @ A1			
Job No.	Dwg No.	Rev	
515-1000-785	S05	P3	