



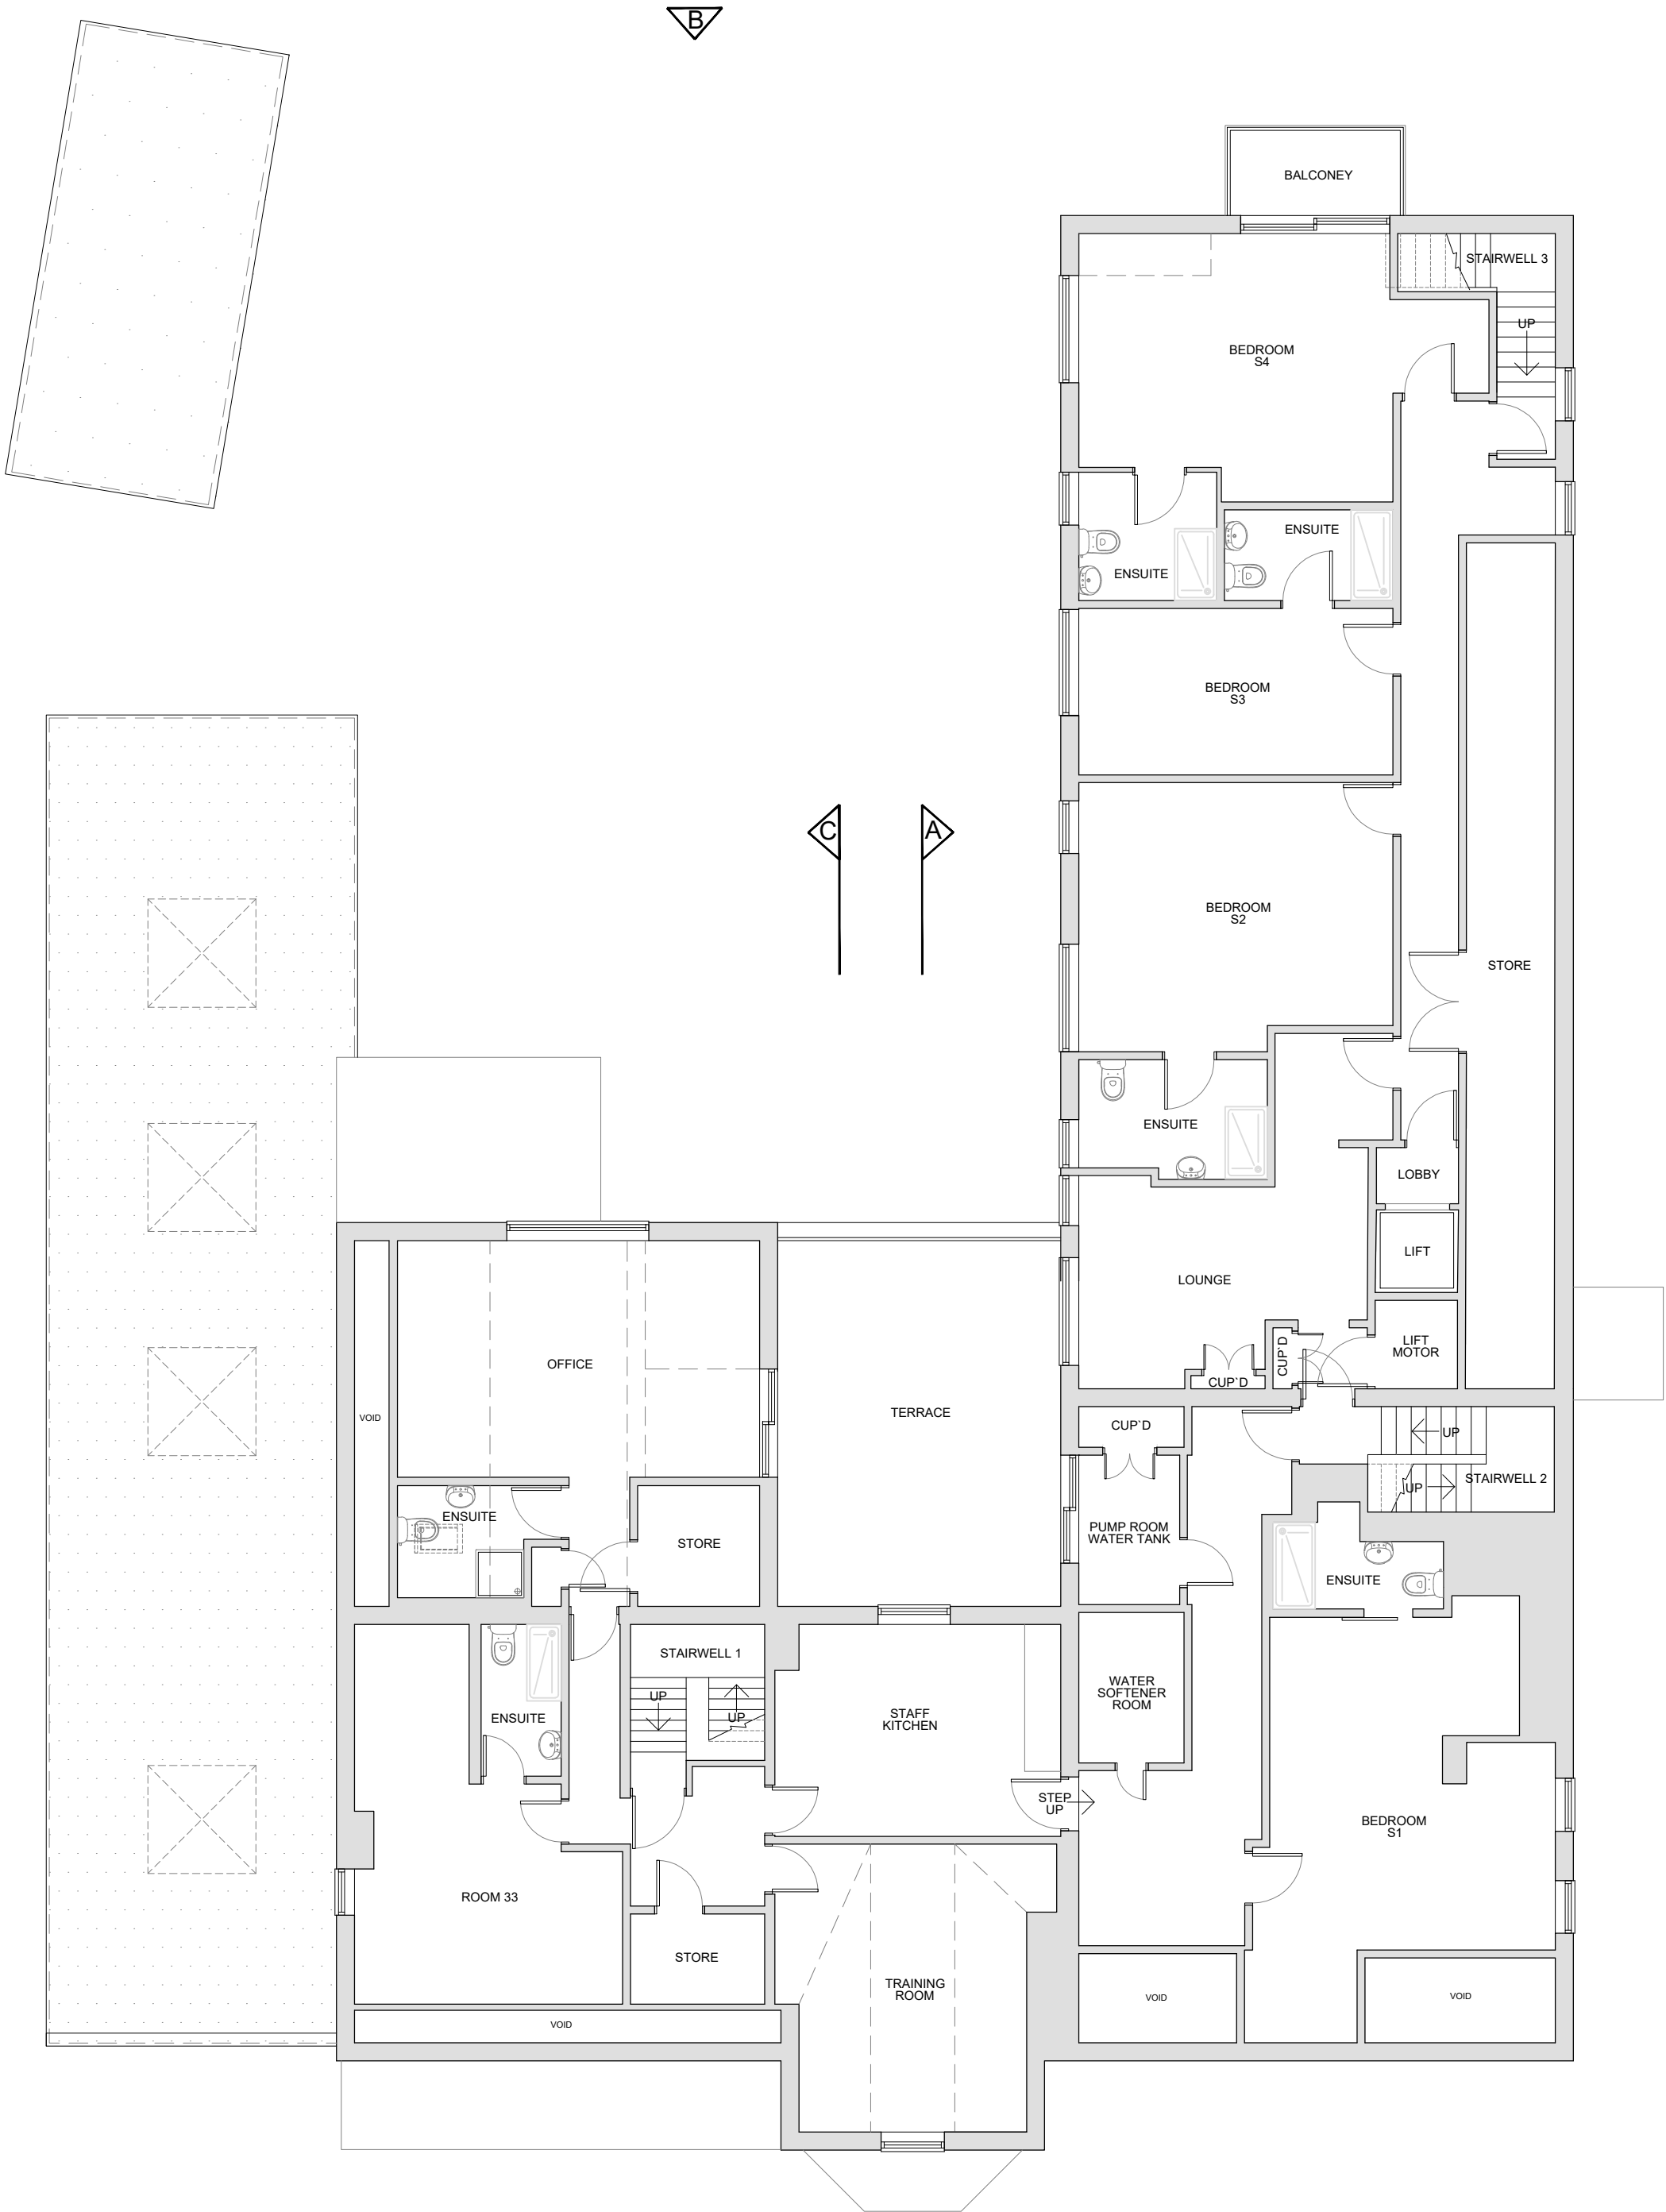

EXISTING SECOND FLOOR PLAN
1:100
GIFA = 351m2

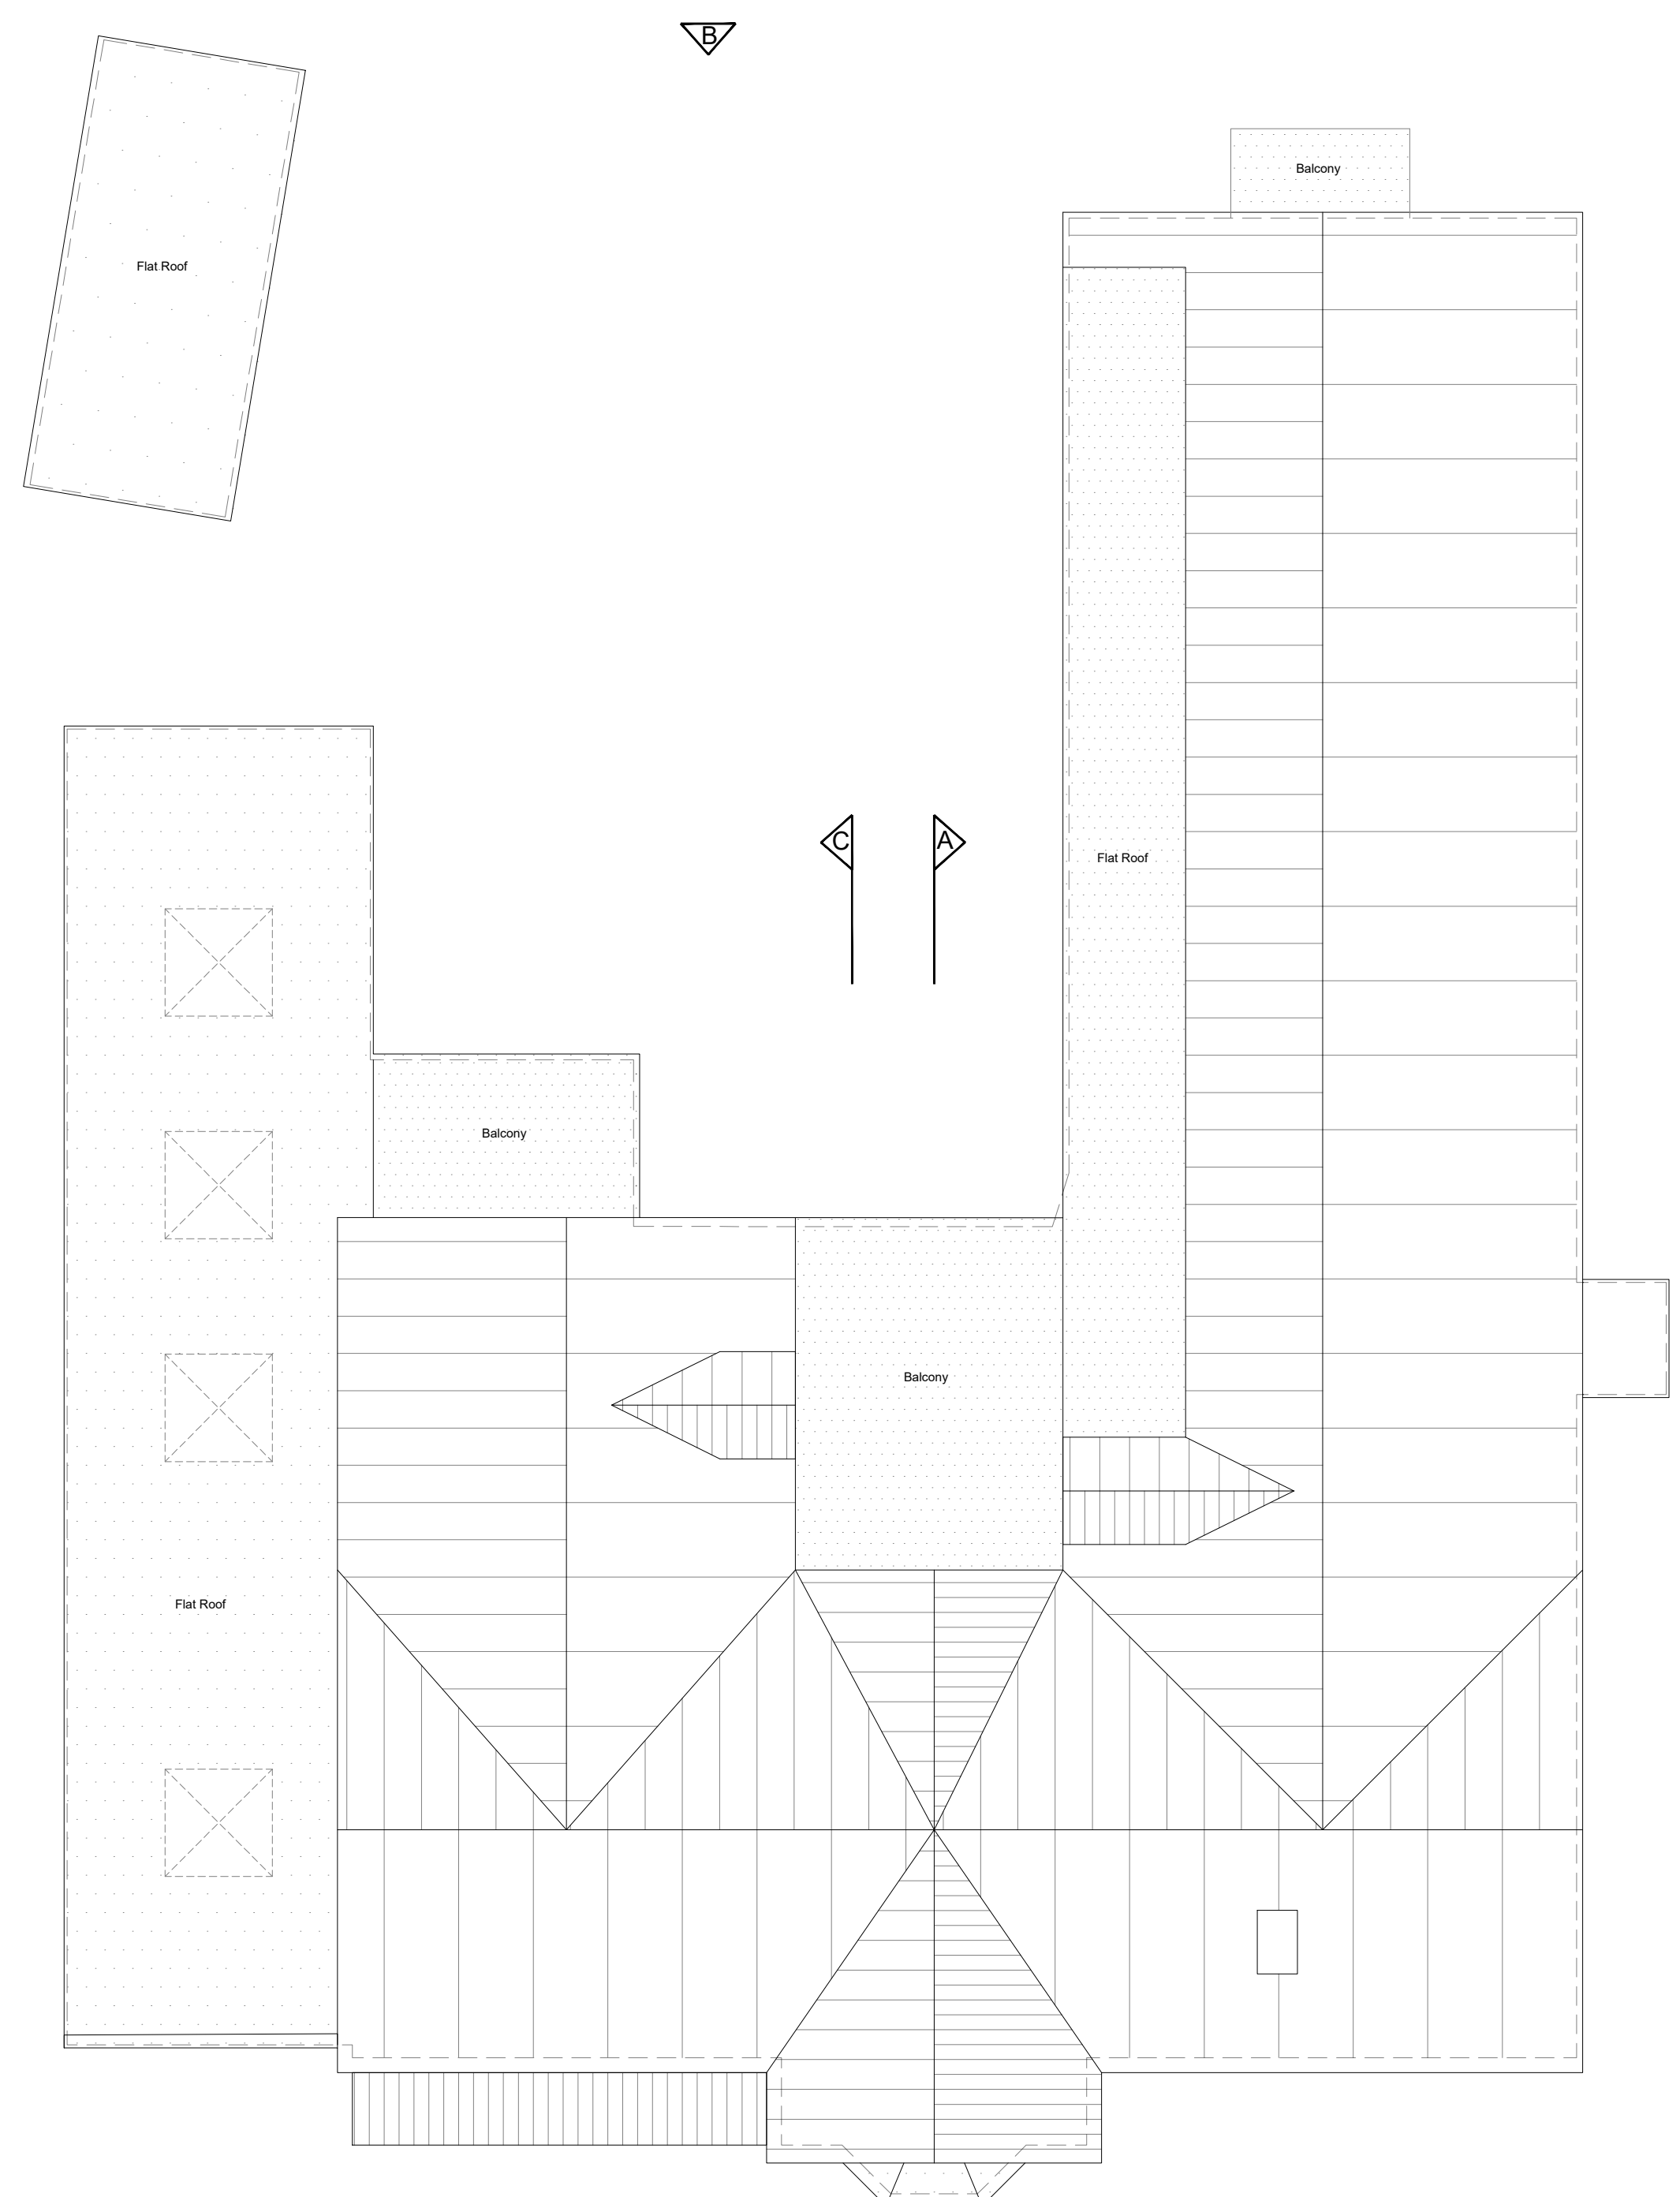

ROOF PLAN
1:100



JOB TITLE		DRAWING TITLE	
THE CHESTNUTS CARE HOME WROTHAM ROAD, MEOPHAM GRAVESEND DA13 9AH		EXISTING SECOND FLOOR & ROOF PLANS	
SCALE 1:100 @ A1	DRAWING NUMBER	REVISION	
DATE NOV 22	BDS-CH-P02		