

EXISTING & PROPOSED ELEVATIONS



EXISTING ELEVATION A
1:100



EXISTING ELEVATION B
1:100




- MATERIAL SCHEDULE
- 1 TILE HANGING TO MATCH EXISTING
 - 2 BLACK SINGLE PLY MEMBRANE FLAT ROOF COVERING TO MATCH EXISTING
 - 3 PATIO DOORS TO MATCH EXISTING
 - 4 SOFFIT, FASCIA & RAINWATER GOODS TO MATCH EXISTING
 - 5 BALUSRADING TO MATCH EXISTING



PROPOSED ELEVATION A
1:100




PROPOSED ELEVATION B
1:100

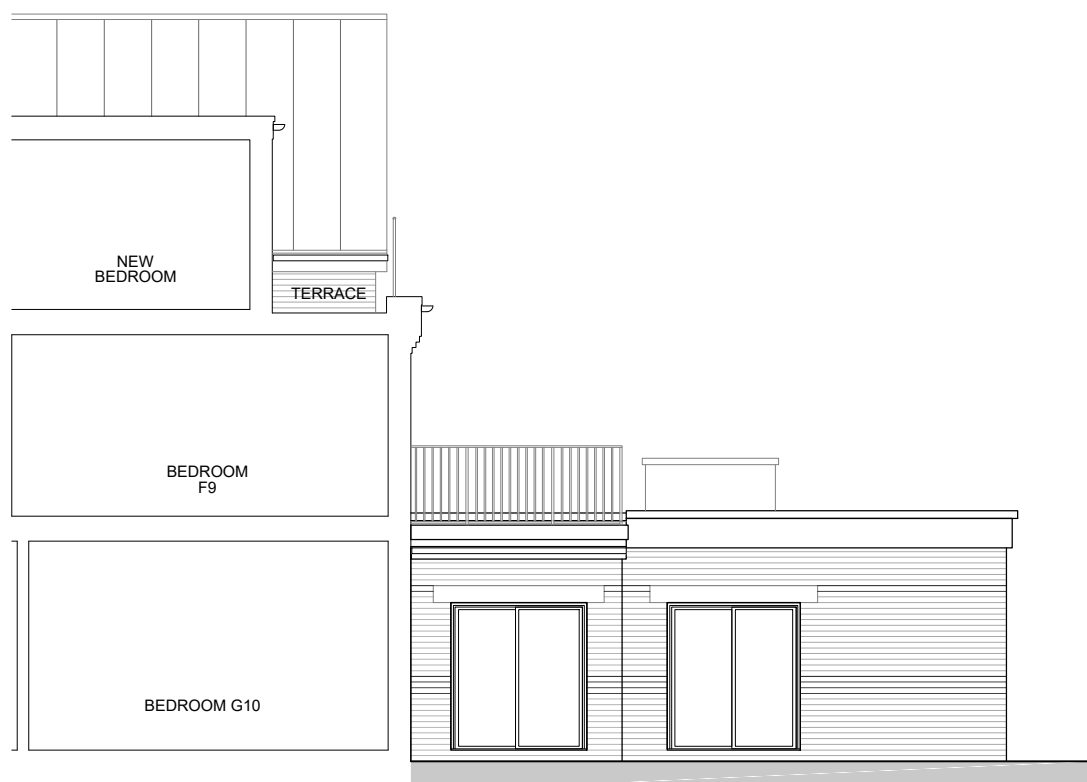


PROPOSED ELEVATION C
1:100


PROPOSED STAFF ACCOMMODATION

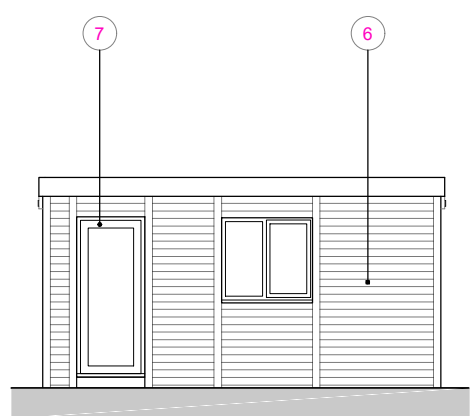


FRONT ELEVATION
1:100

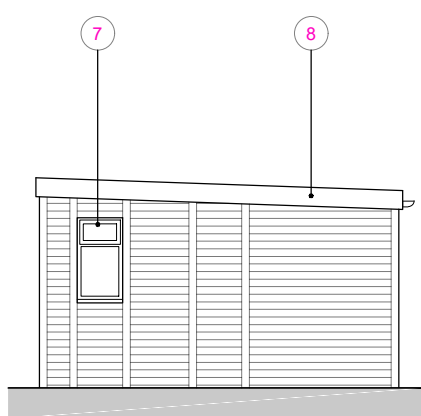


SIDE ELEVATION
1:100

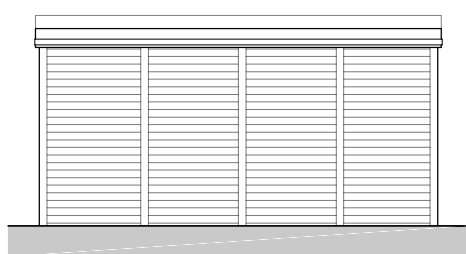

REAR ELEVATION
1:100

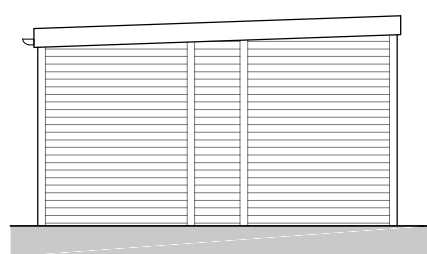


SIDE ELEVATION
1:100

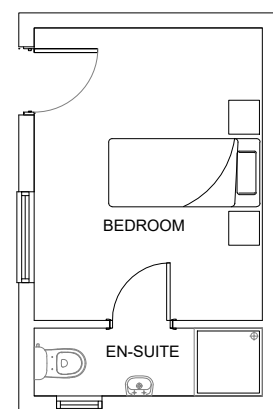


Proposed staff accommodation
See site plan for location

PROPOSED STAFF ACCOMMODATION
1:100
GIFA = 14.6m2

- STAFF ACCOMMODATION MATERIAL SCHEDULE
- 6 TIMBER WALLS TO MATCH EXISTING GARDEN ROOM
 - 7 GREY UPV-GWINDOWS AND DOORS TO MATCH EXISTING GARDEN ROOM
 - 8 BLACK SINGLE PLY MEMBRANE FLAT ROOF COVERING TO MATCH EXISTING GARDEN ROOM

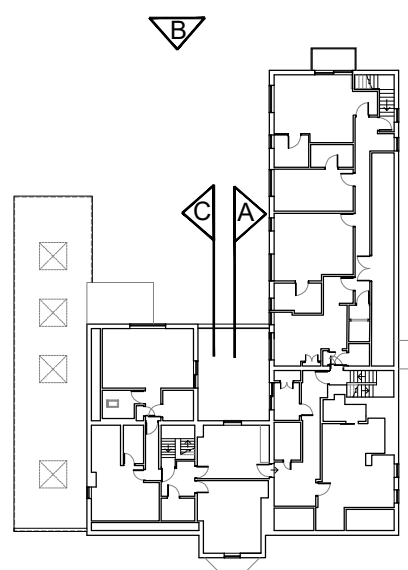

EXISTING SECOND FLOOR KEY PLAN
1:500

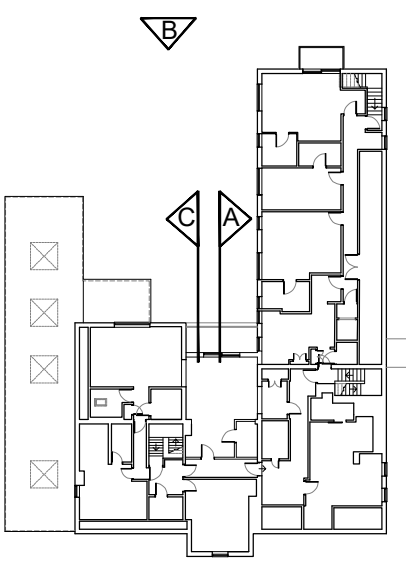


PROPOSED SECOND FLOOR KEY PLAN
1:500



EXISTING GARDEN HOUSE
PHOTO 1



EXISTING GARDEN HOUSE
PHOTO 2

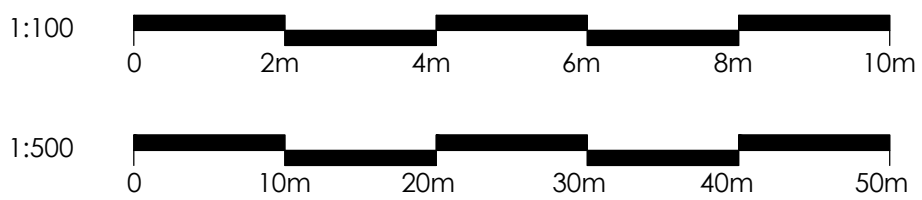

JOB TITLE

THE CHESTNUTS CARE HOME
WROTHAM ROAD, MEOPHAM
GRAVESEND DA13 9AH

DRAWING TITLE

EXISTING & PROPOSED ELEVATIONS
PROPOSED STAFF ACCOMMODATION

SCALE 1:100 @ A1

DATE NOV 22

DRAWING NUMBER

BDS-CH-P03

REVISION

BUILDING DESIGN STUDIO

BESPOKE ARCHITECTURE

Building Design Studio, 26 Kingshill Avenue, Kingshill, West Malling, Kent, ME19 4AE.
T: 01732 426447 E: mail@bdsstudio.co.uk Web: www.bdsstudio.co.uk

DO NOT SCALE FROM THIS DRAWING