




EXISTING & PROPOSED SITE PLANS

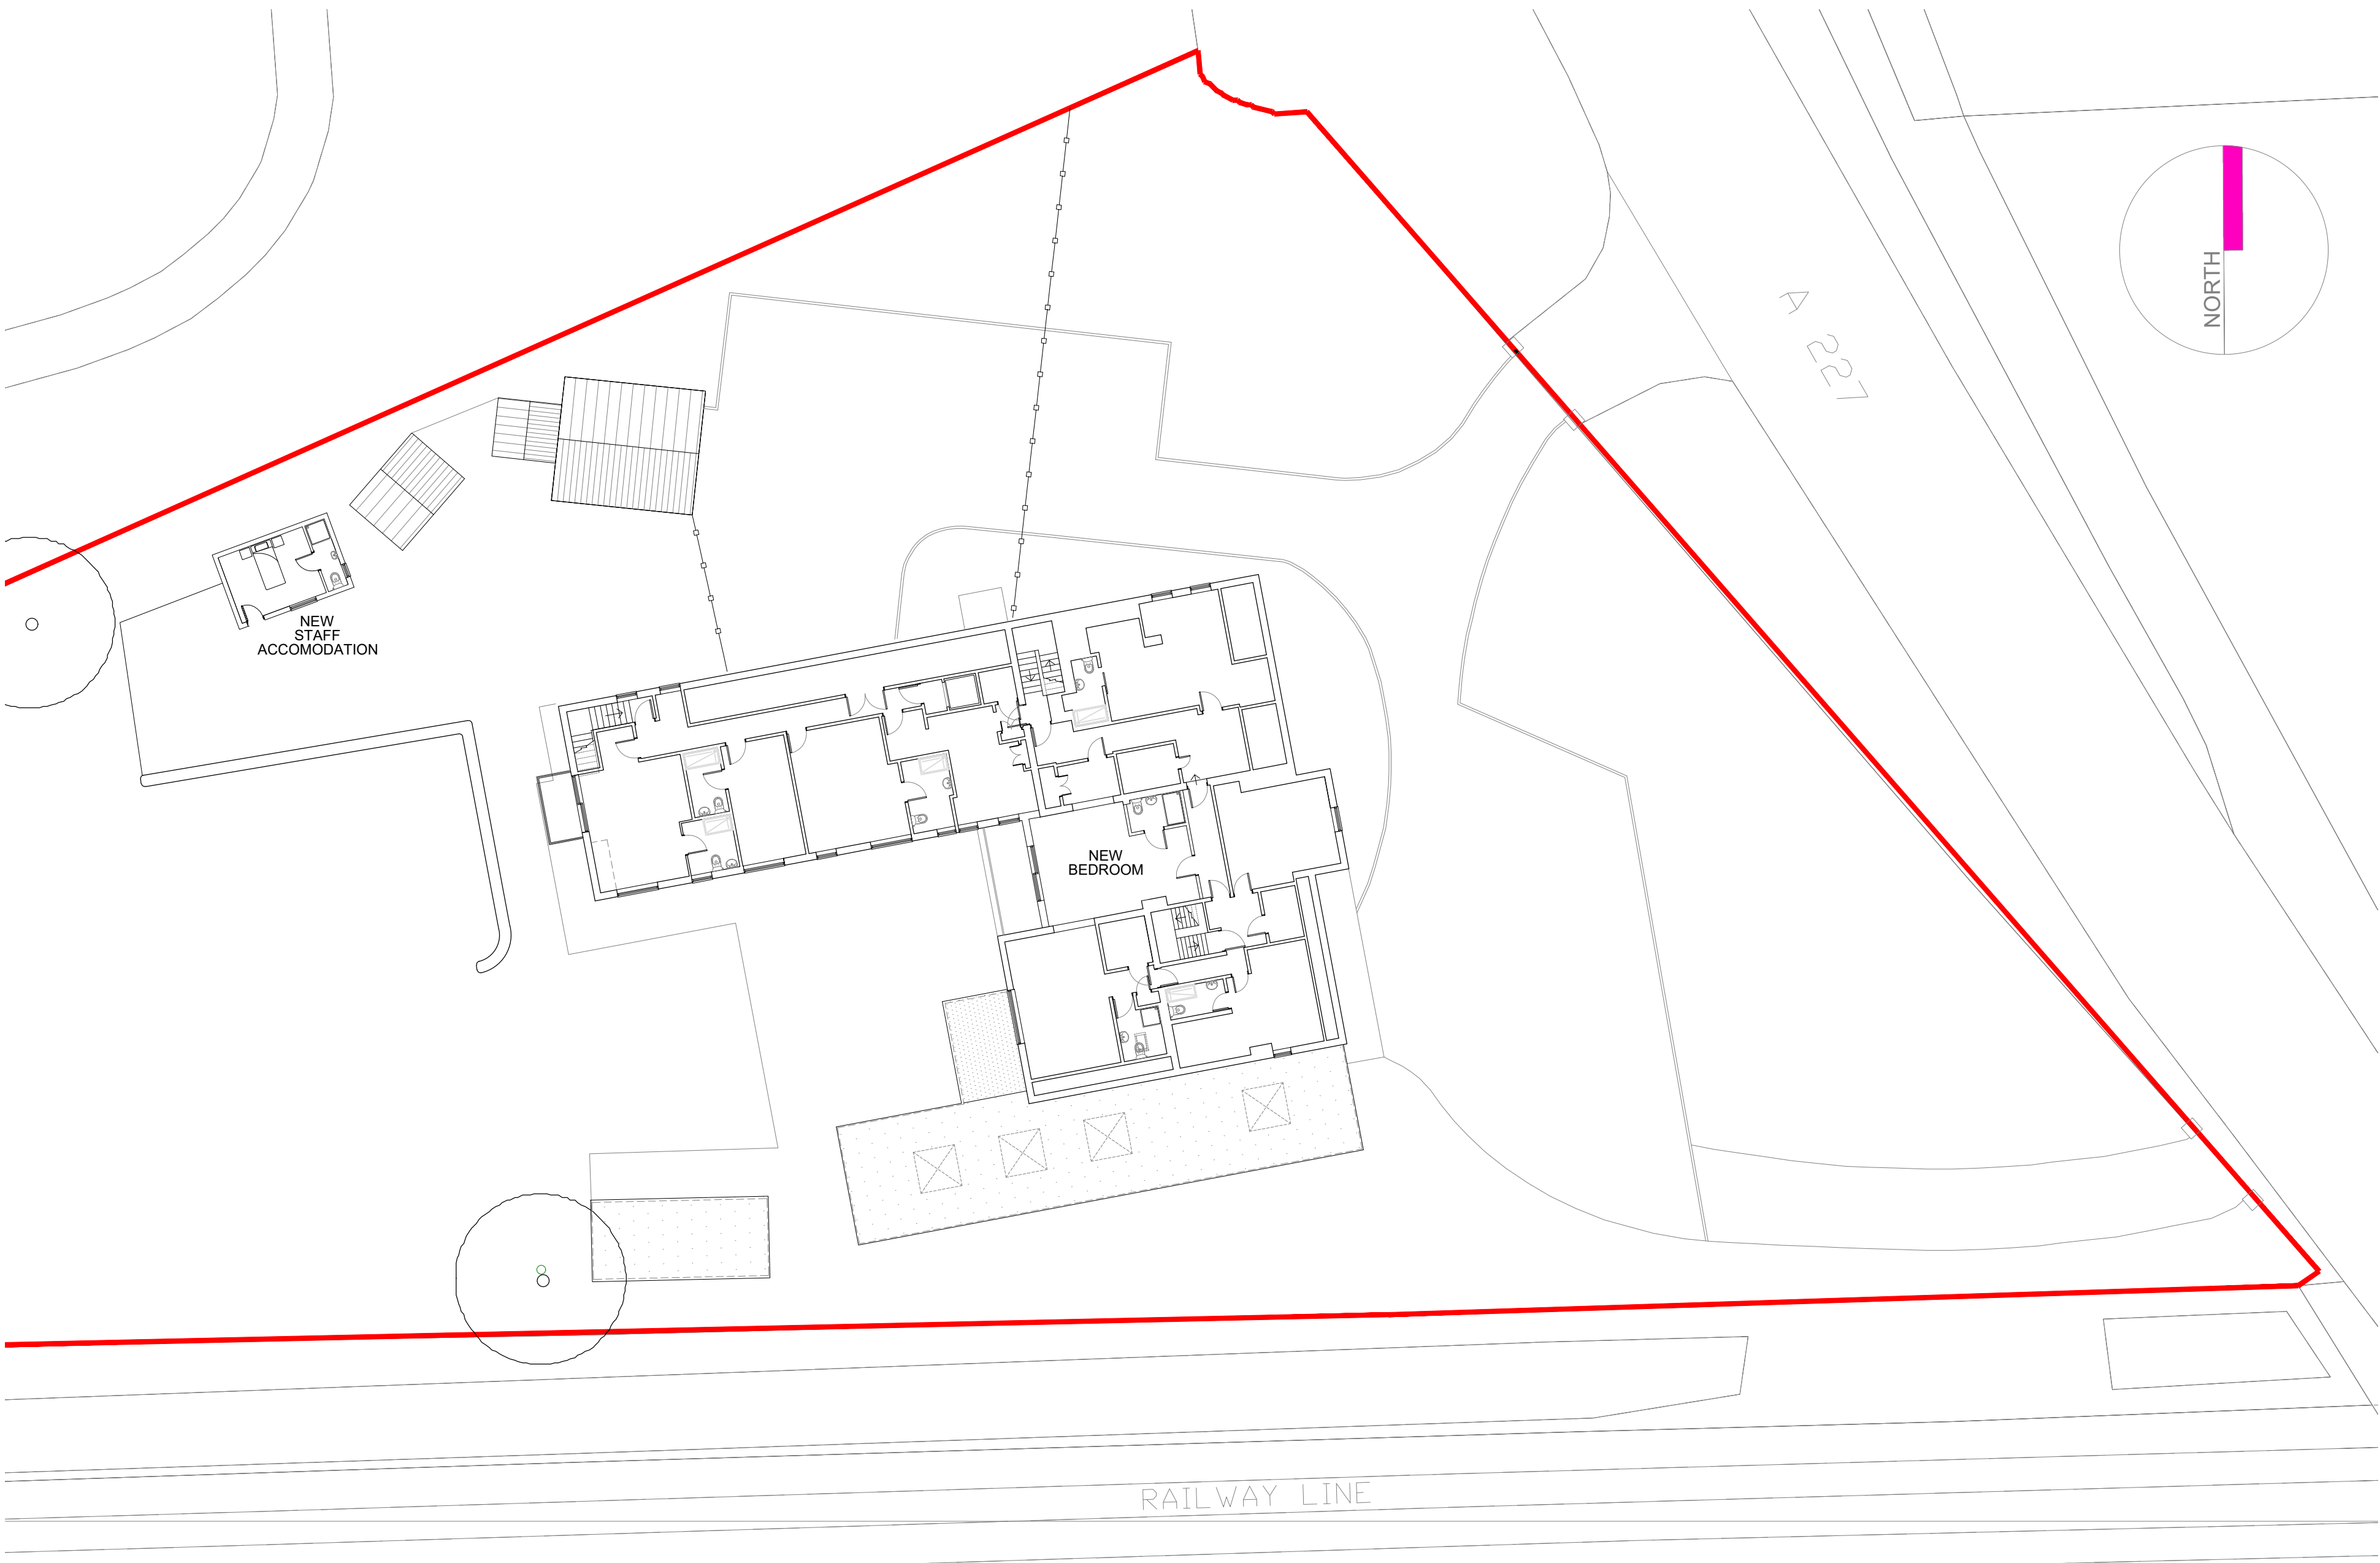


PROPOSED SITE WITH PROPOSED SECOND FLOOR PLAN
1:200

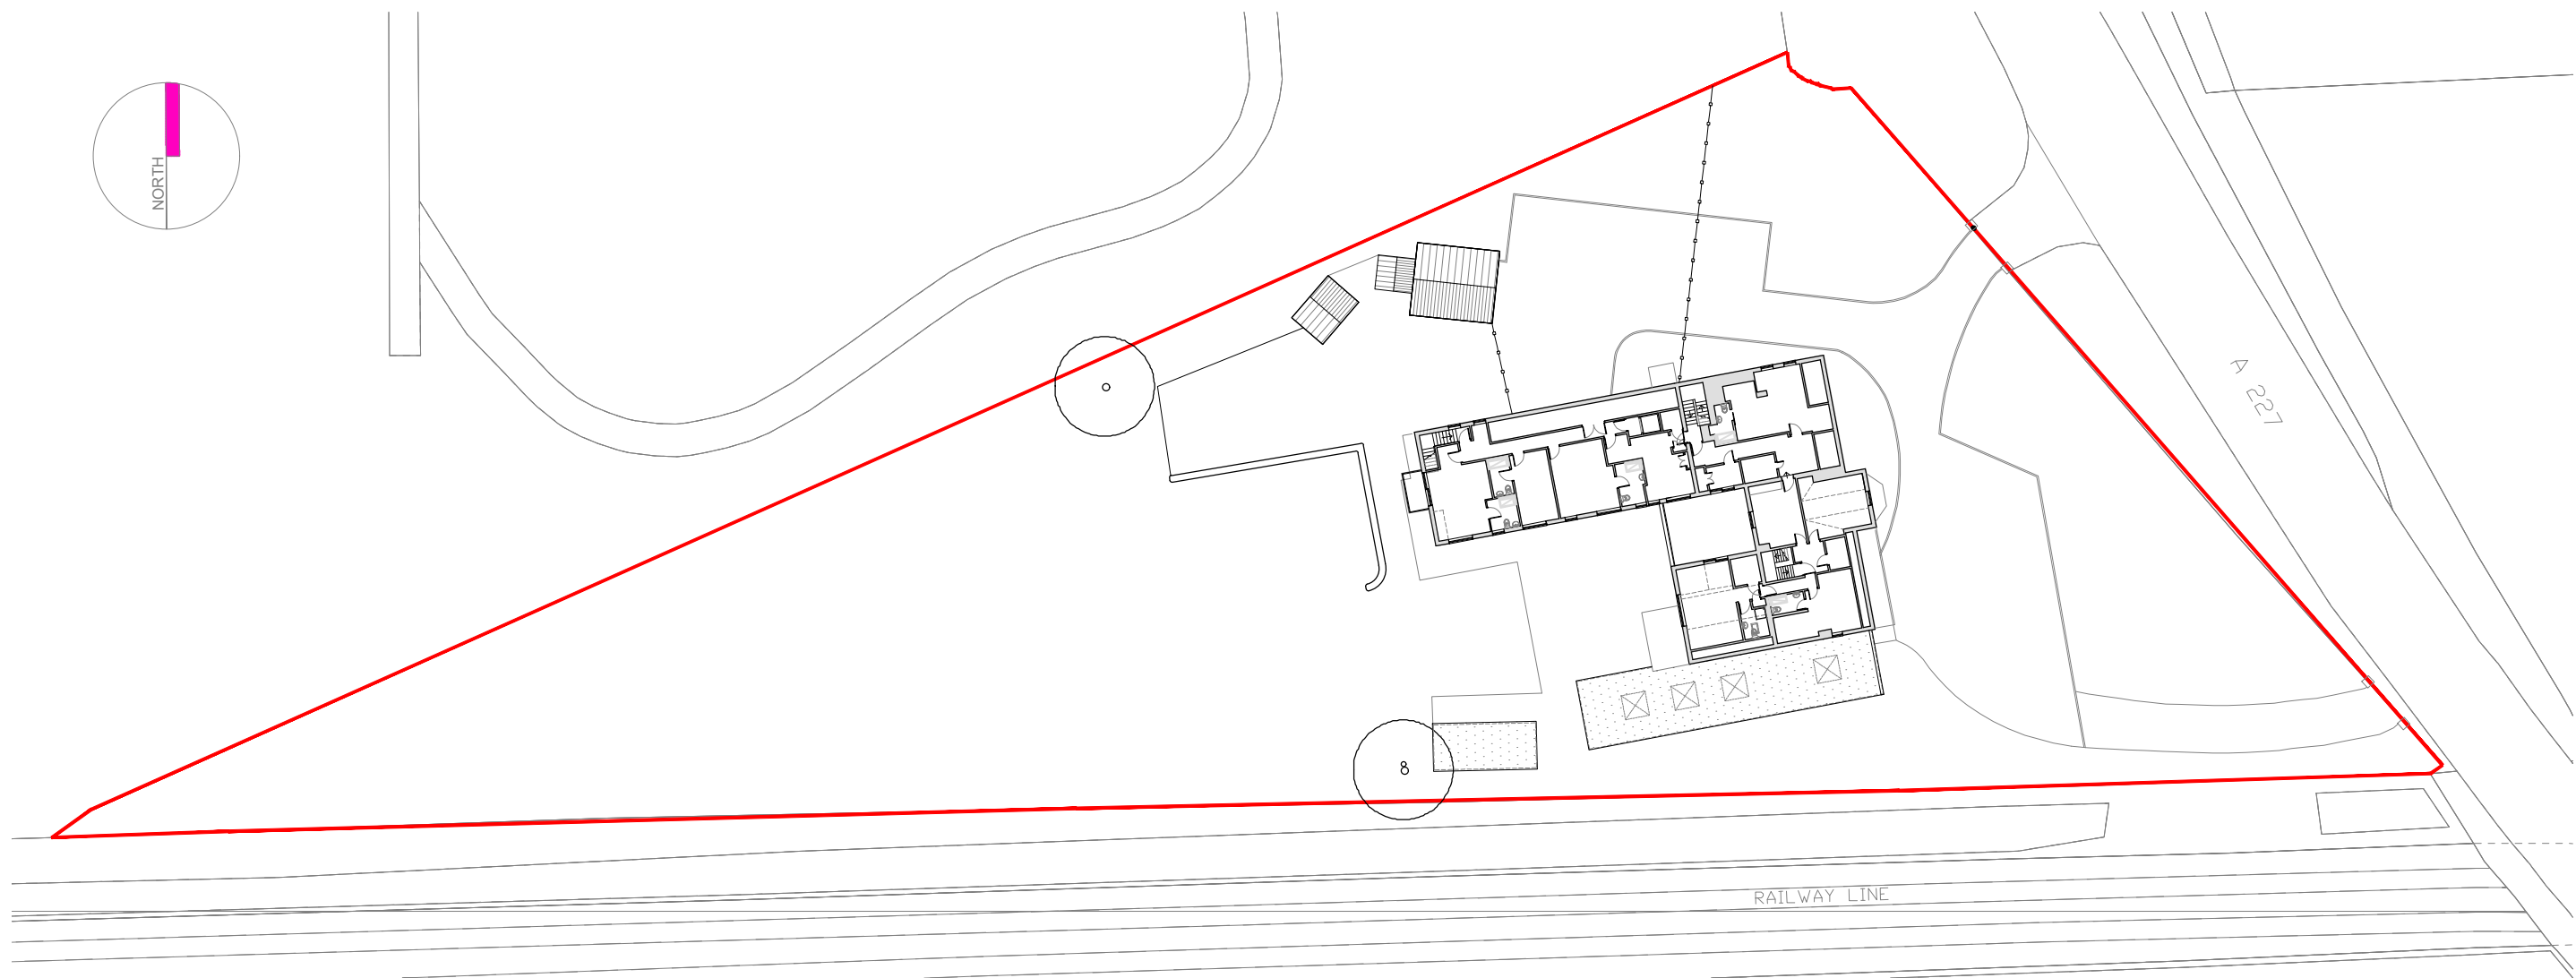


EXISTING SITE WITH EXISTING SECOND FLOOR PLAN
1:500

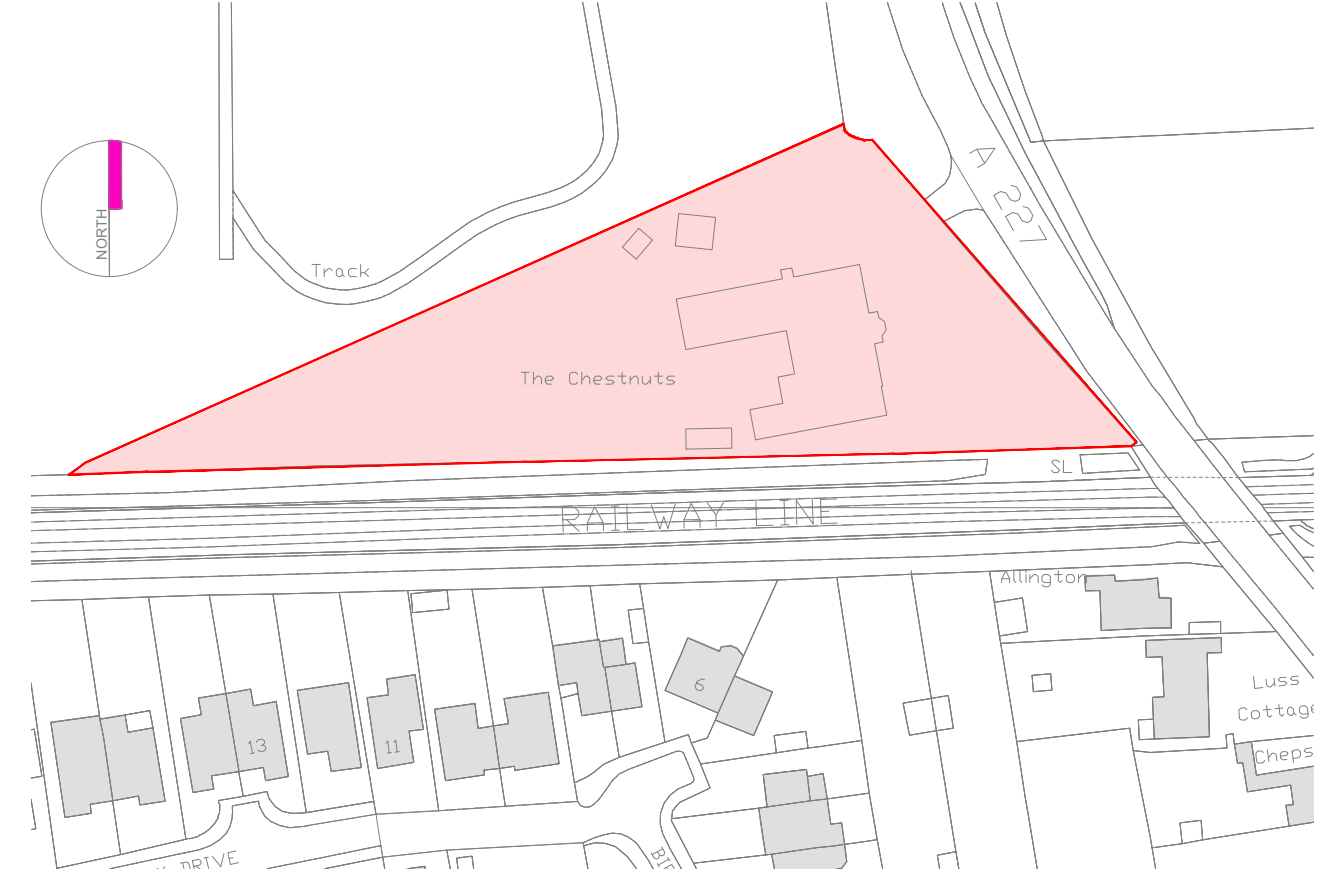


SITE LOCATION PLAN
1:1250

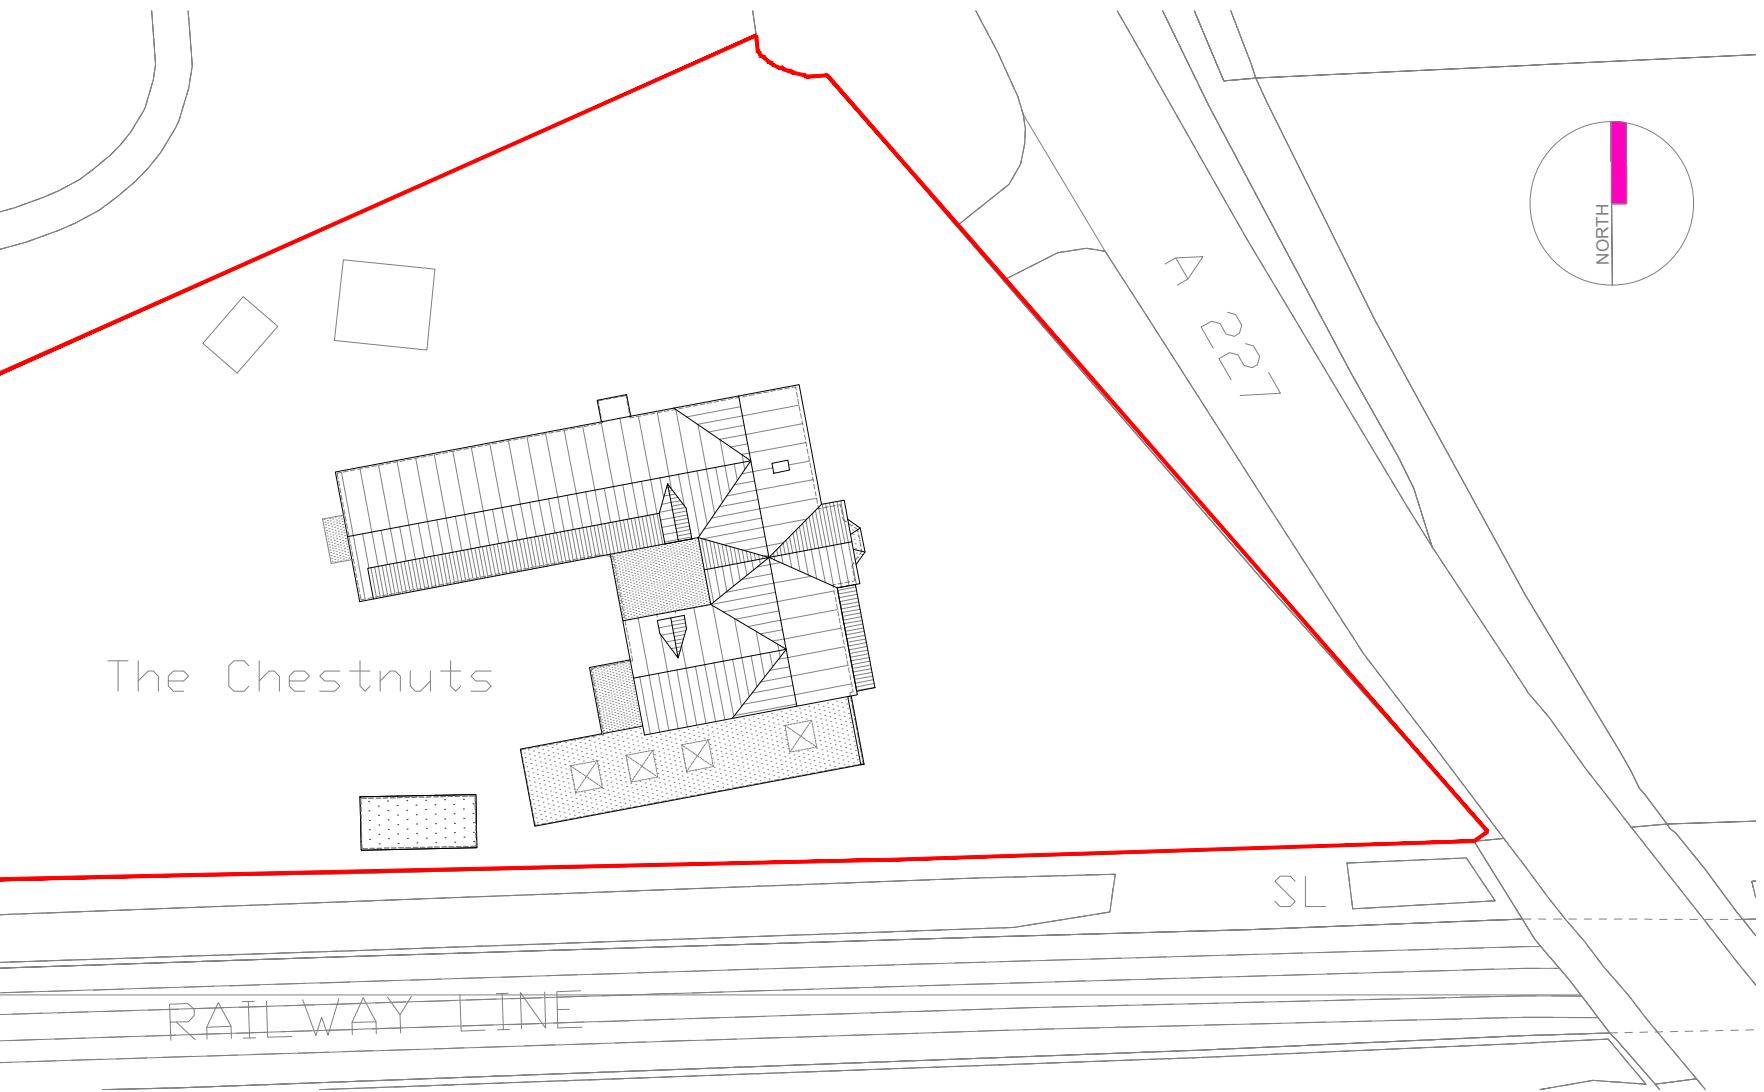

EXISTING BLOCK PLAN
1:500

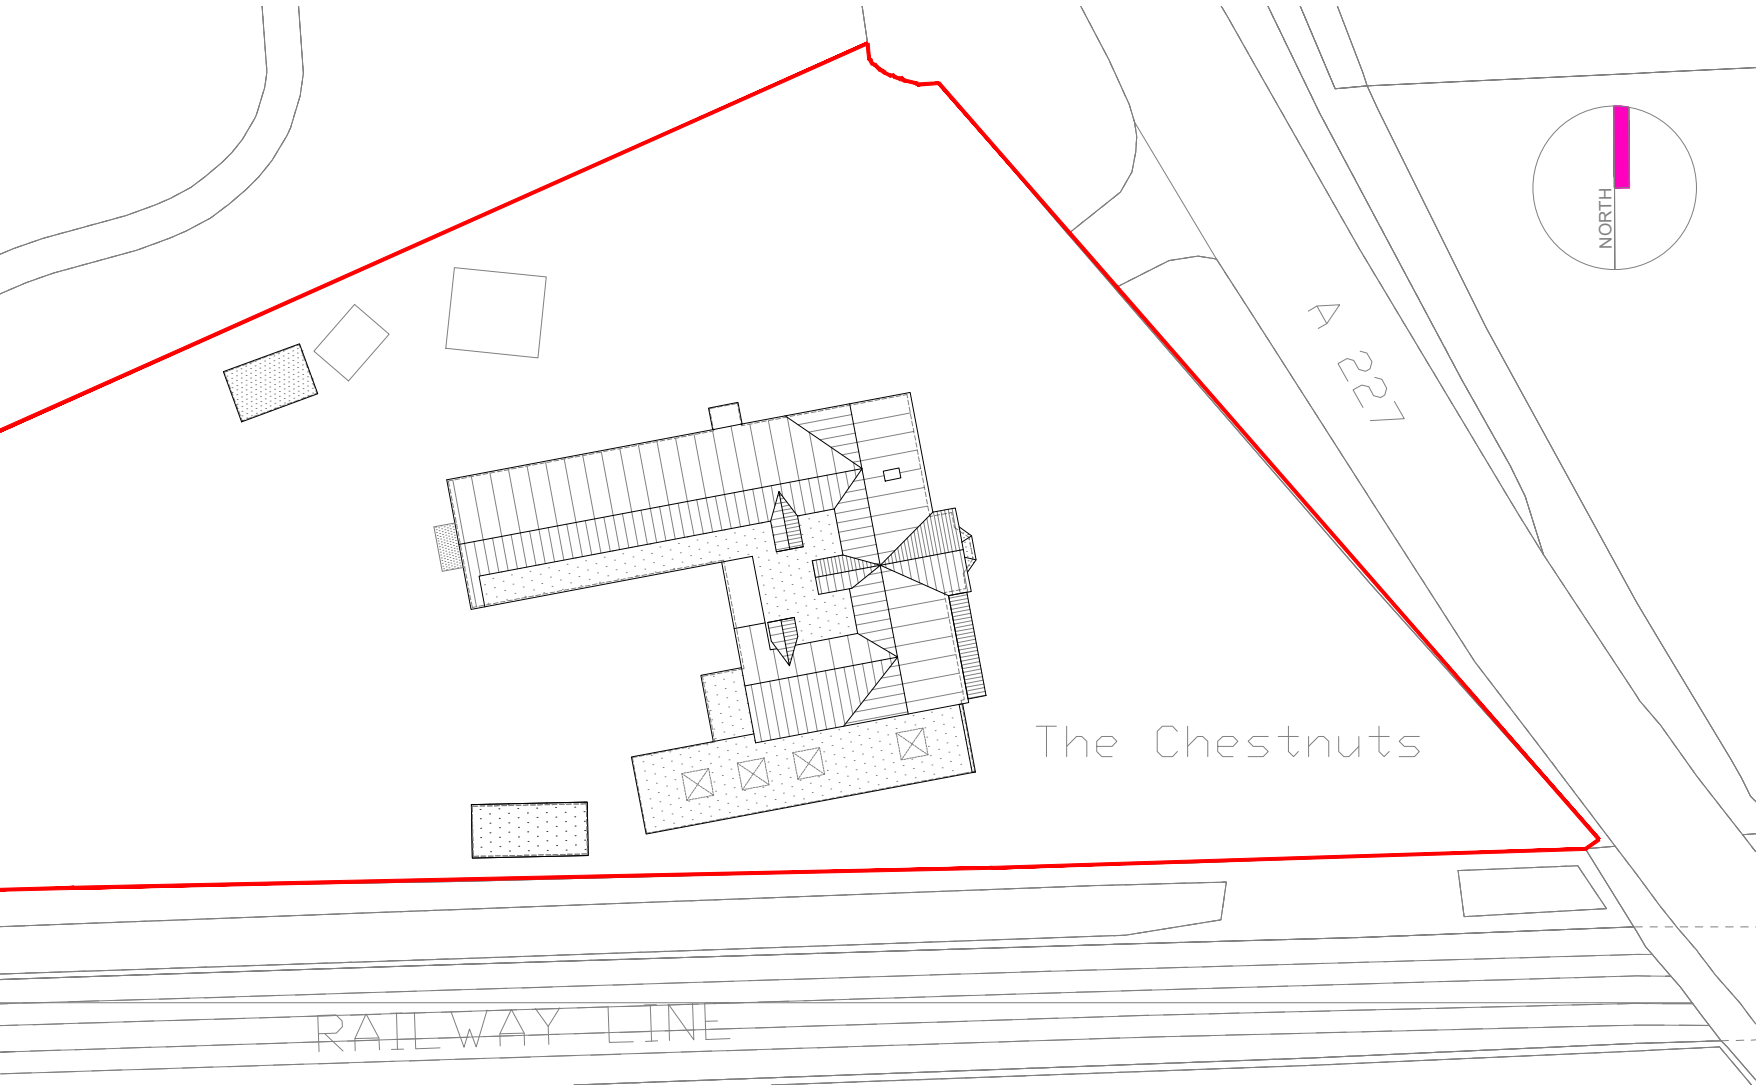

PROPOSED BLOCK PLAN
1:500

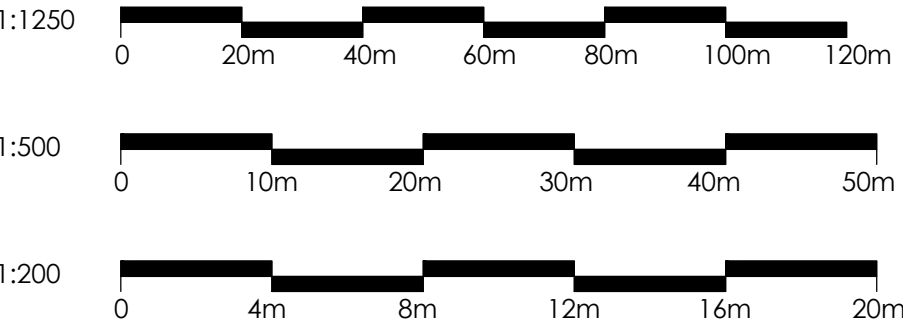

JOB TITLE THE CHESTNUTS CARE HOME WROTHAM ROAD, MEOPHAM GRAVESEND DA13 9AH		DRAWING TITLE PROPOSED & EXISTING SITE PLANS BLOCK PLANS & SITE LOCATION PLAN	
SCALE 1:100 @ A1	DRAWING NUMBER BDS-CH-P05	DATE NOV 22	REVISION

BUILDING DESIGN STUDIO
BESPOKE ARCHITECTURE

Building Design Studio, 26 Kingshill Avenue, Kingshill, West Malling, Kent, ME19 4AE.
T: 01732 424047 E: mail@bdsstudio.co.uk Web: www.bdsstudio.co.uk

DO NOT SCALE FROM THIS DRAWING