



Existing Front Elevations

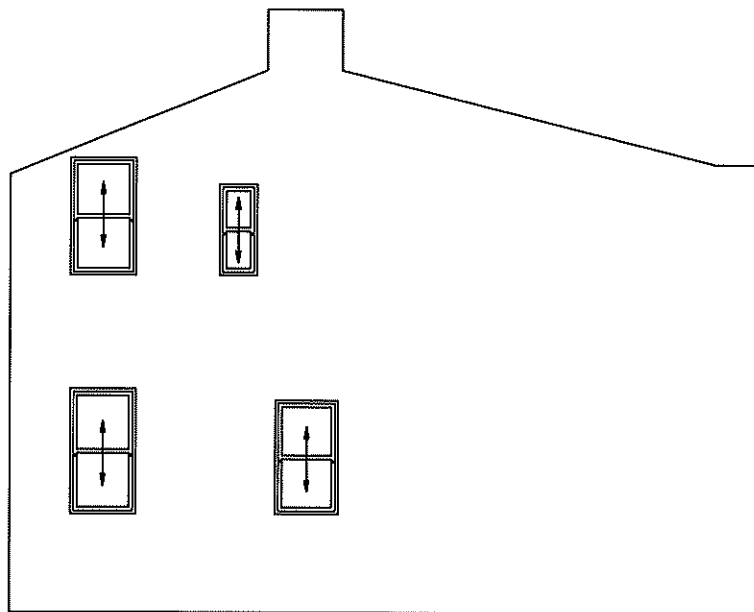

Proposed Front Elevations



Existing Main Building Side Elevation

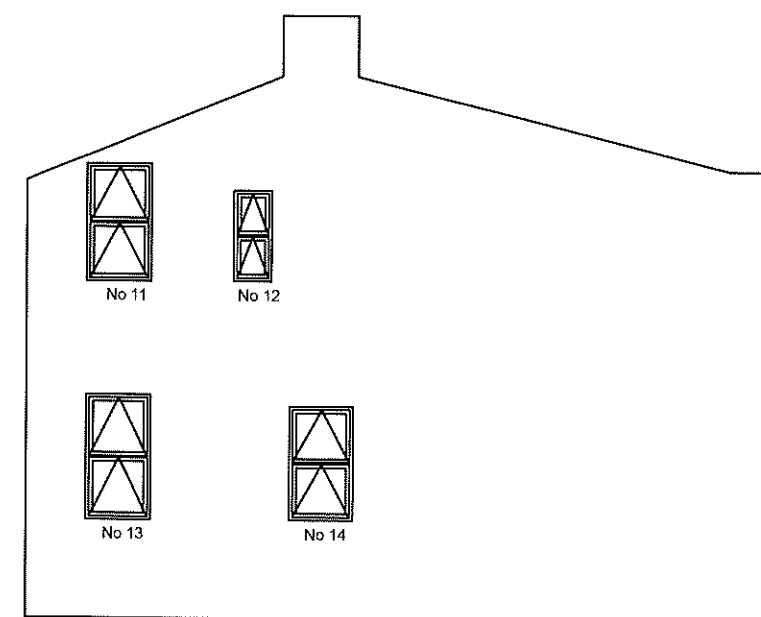

Proposed Main Building Side Elevation

**M.A. NEWSOME & Co. Ltd.**

CHARTERED BUILDING SURVEYORS

0208 8761 1715

Property 7, Old Road, DA12 1NJ

Drawing Existing & Proposed Front & Front Side Elevations!

Client The Hyde Group

Date March 2023

Scale 1:100 @ A3

Drawing No. OR-07-02