



0 1M 2M 3M

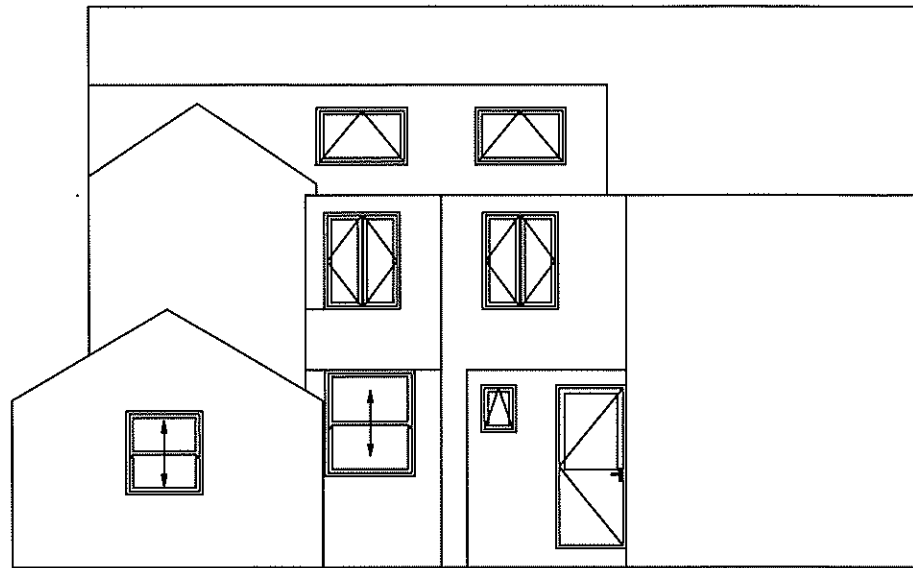


Existing Rear Elevations

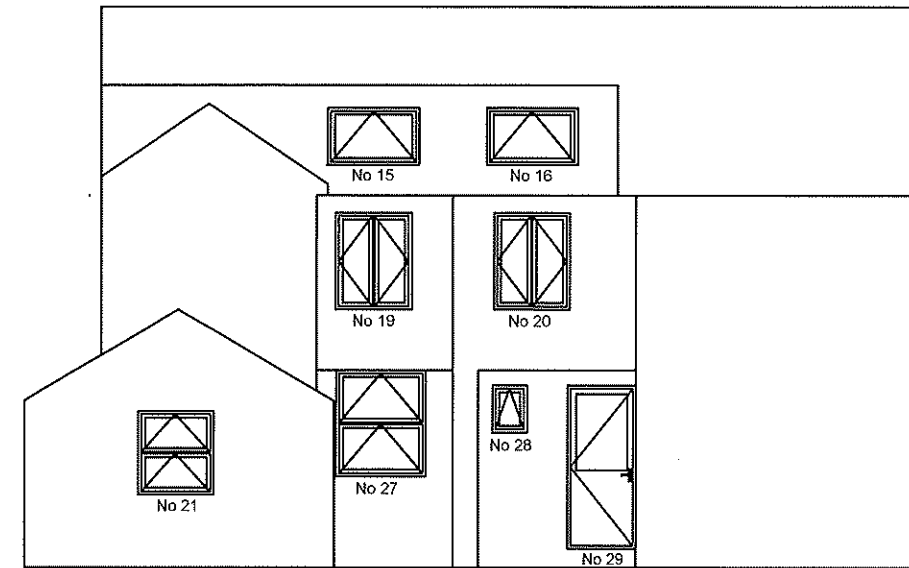

Proposed Rear Elevations



Existing Back Addition & Rear Extension Side Elevations

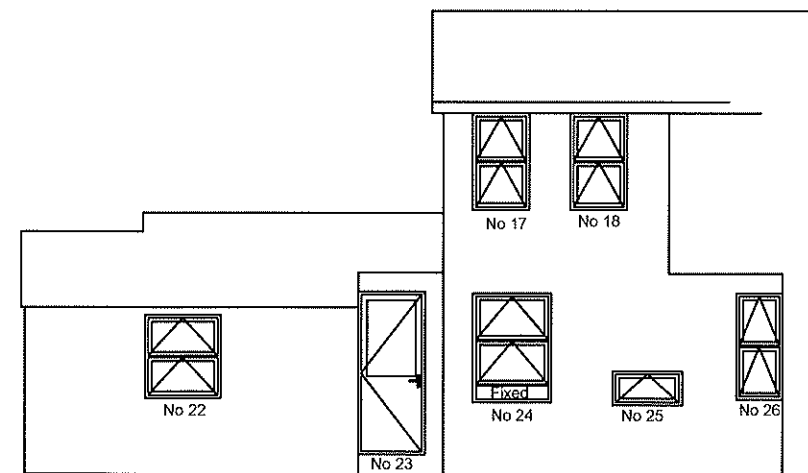

Proposed Back Addition & Rear Extension Side Elevations

M.A. NEWSOME & Co. Ltd.

CHARTERED BUILDING SURVEYORS

0208 8761 1715

Property 7, Old Road, DA12 1NJ

Drawing Existing & Proposed Rear & Rear Side Extension Elevations

Client The Hyde Group

Date March 202

Scale 1:100 @ A3

Drawing No. OR-07-03