


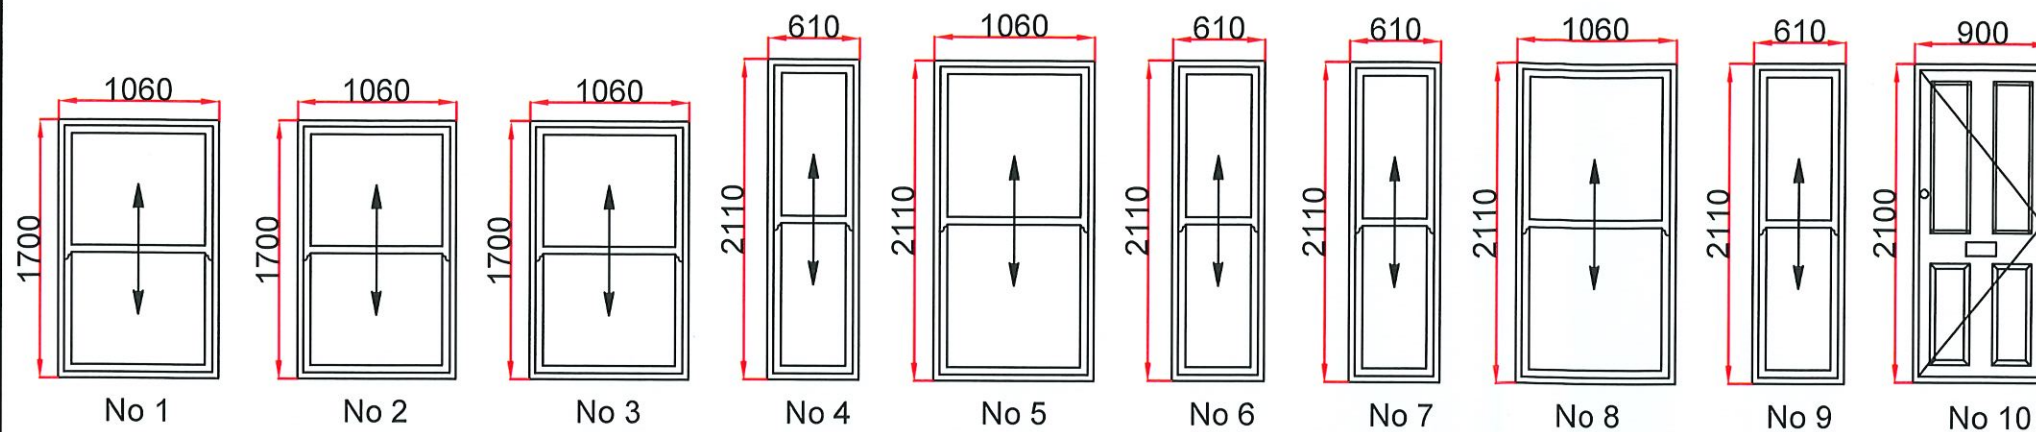


 

Proposed new front elevation windows to be white coloured UPVC double glazed sliding sash styles to match existing styles and opening sizes.
New front side entrance door (No.10) to flat C to be Composite door.

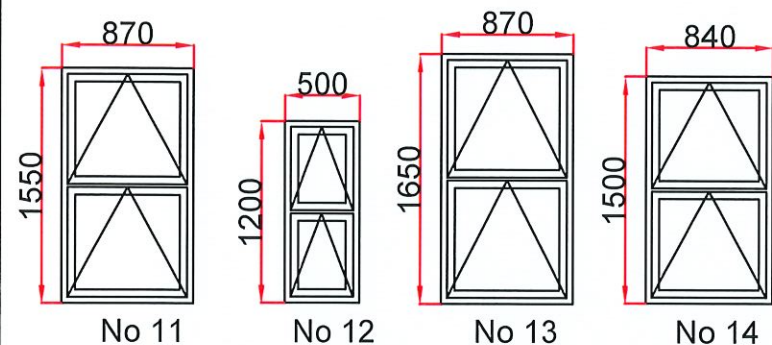

Proposed new side elevation windows to be white coloured UPVC double glazed Top Hung Over Top Hung styles to match existing opening sizes.

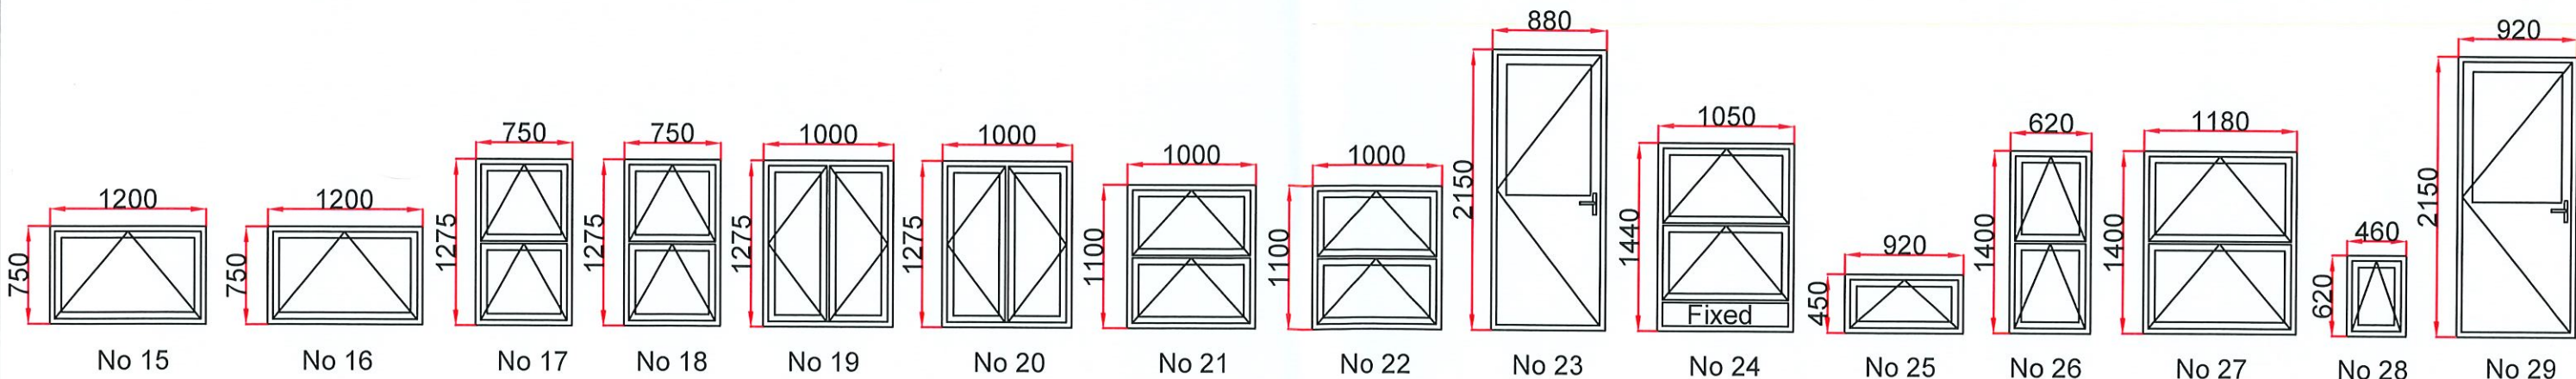

Proposed new rear elevation windows to be white coloured UPVC double glazed Top Hung Over Top Hung & casement styles to match existing opening sizes.

Rear garden doors to be UPVC double glazed 2XG styles to match existing opening sizes.

M.A. NEWSOME & Co. Ltd.

CHARTERED BUILDING SURVEYORS

0208 8761 1715

Property 7, Old Road, DA12 1NJ

Drawing Proposed Window Renewal -All Elevations

Client The Hyde Group

Date March 2023

Scale 1:50 @ A3

Drawing No. OR-07-01