




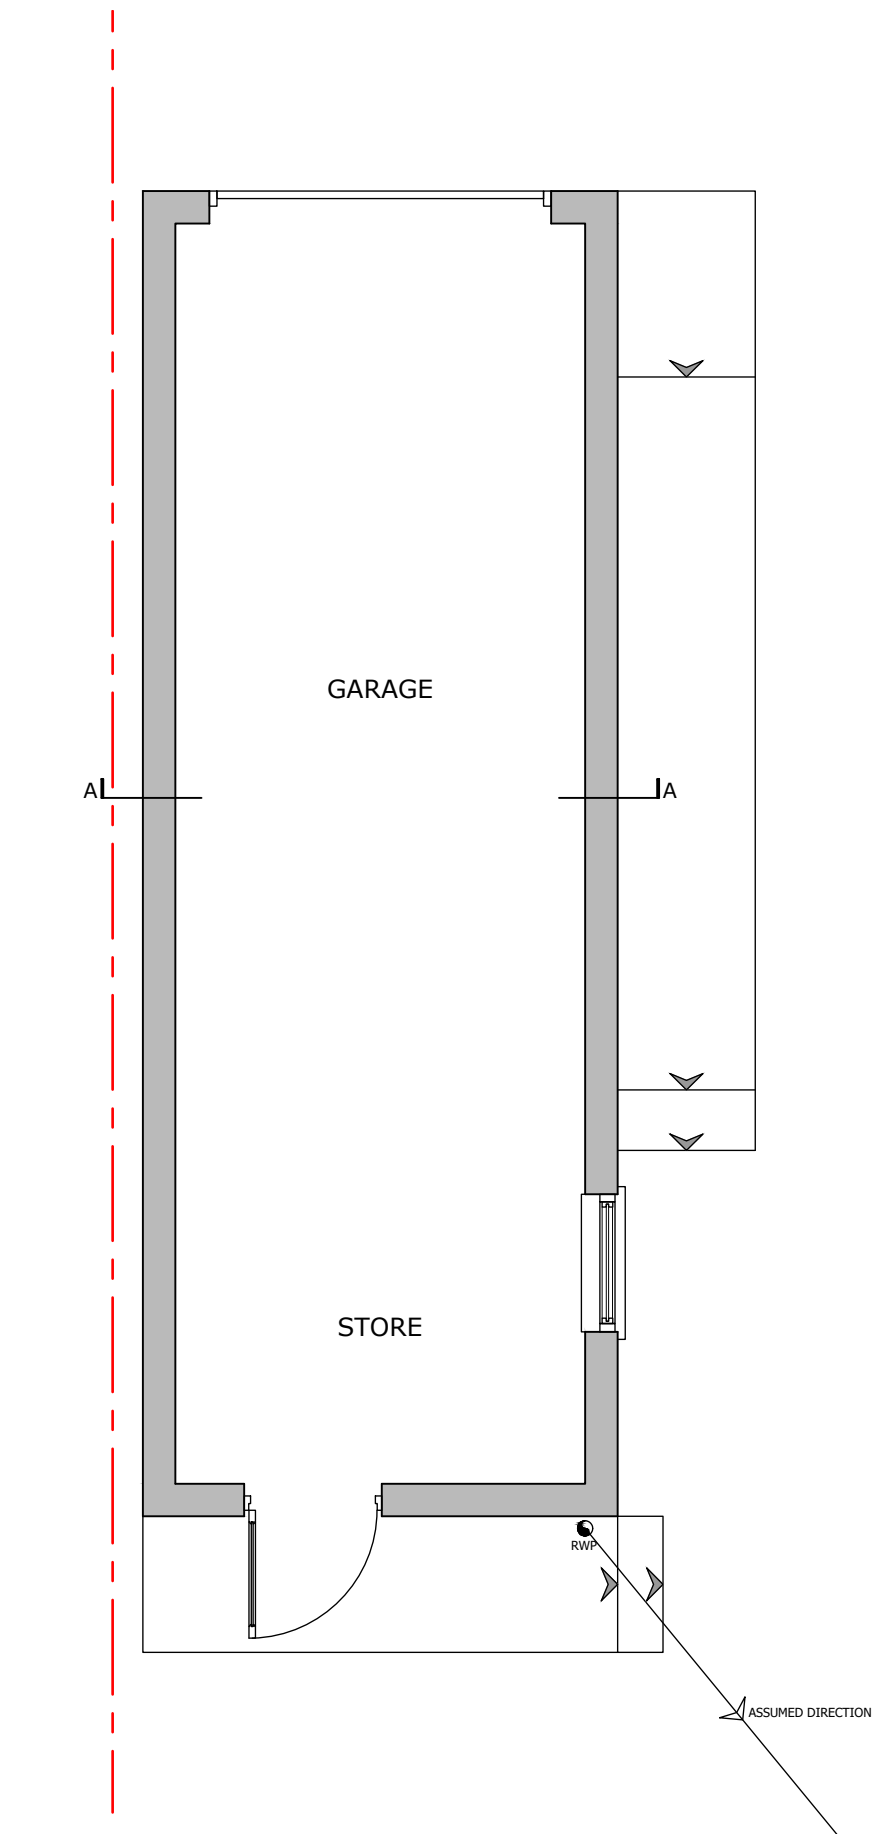


Existing Ground Floor Plan
1:50

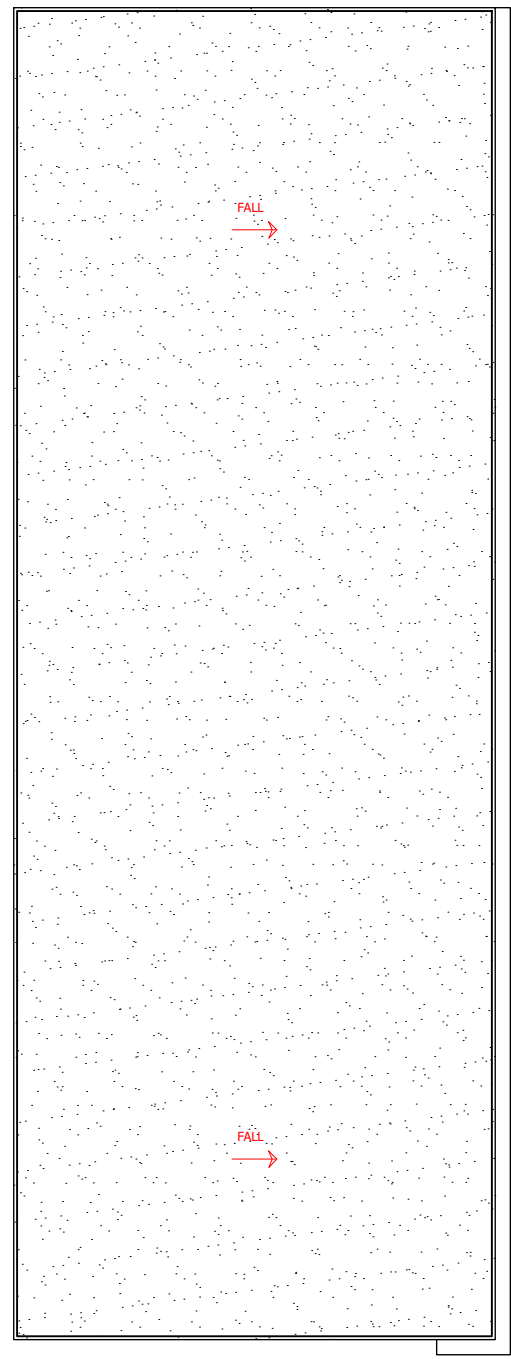


Existing Roof Plan
1:50

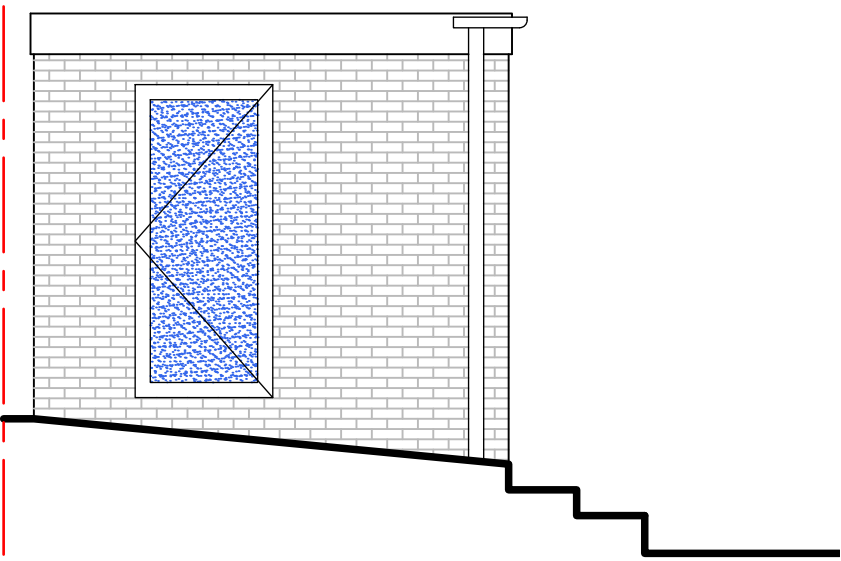


Existing Rear Elevation
1:50

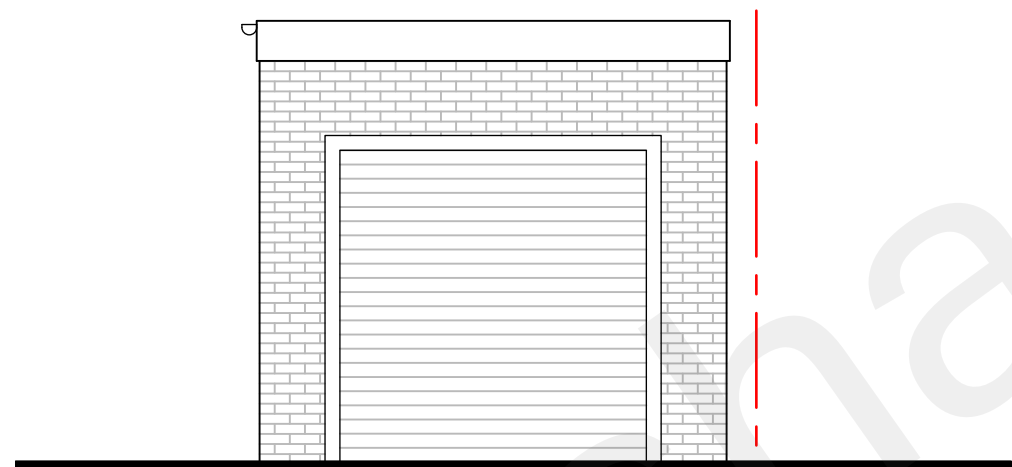


Existing Front Elevation
1:50

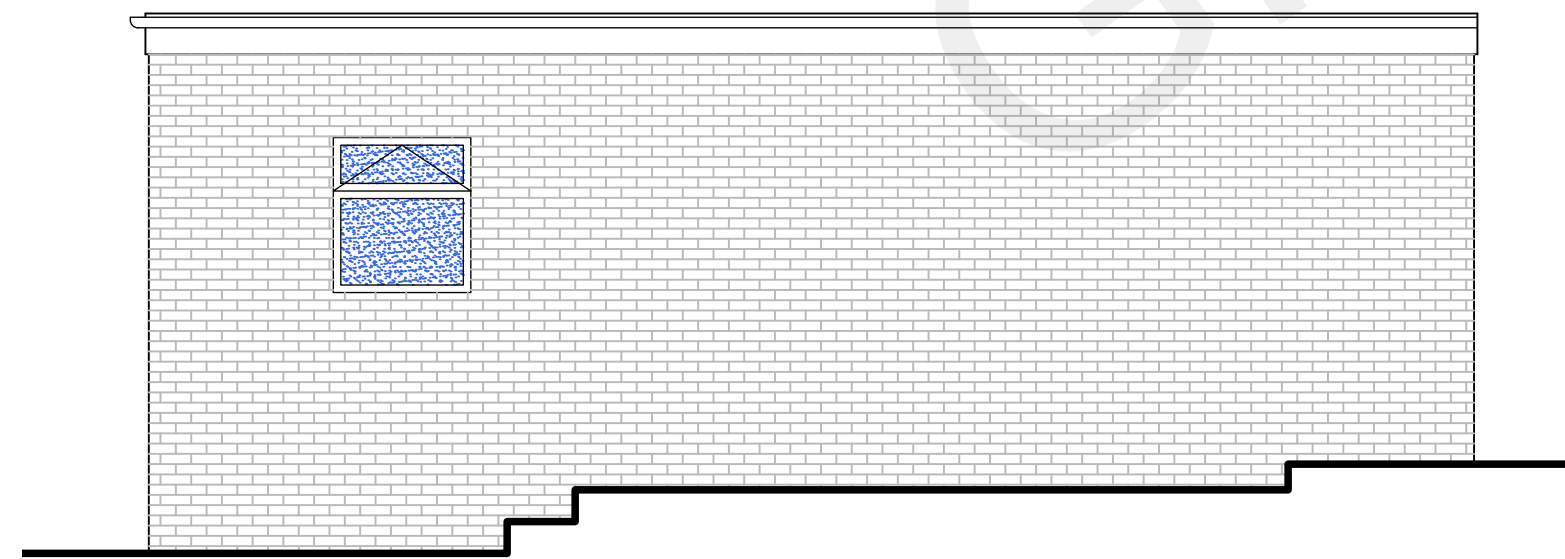

Existing Side Elevation
1:50

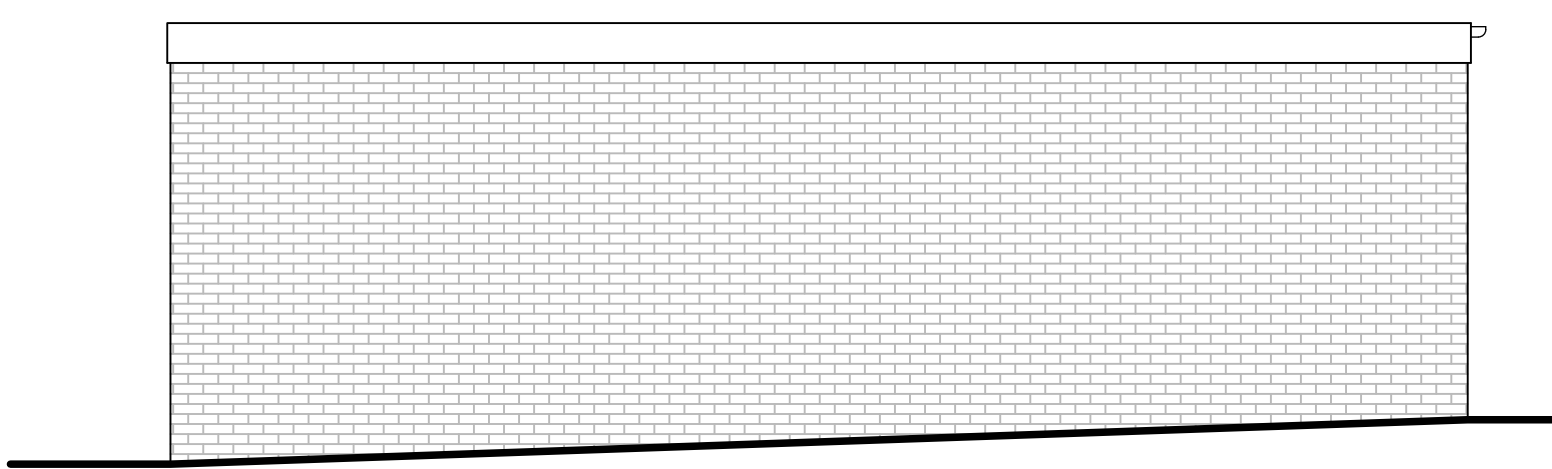

Existing Side Elevation
1:50

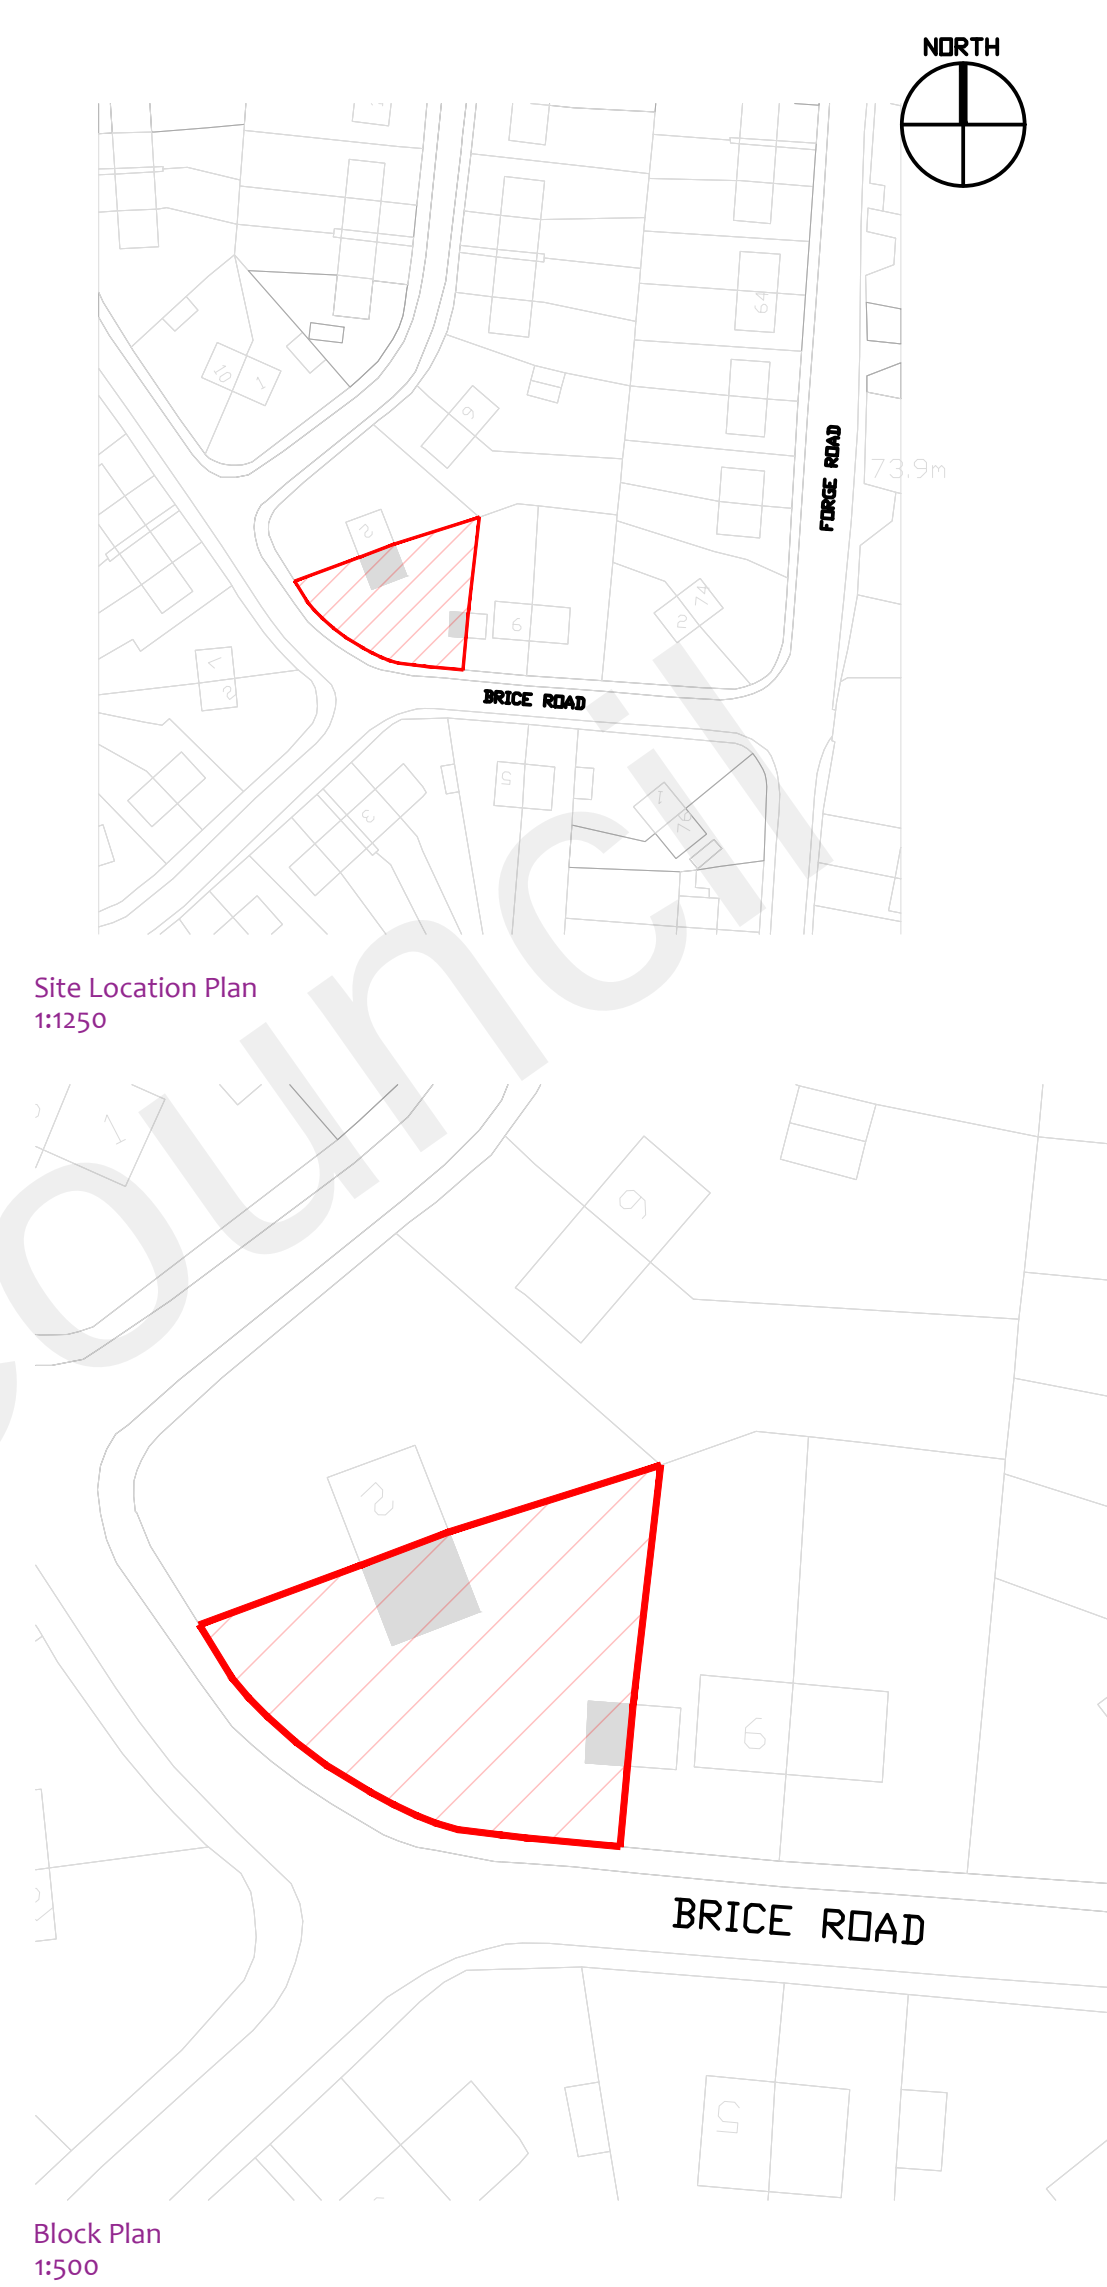

Block Plan
1:500



NOTES:

DISCLAIMER
Copyright in design and this drawing is product of empire architecture ltd.

IMPORTANT NOTES
Contractor to assume design responsibility under CDM2015.

All structural information noted should be checked against detailed structural engineers information / calculation sheets.

All dimensions where indicated are approximate and are for guidance purposes only. Actual dimensions should be checked on site. All dimensions to be cross-checked on site prior to completing a building regulations package, structural engineering, the party wall process and construction.

PARTY WALL NOTICES
Please note that before any building work commences, it is the responsibility of the builder or owner to serve party wall notices to all neighbours

KEY:
Solid red line indicative of site boundary

P01	First issue	CH	15.09.20
REV:	DESCRIPTION:	BY:	DATE:
STATUS:	PLANNING		



Empire Architecture
91 Chessington Avenue,
Bexleyheath,
London,
DA7 5NP
07535 618 164

CLIENT: HELEN BUSBY
8 BRICE ROAD, HIGHAM, ROCHESTER, ME3 7AG

ARCHITECT: Empire Architecture LTD

SITE: 8 BRICE ROAD

TITLE: Existing Site Location, Floor
Plans and Elevations

SCALE AT A1:	DATE:	DRAWN:	CHECKED:
VARIES	SEP' 20	CH	DW
PROJECT NO:	DRAWING NO:	REVISION:	
20.129	20.129.PL.002	P01	