


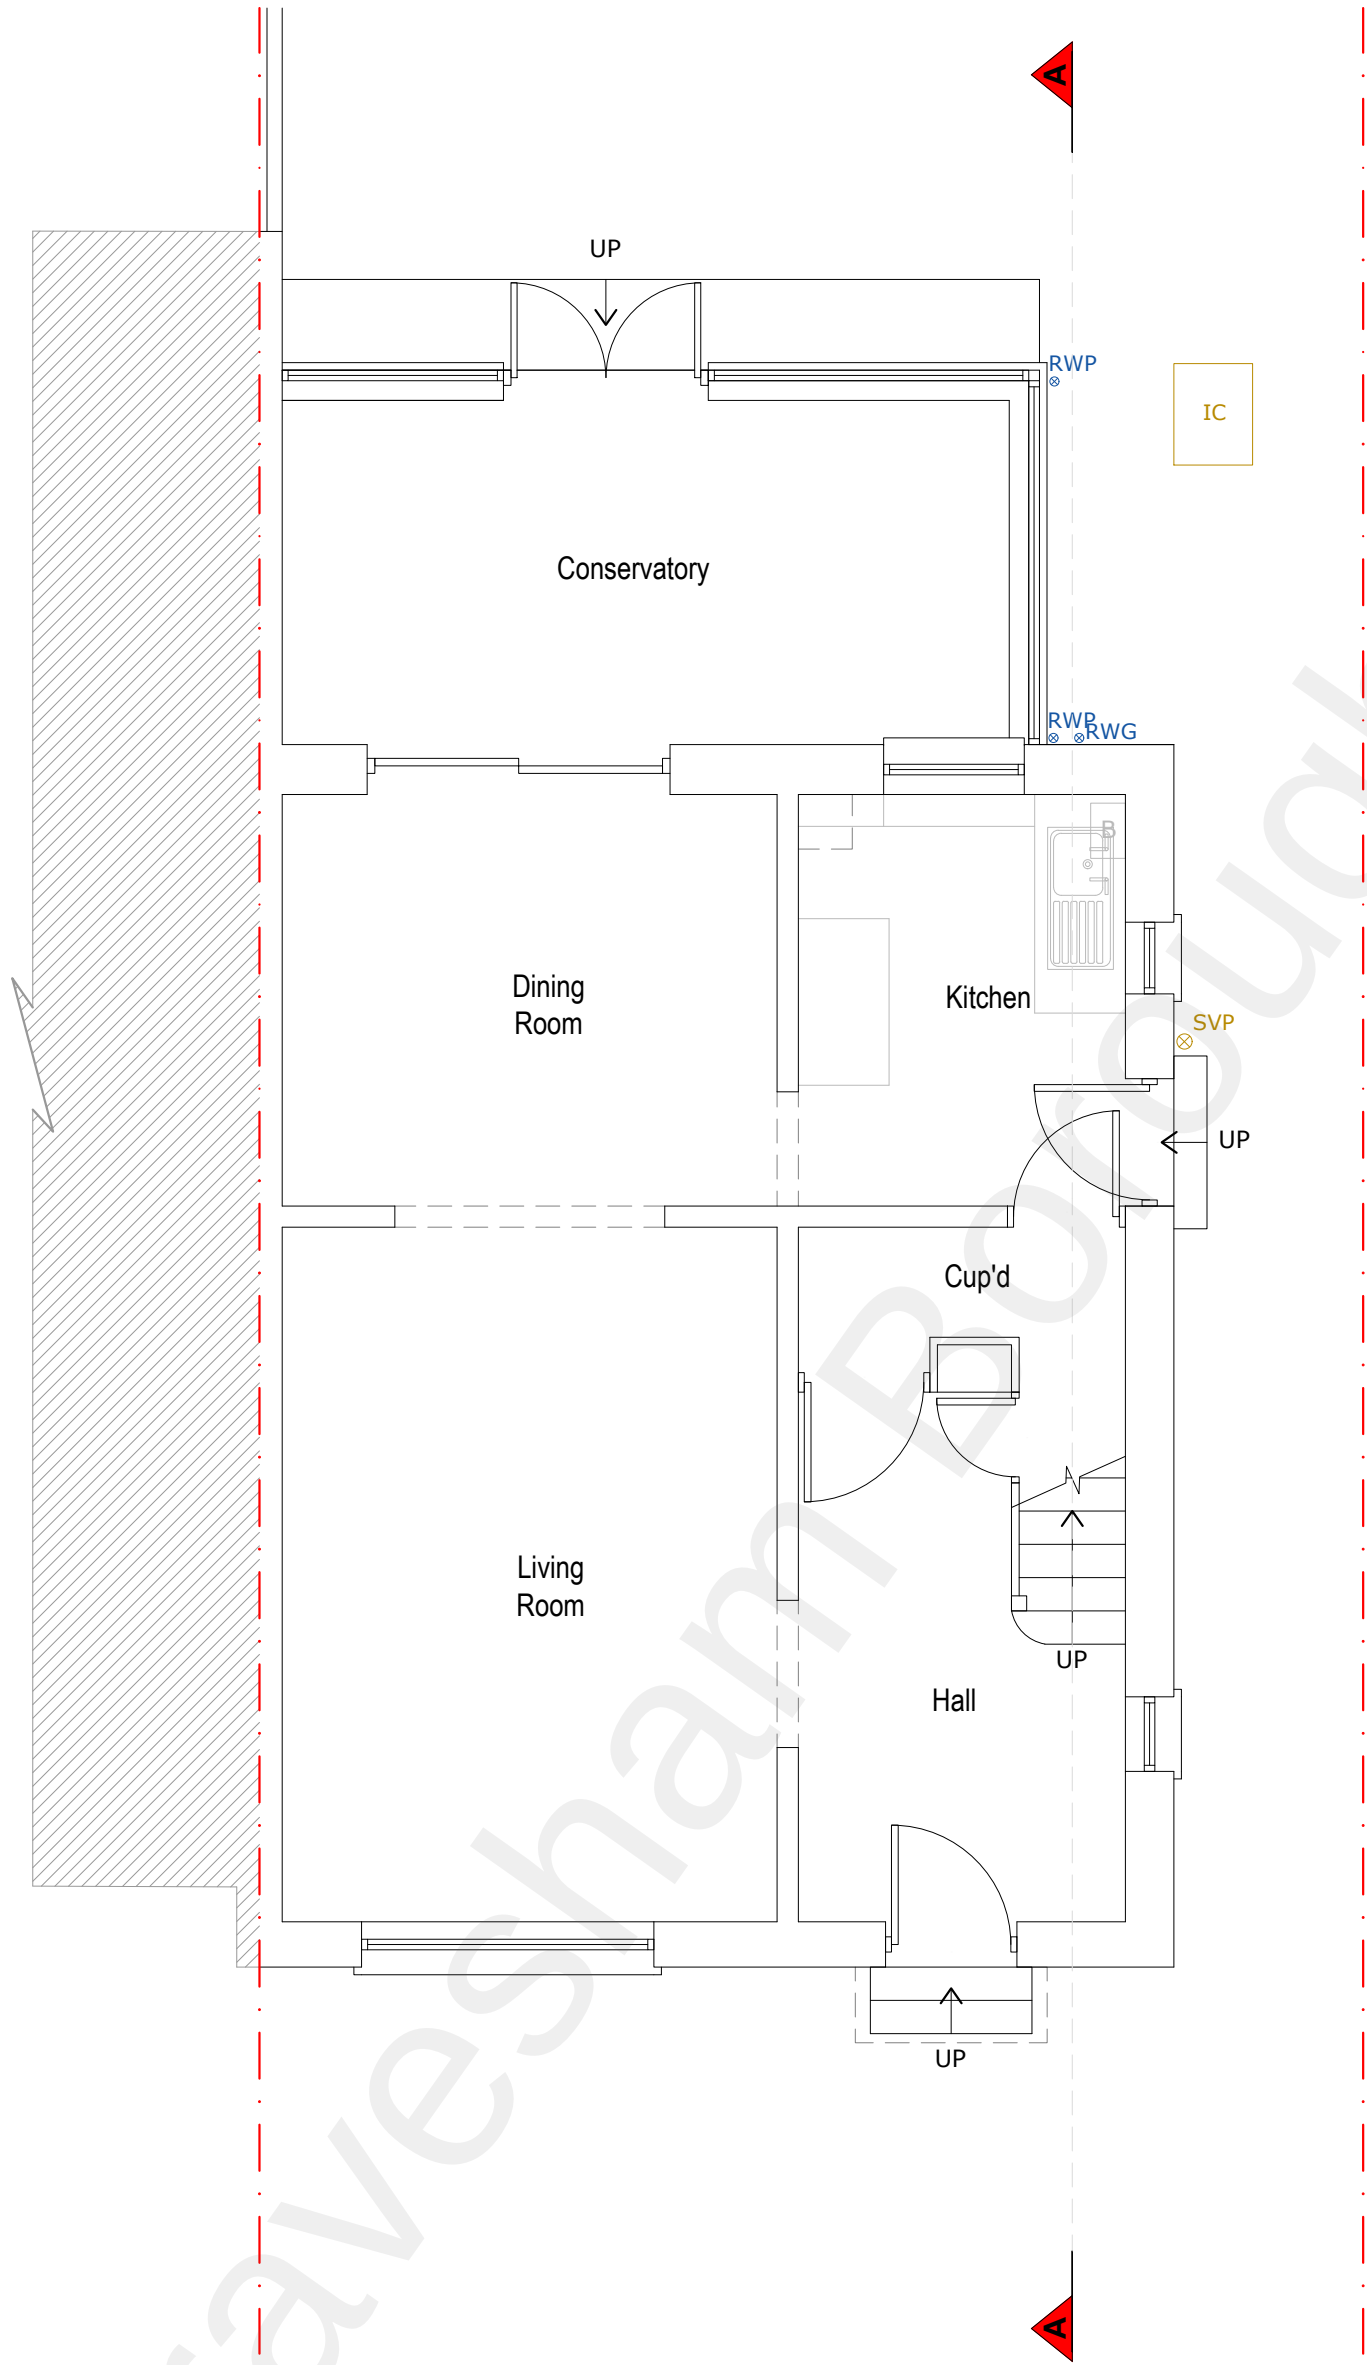

Existing Ground Floor Plan

Copyright in the design and this drawing is the property of RESI.

Reproduction in whole or in part is forbidden without written sanction of RESI.

All dimensions to be cross-checked on site prior to completing a Planning, structural engineering, the party wall process and construction.

Print to scale (as actual size)

NOTES

Existing ground floor area ca. 54.13 m²

DRAINAGE KEYS

Rainwater downpipe

Soil vent pipe

Flow direction

Sewer pipes

GENERAL KEYS

Boundary line

Existing walls

REV	DESCRIPTION	DRN	CHK
PP09	PLANNING DRAWINGS	MM	FD
		16.08.2022	16.08.2022

Job Title

Two storey extension at
23 Vicarage Lane, DA12 4TF

Drawing Status

Planning Drawings

Client

Alan Ring

Drawing Title

Existing Ground Floor Plan

Scale

1/50 @ A2,

Date

August 22

Drawn

DK

Checked

FD

Drawing No.

22-0975 - 03

