

Copyright in the design and this drawing is the property of RESI.

Reproduction in whole or in part is forbidden without written sanction of RESI.


All dimensions to be cross-checked on site prior to completing a Planning, structural engineering, the party wall process and construction.

Print to scale (as actual size)

NOTES



Proposed Front Elevation

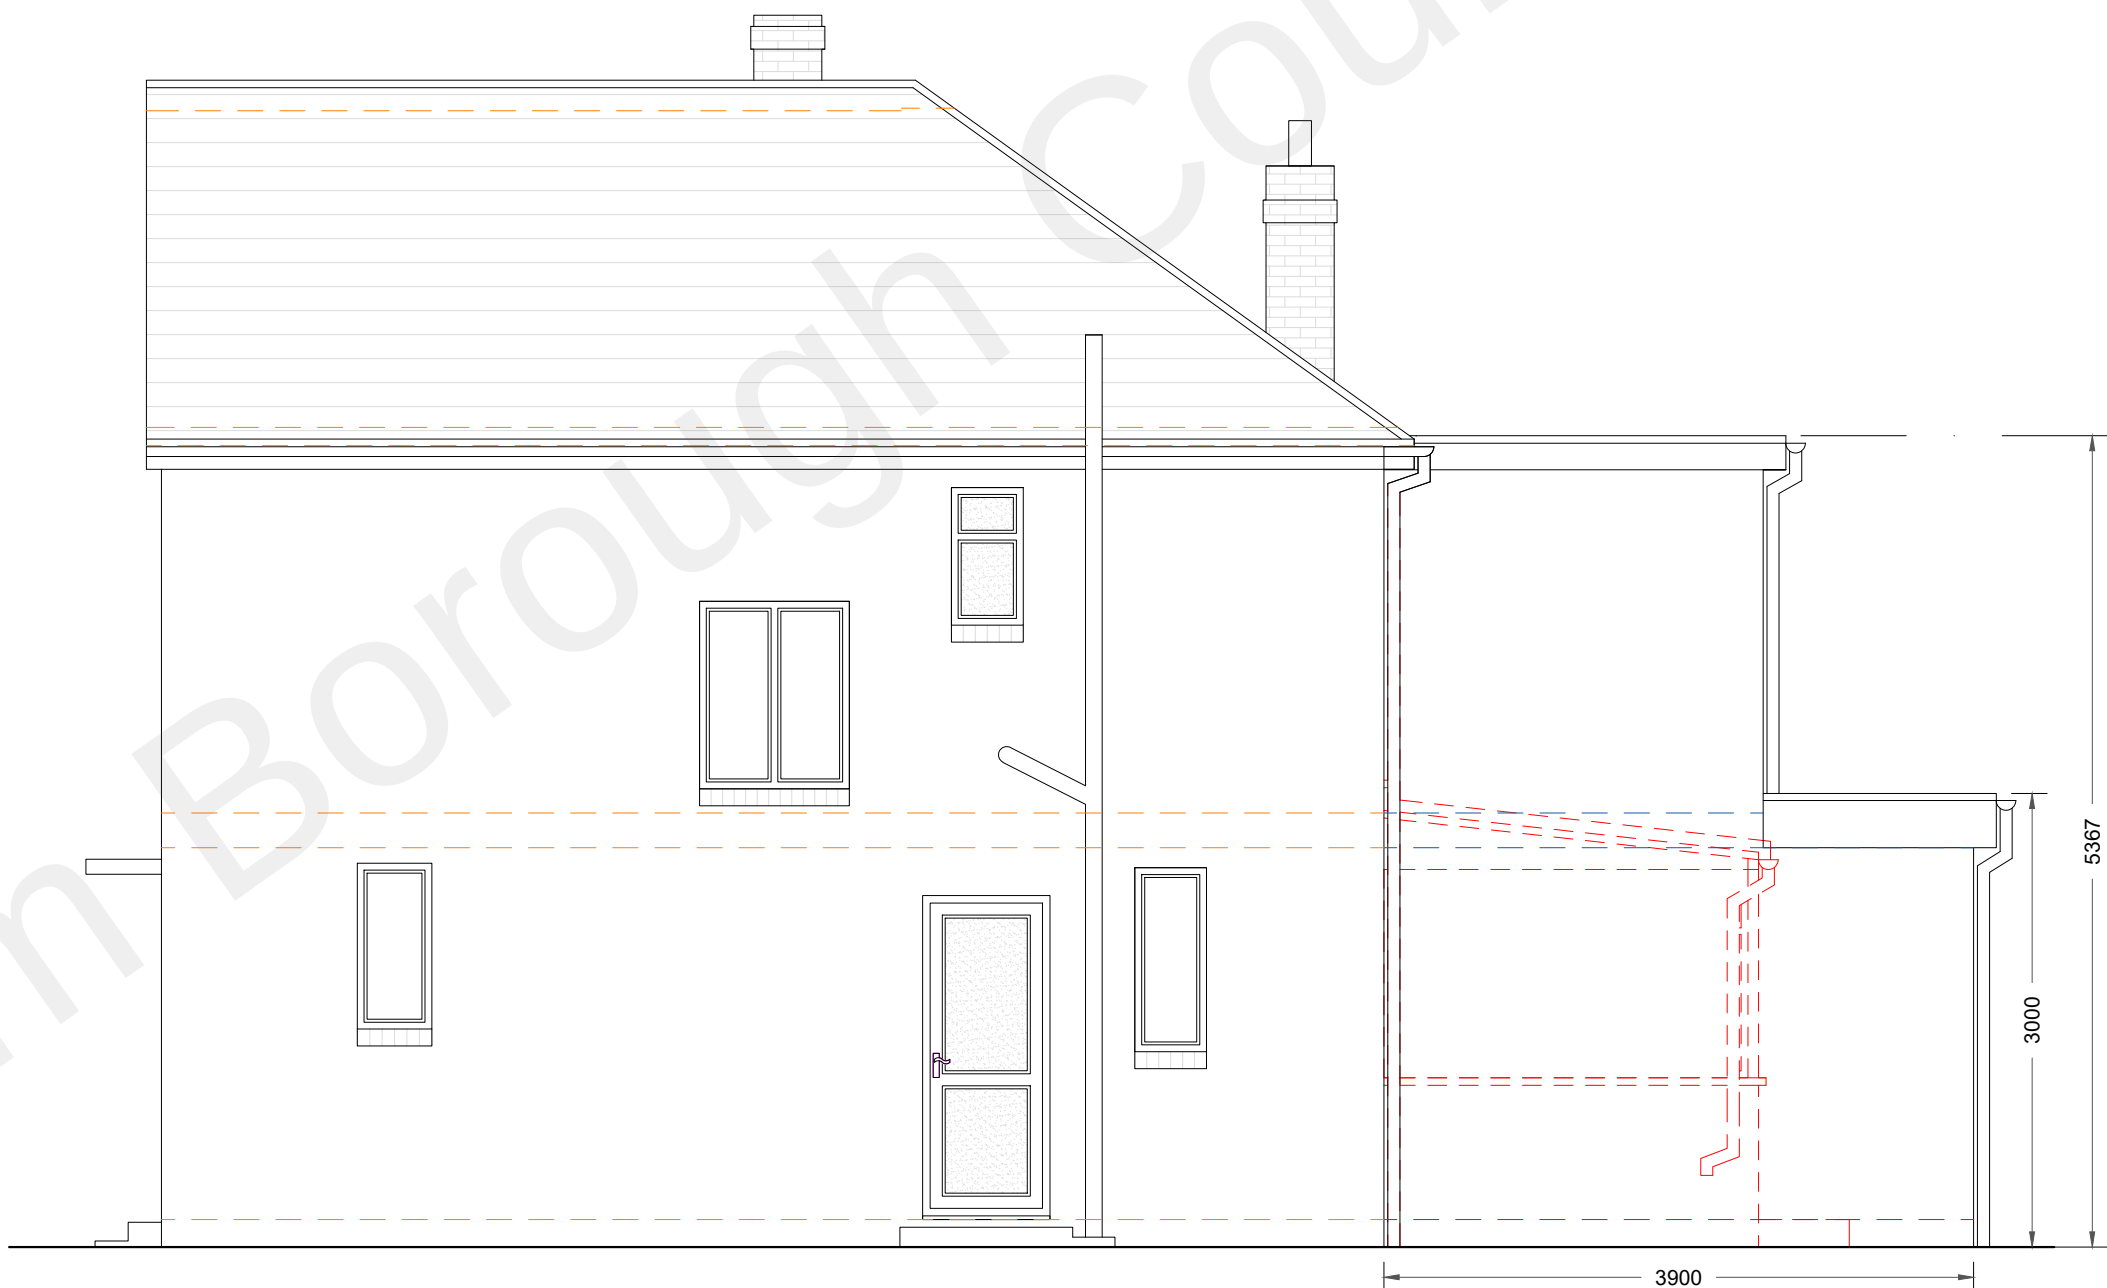

Proposed Right Side Elevation

GENERAL KEYS	
	Proposed floor / ceiling levels
	Existing floor / ceiling levels
	Boundary line
	Existing walls
	Existing removed
	Proposed walls

REV	DESCRIPTION	DRN	CHK
PP09	PLANNING DRAWINGS	MW	TD
		18.08.2022	18.08.2022



Job Title
Two storey extension at
23 Vicarage Lane, DA12 4TF

Drawing Status
Planning Drawings

Client
Alan Ring

Drawing Title
Proposed Elevations

Scale 1/50 @ A2.	Drawn DK
Date August 22	Checked FD

Drawing No.
22-0975 - 12

