


Copyright in the design and this drawing is the property of RESI.

Reproduction in whole or in part is forbidden without written sanction of RESI.


All dimensions to be cross-checked on site prior to completing a Planning, structural engineering, the party wall process and construction.

Print to scale (as actual size)

NOTES

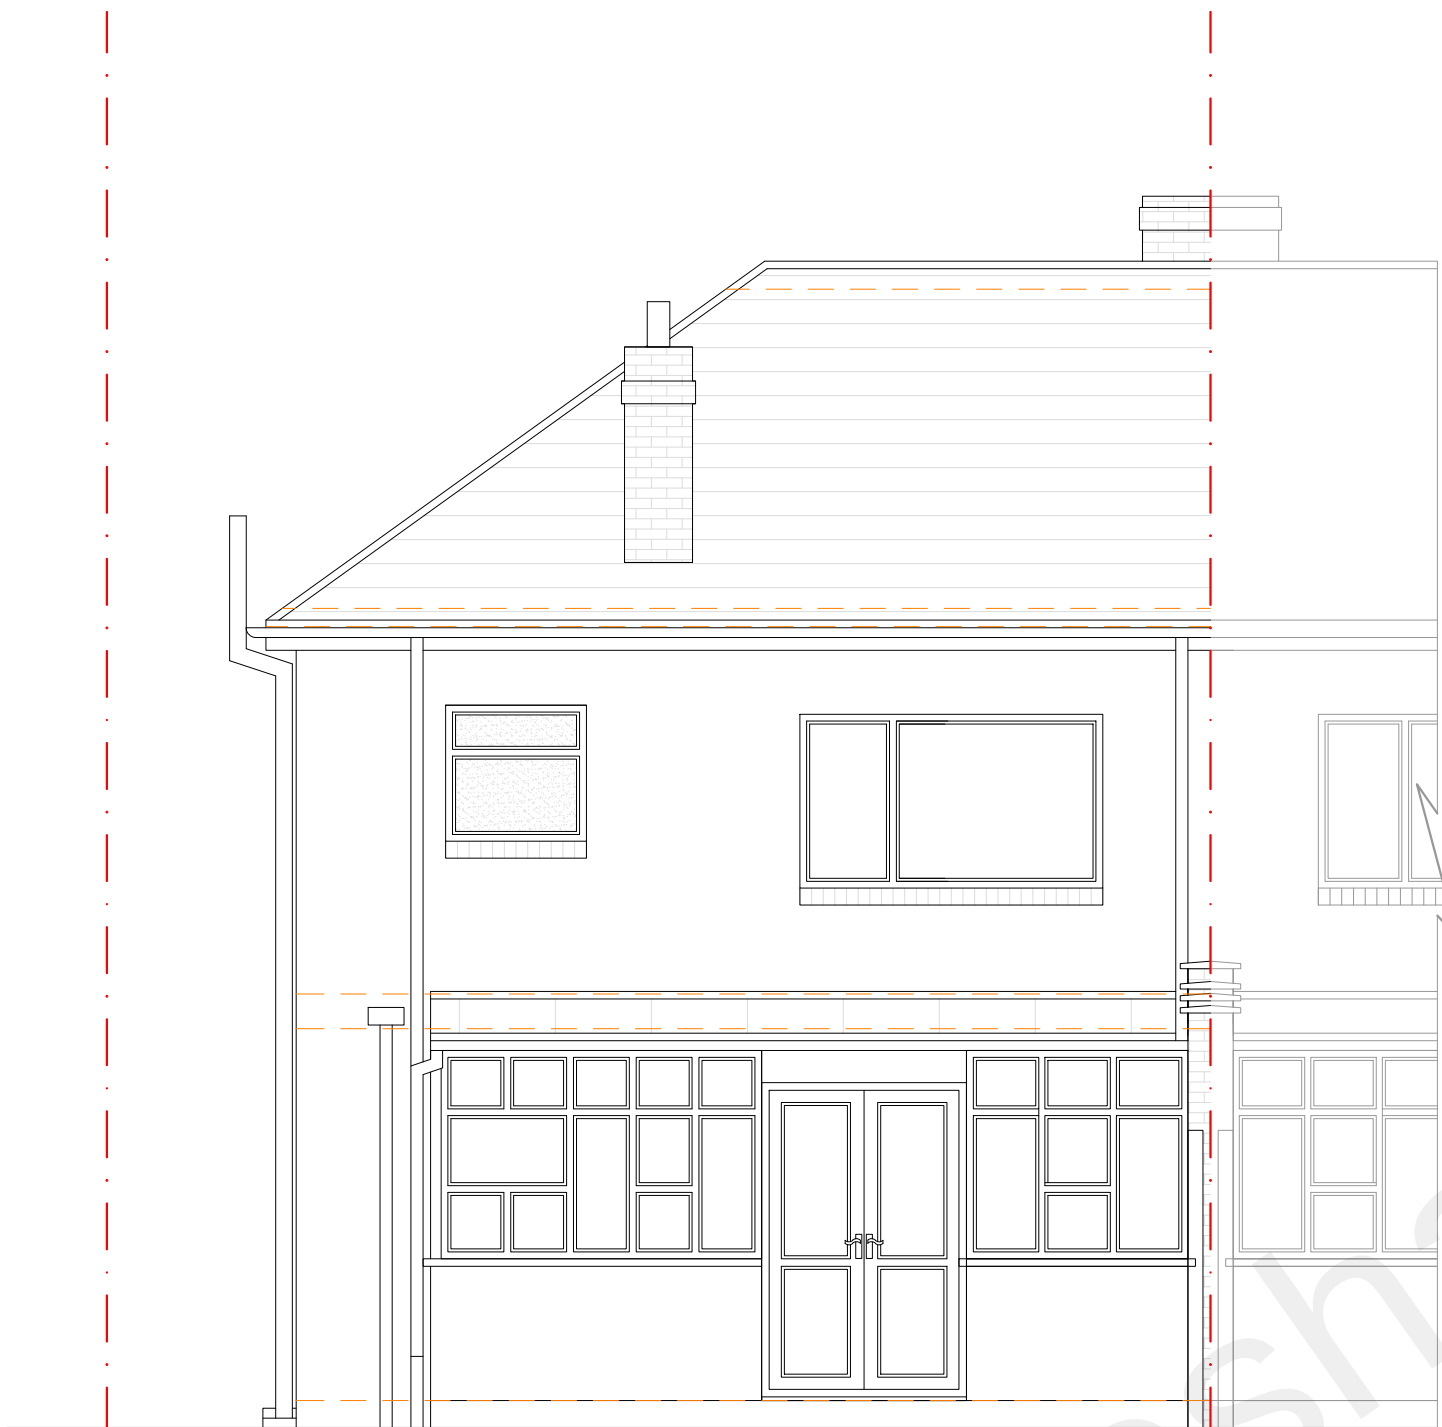

Existing Rear Elevation

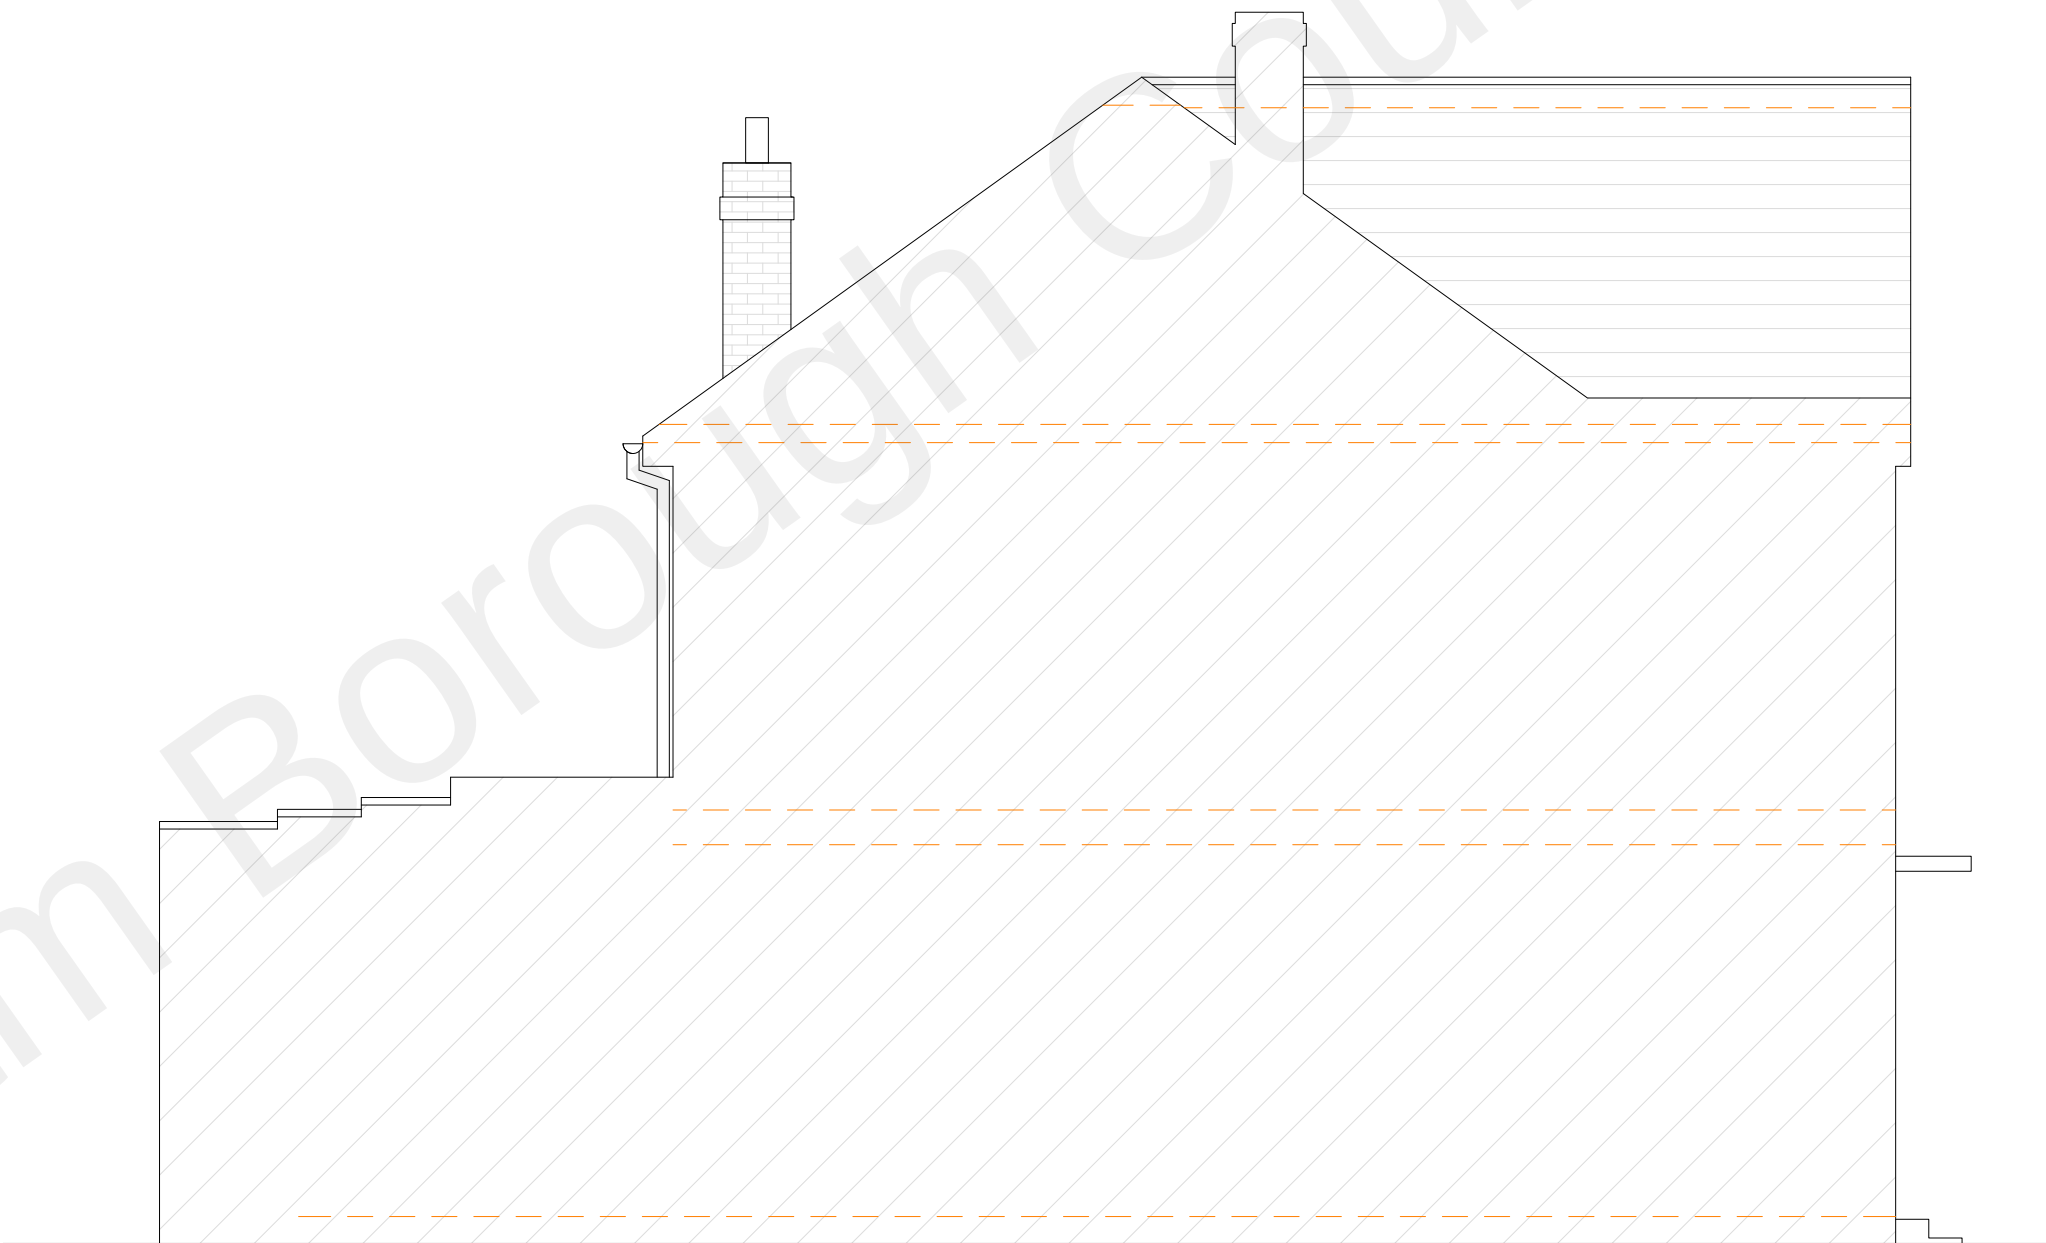

Existing Left Side Elevation

GENERAL KEYS

- Existing floor / ceiling levels
- Boundary line
- Existing walls

REV	DESCRIPTION	DRN	CHK
PP09	PLANNING DRAWINGS	MW 18.08.2022	TD 18.08.2022



Job Title
Two storey extension at
23 Vicarage Lane, DA12 4TF

Drawing Status
Planning Drawings

Client
Alan Ring

Drawing Title
Existing Elevations

Scale
1/50 @ A2.

Date
August 22

Drawn
DK

Checked
FD

Drawing No.
22-0975 - 13

