

Copyright in the design and this drawing is the property of RESI.

Reproduction in whole or in part is forbidden without written sanction of RESI.

All dimensions to be cross-checked on site prior to completing a Planning, structural engineering, the party wall process and construction.

Print to scale (as actual size)

NOTES

- GENERAL KEYS
- Proposed floor / ceiling levels
 - Existing floor / ceiling levels
 - Boundary line
 - Existing walls
 - Existing removed
 - Proposed walls

REV	DESCRIPTION	DRN	CHK
PP09	PLANNING DRAWINGS	MW	FD
		18.08.2022	18.08.2022

RESI

Job Title
Two storey extension at
23 Vicarage Lane, DA12 4TF


Drawing Status
Planning Drawings

Client
Alan Ring


Drawing Title
Proposed Elevations

Scale 1/50 @ A2.	Drawn DK
Date August 22	Checked FD

Drawing No.
22-0975 - 14

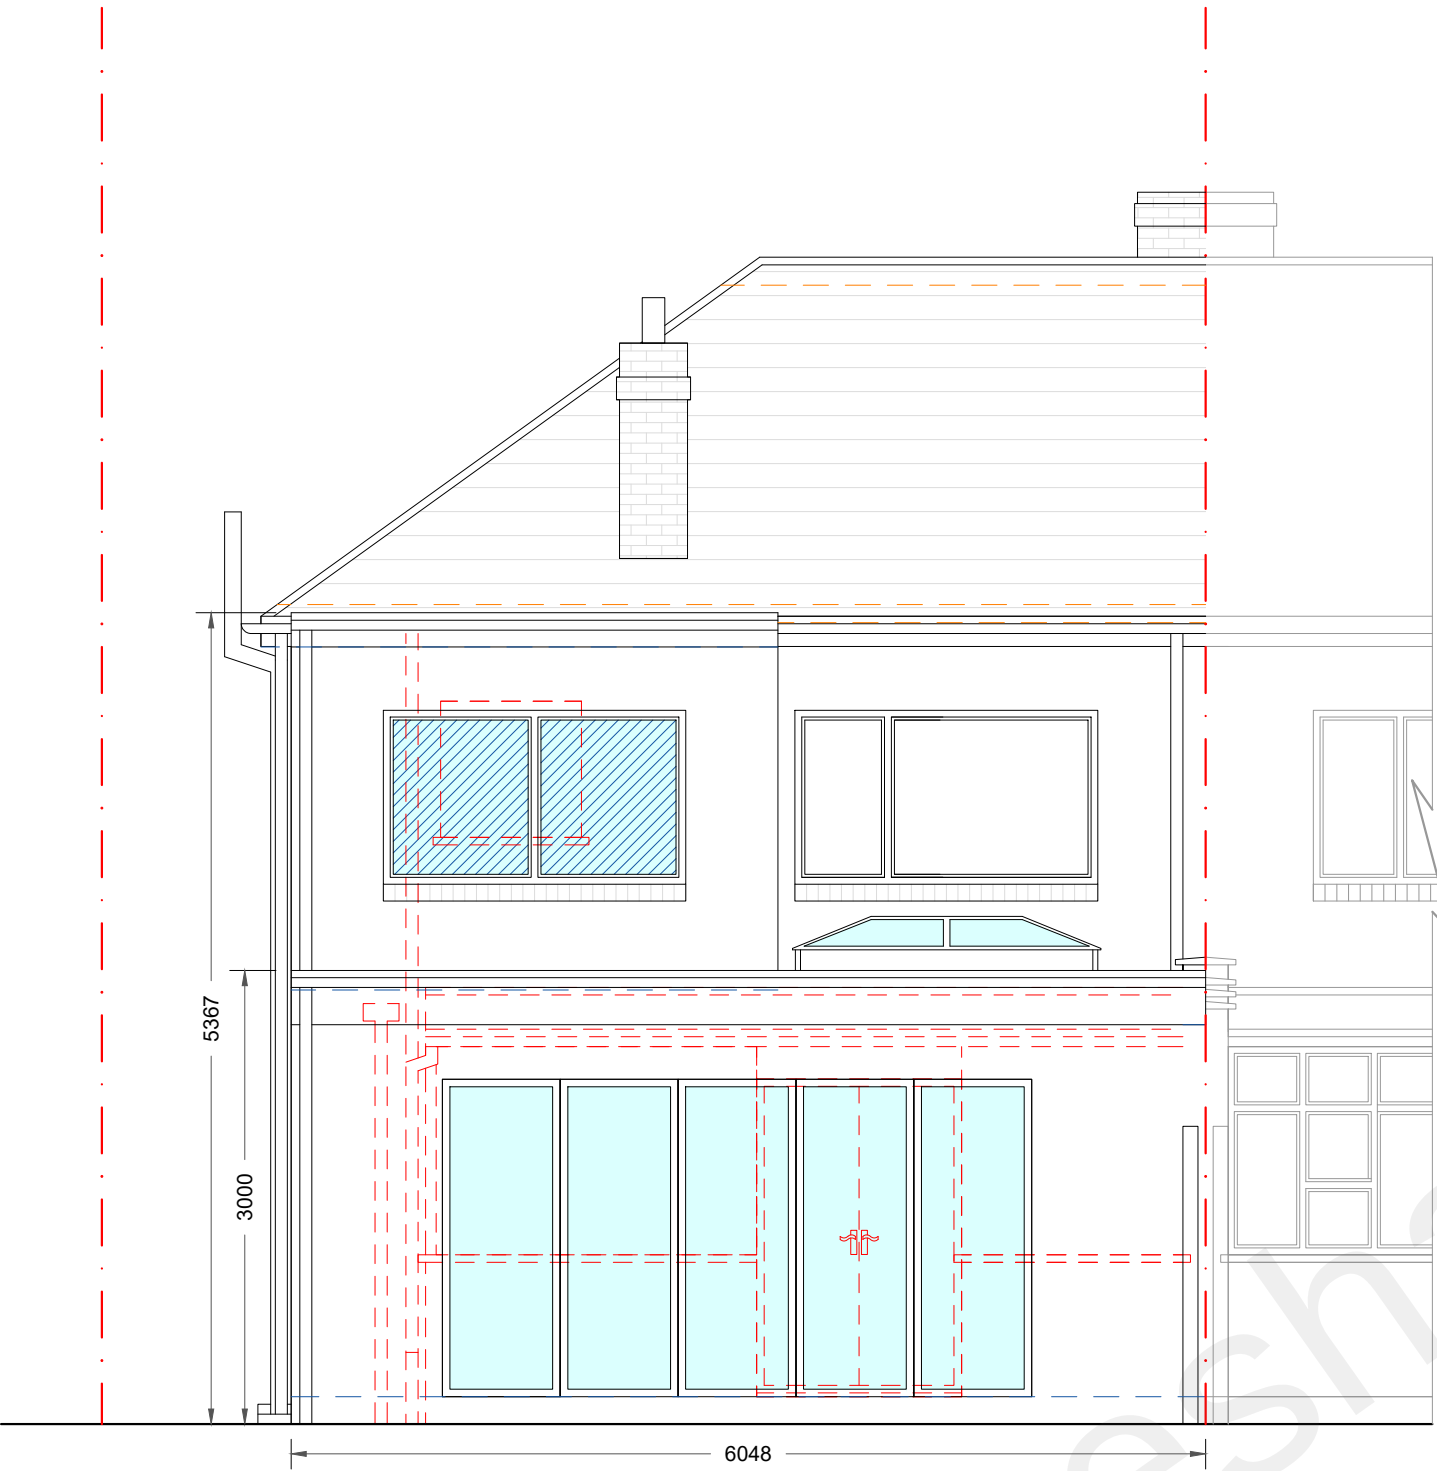

Proposed Rear Elevation

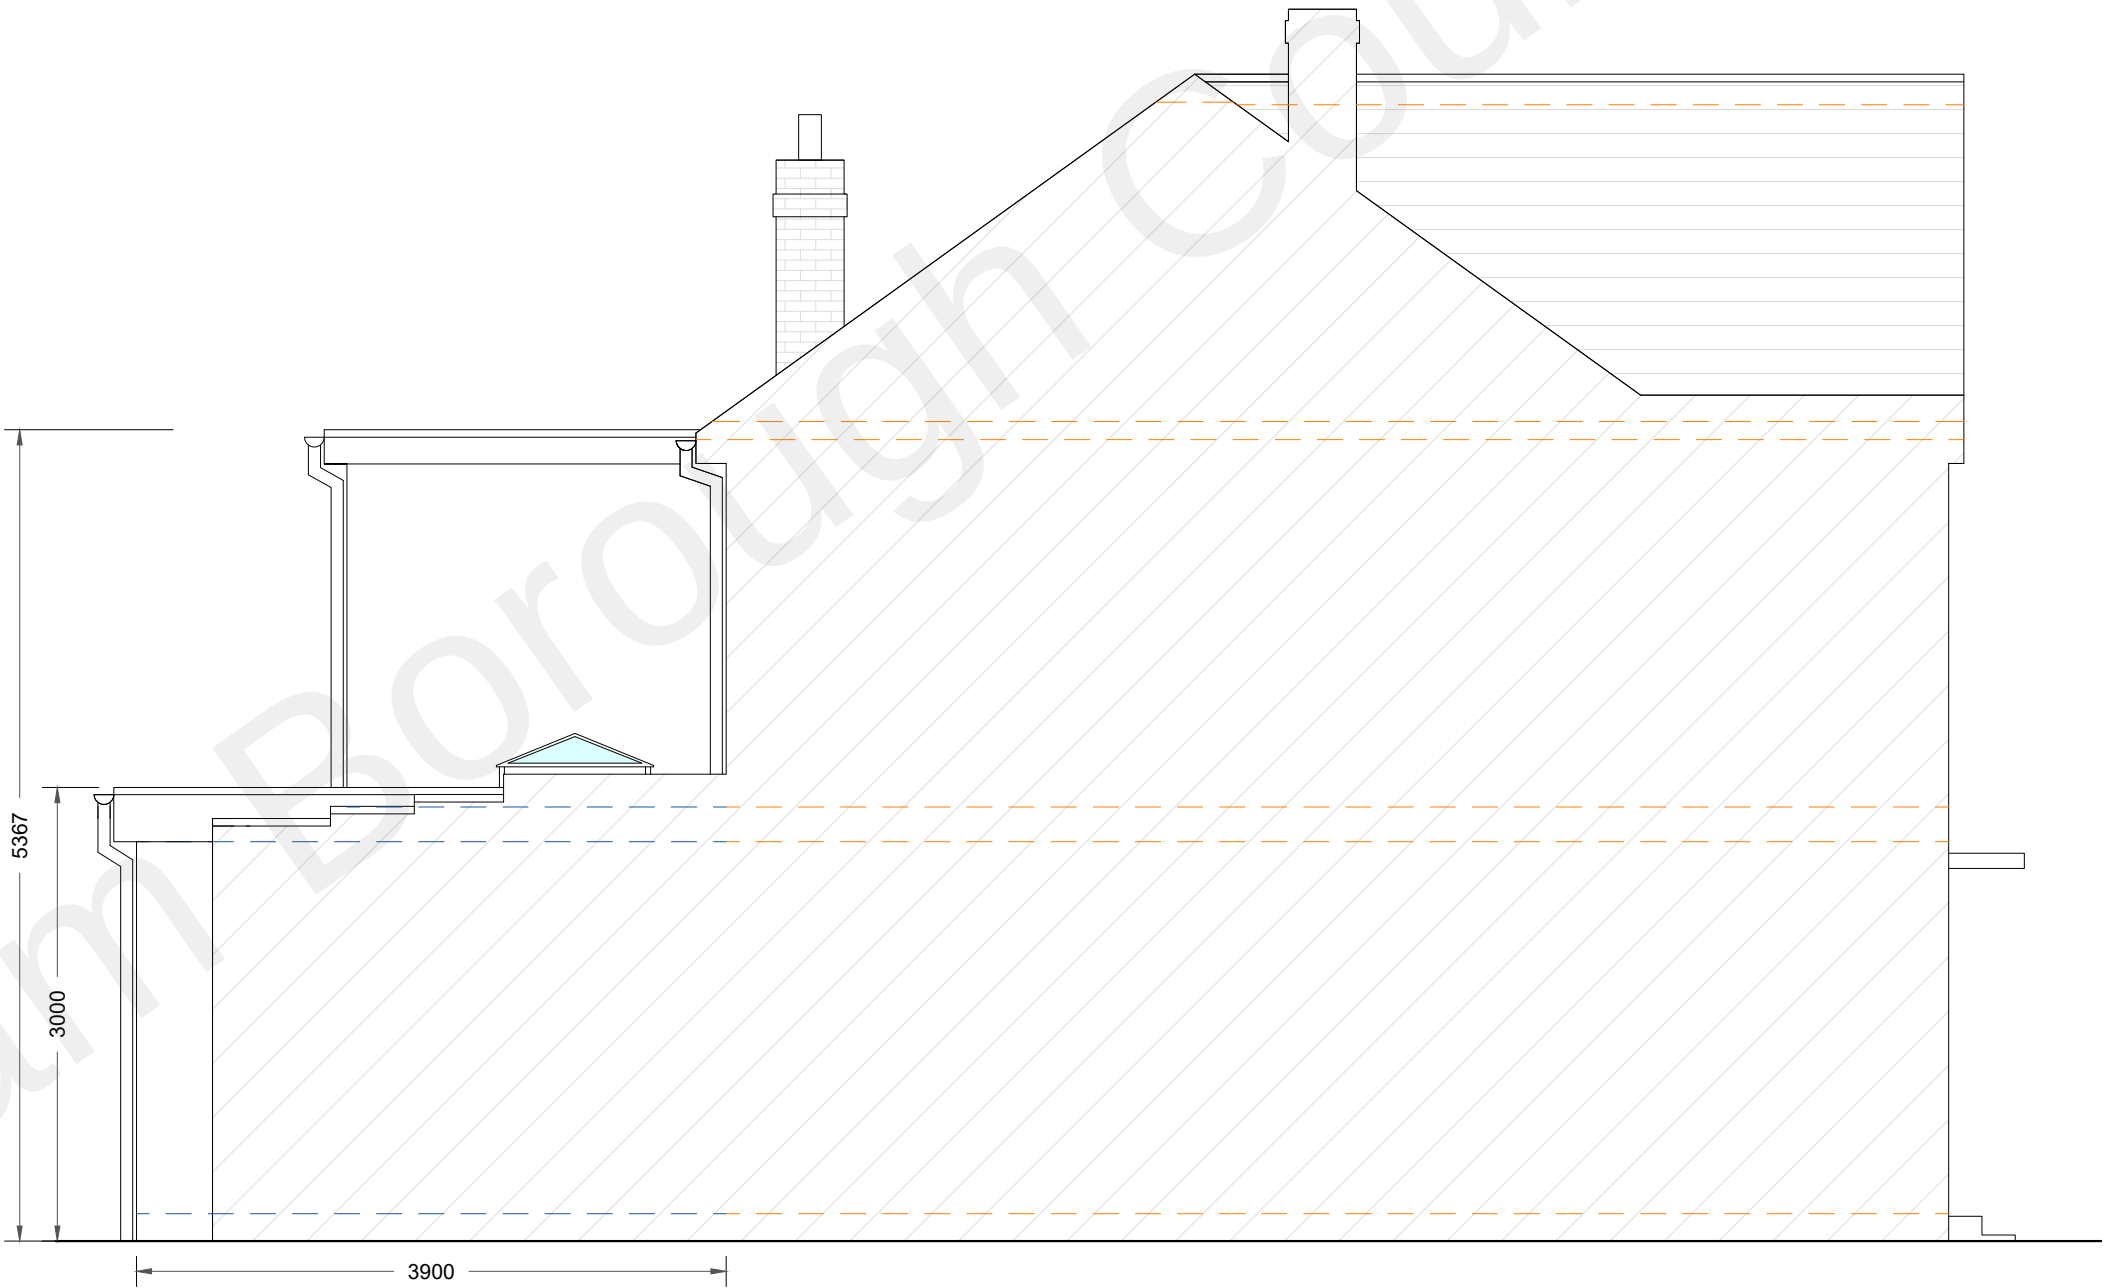

Proposed Left Side Elevation

