


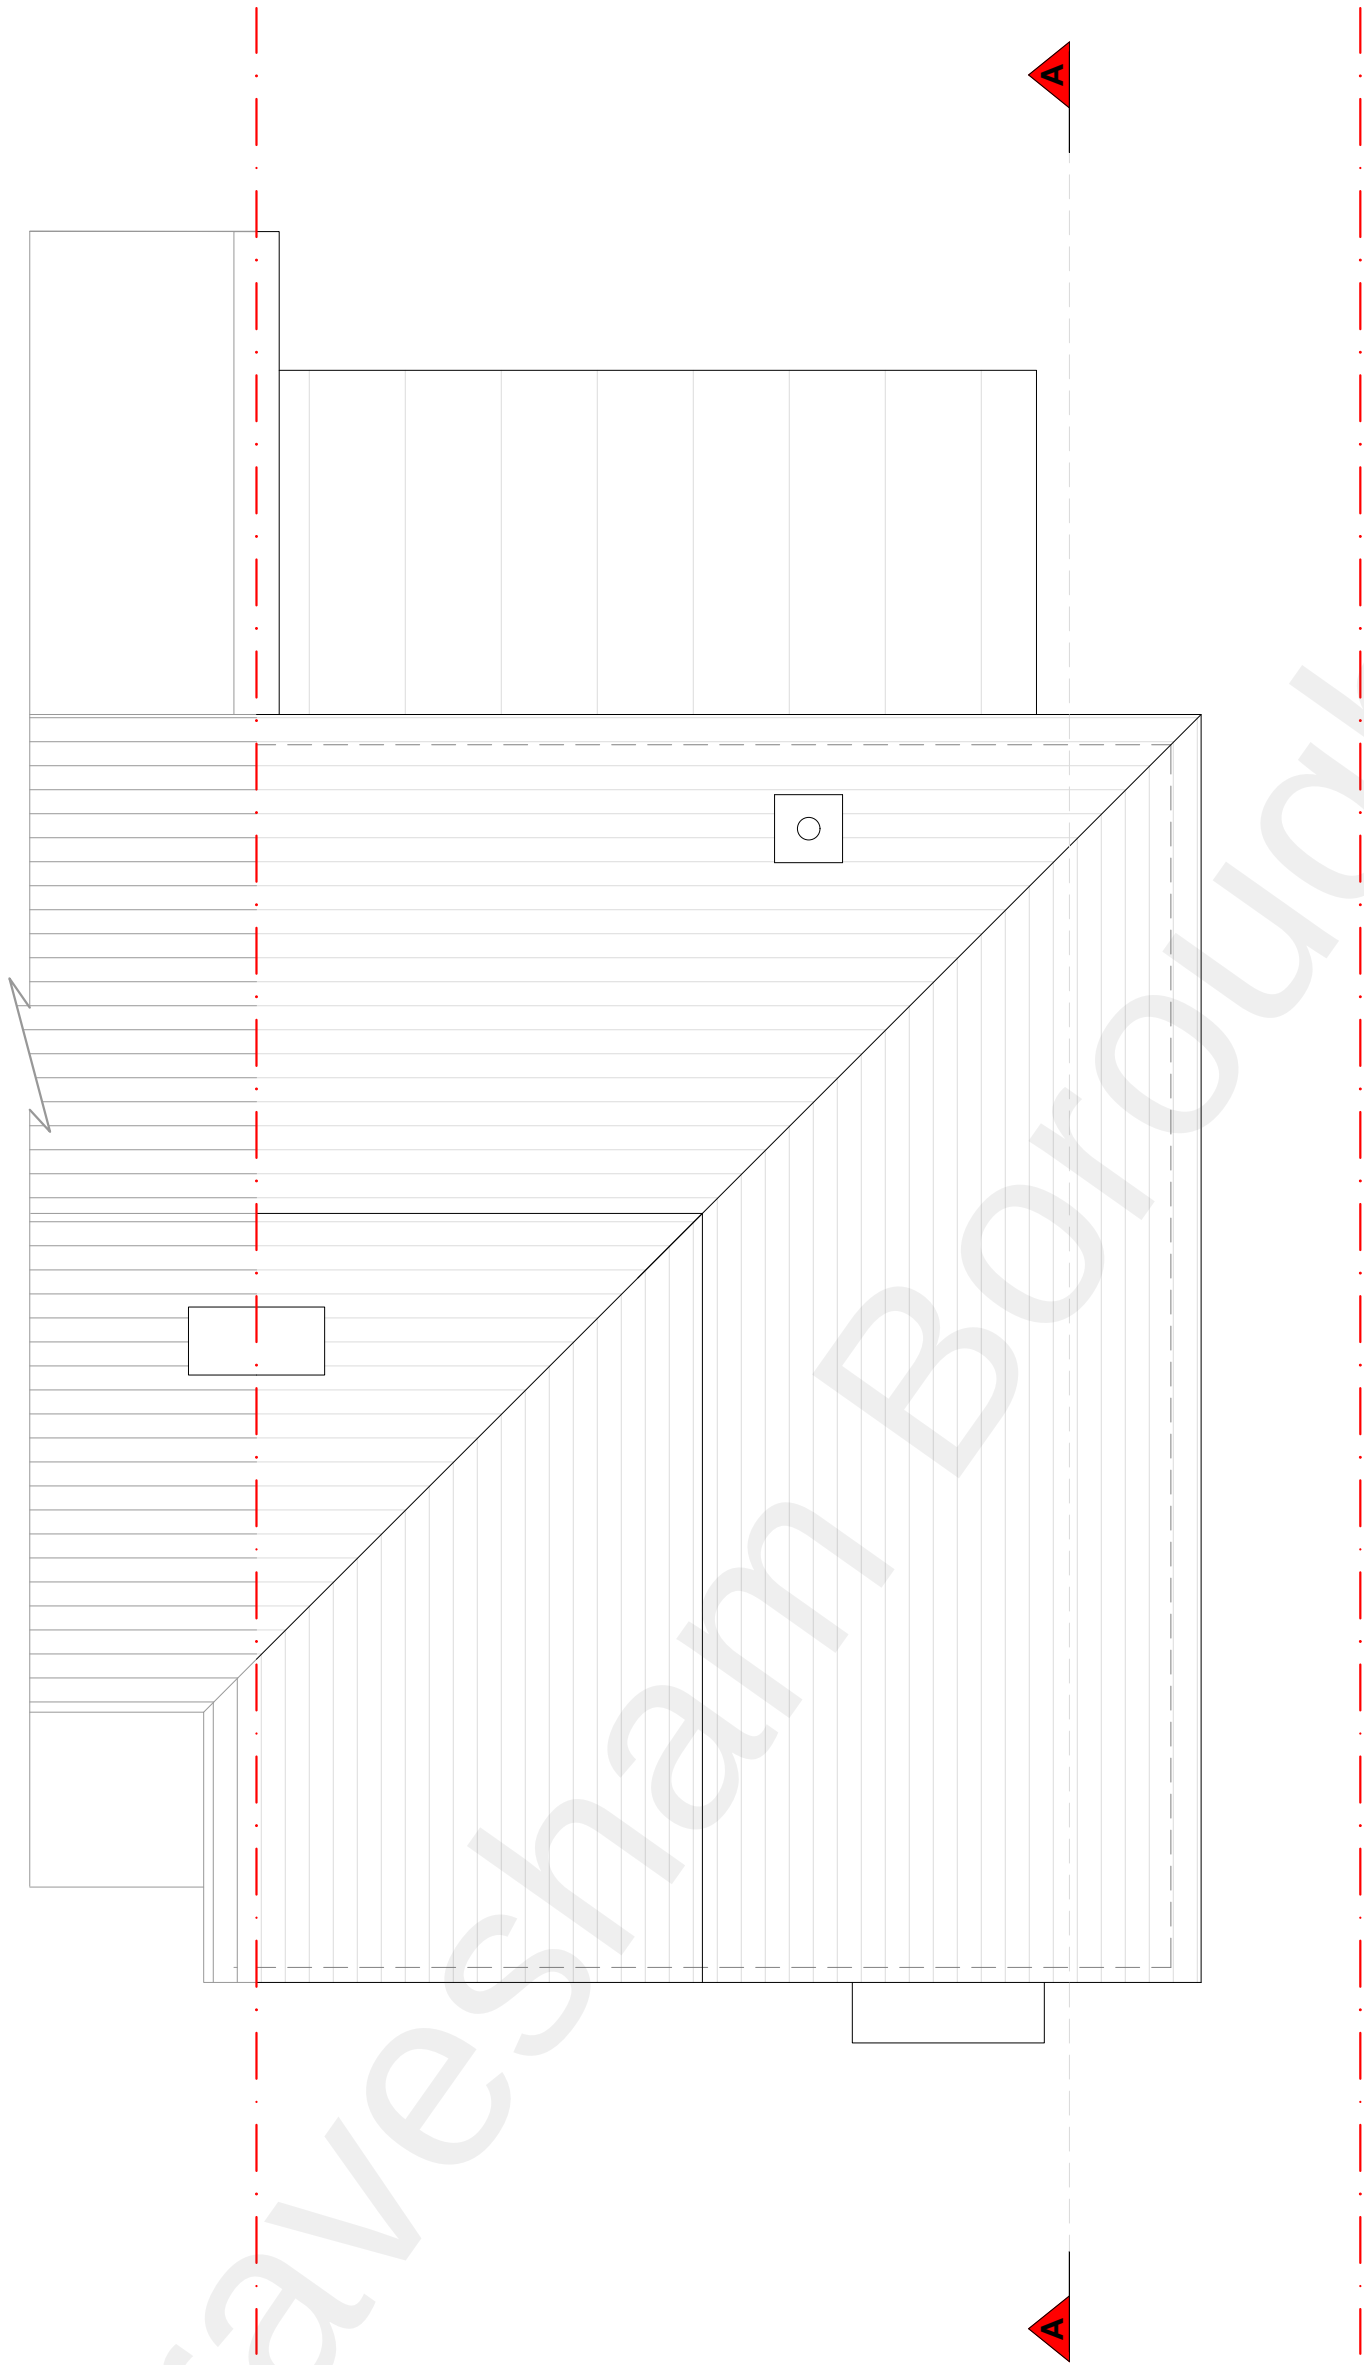

Existing Roof Plan

Copyright in the design and this drawing is the property of RESI.

Reproduction in whole or in part is forbidden without written sanction of RESI.

All dimensions to be cross-checked on site prior to completing a Planning, structural engineering, the party wall process and construction.

Print to scale (as actual size)

NOTES

GENERAL KEYS

--- Boundary line

Existing walls

REV	DESCRIPTION	DRN	CHK
PP09	PLANNING DRAWINGS	16.08.2022	16.08.2022



Job Title
Two storey extension at
23 Vicarage Lane, DA12 4TF

Drawing Status
Planning Drawings

Client
Alan Ring

Drawing Title
Existing Roof Plan

Scale 1/50 @ A2,	Drawn DK
Date August 22	Checked FD

Drawing No.
22-0975 - 09

