




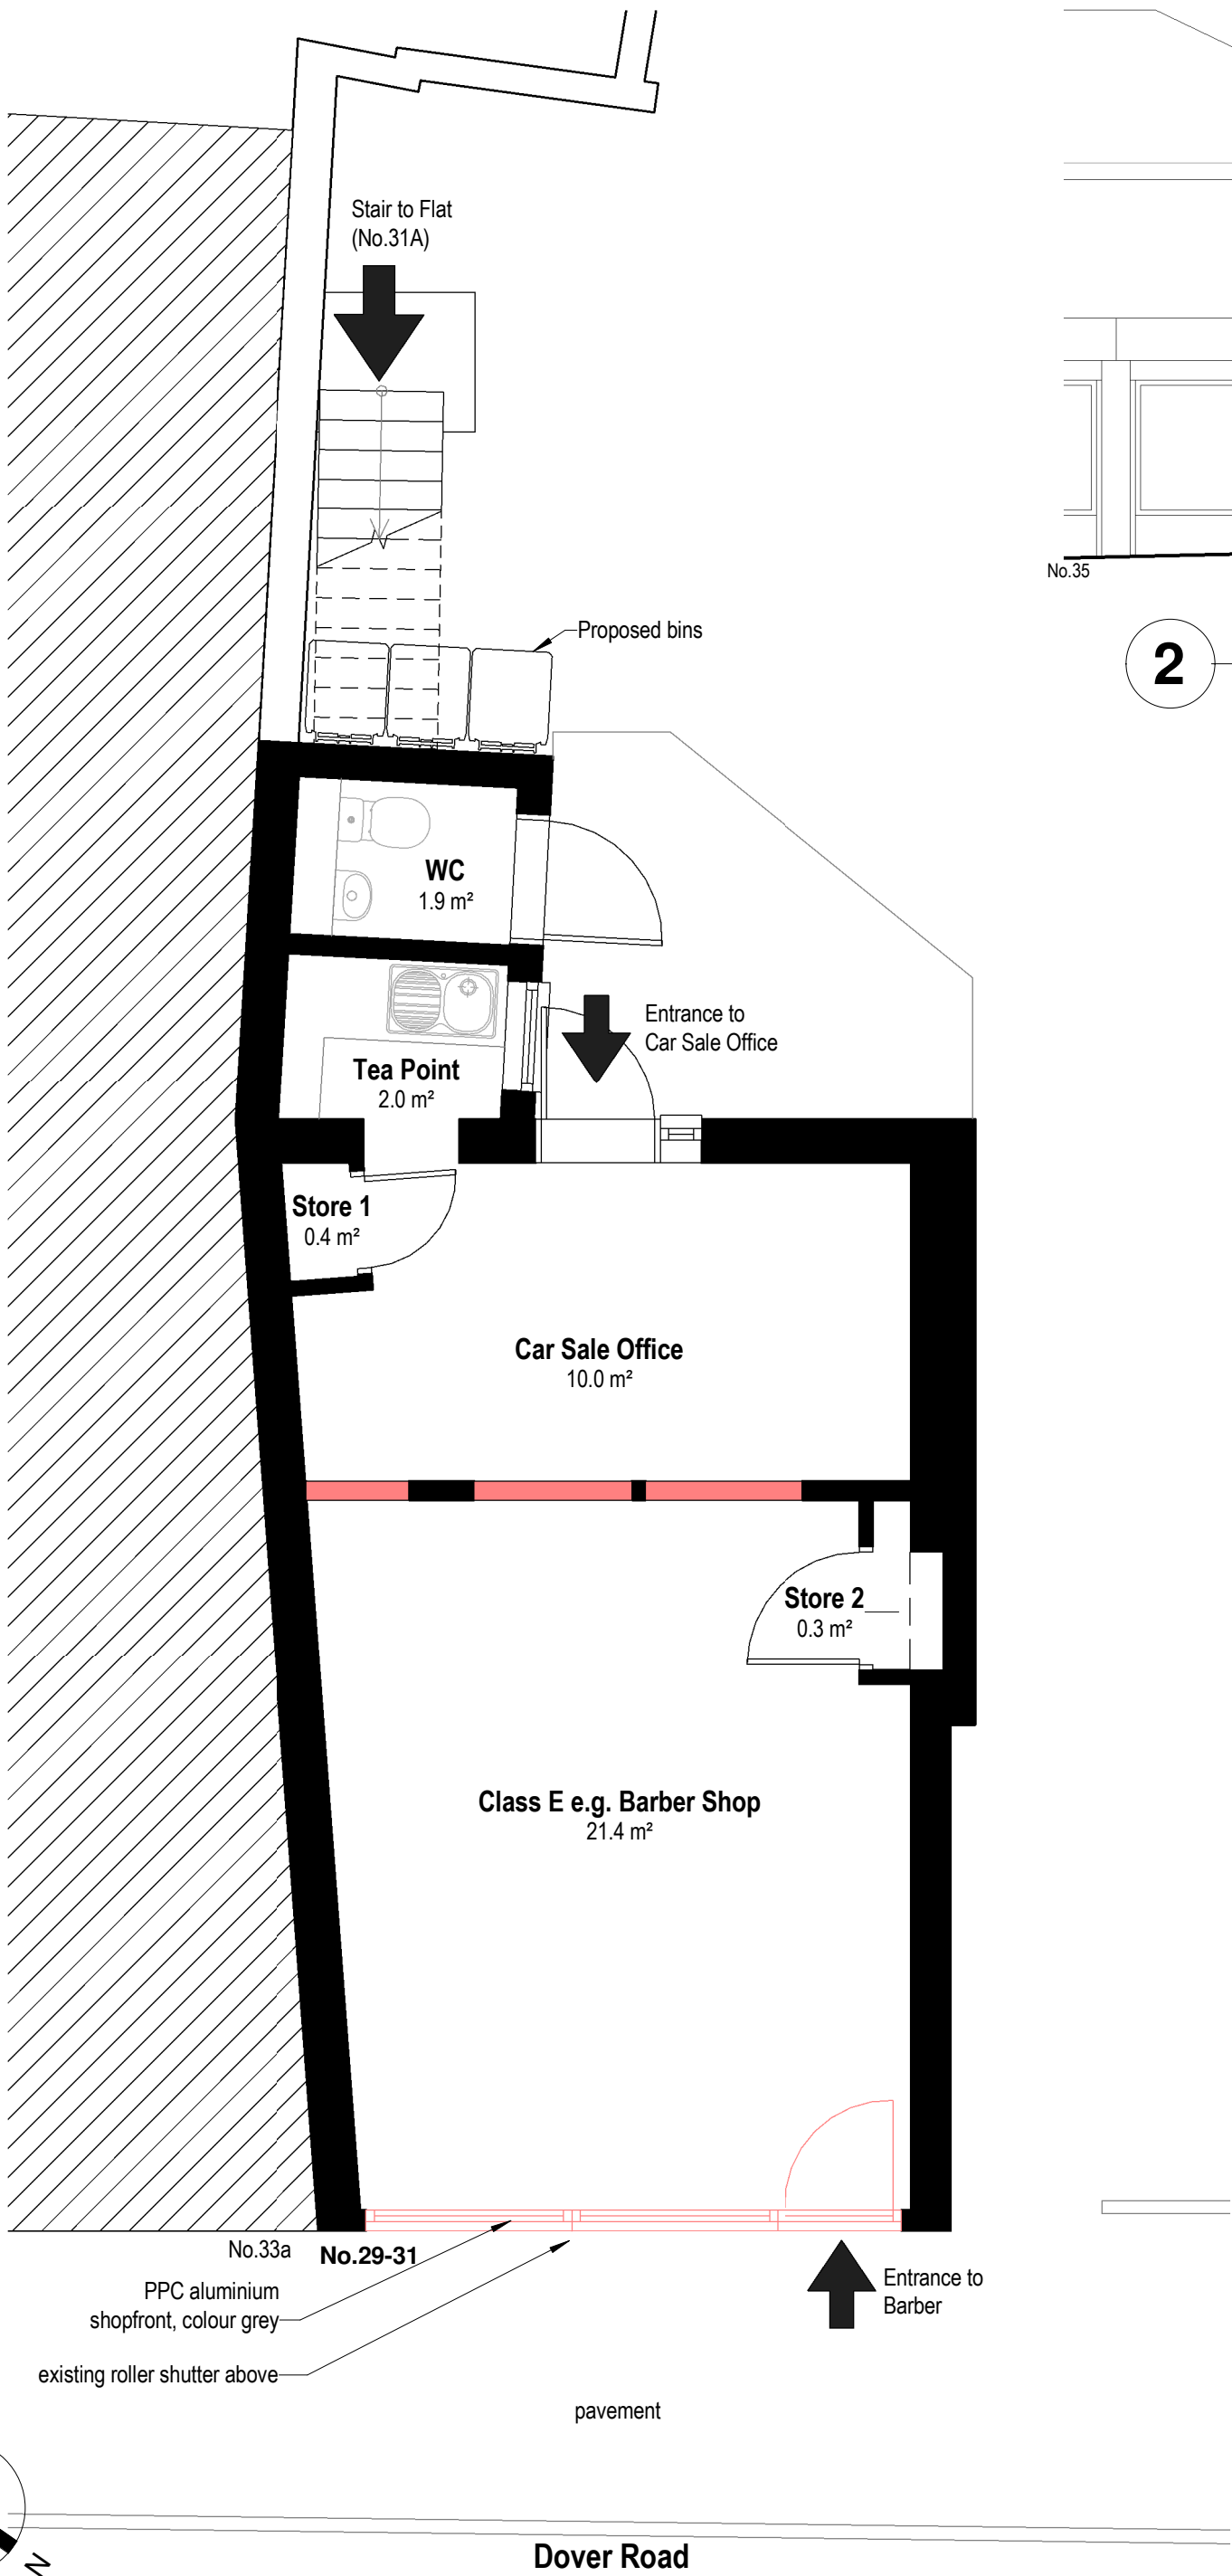

1 Proposed Ground Floor Plan
1 : 50

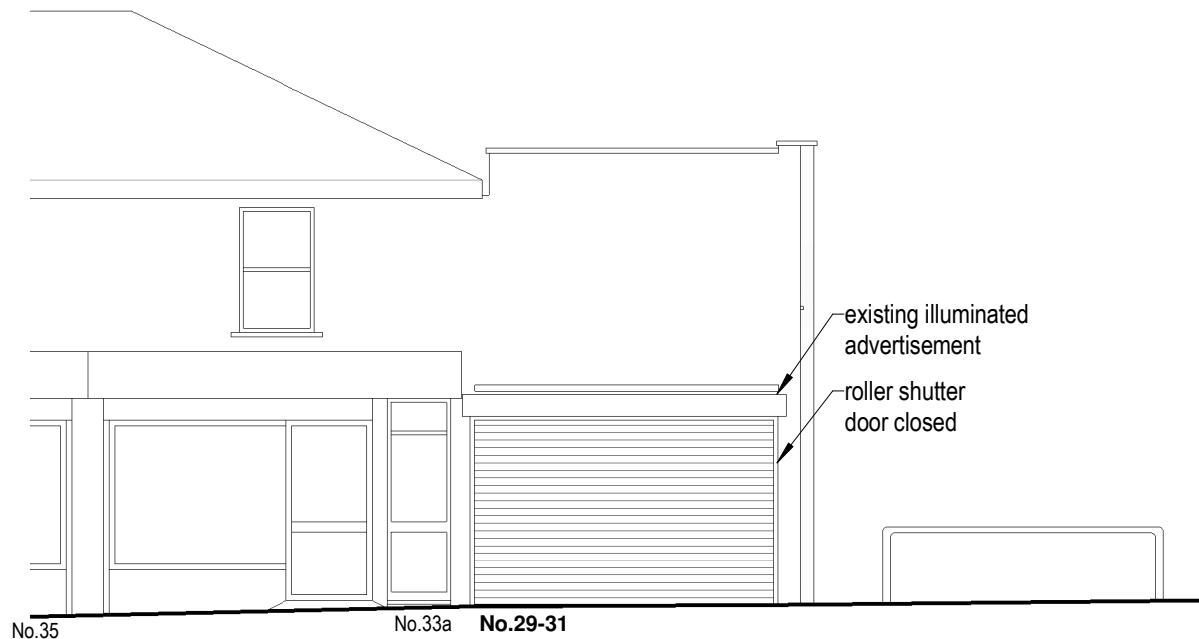

2 Proposed North Elevation
1 : 100

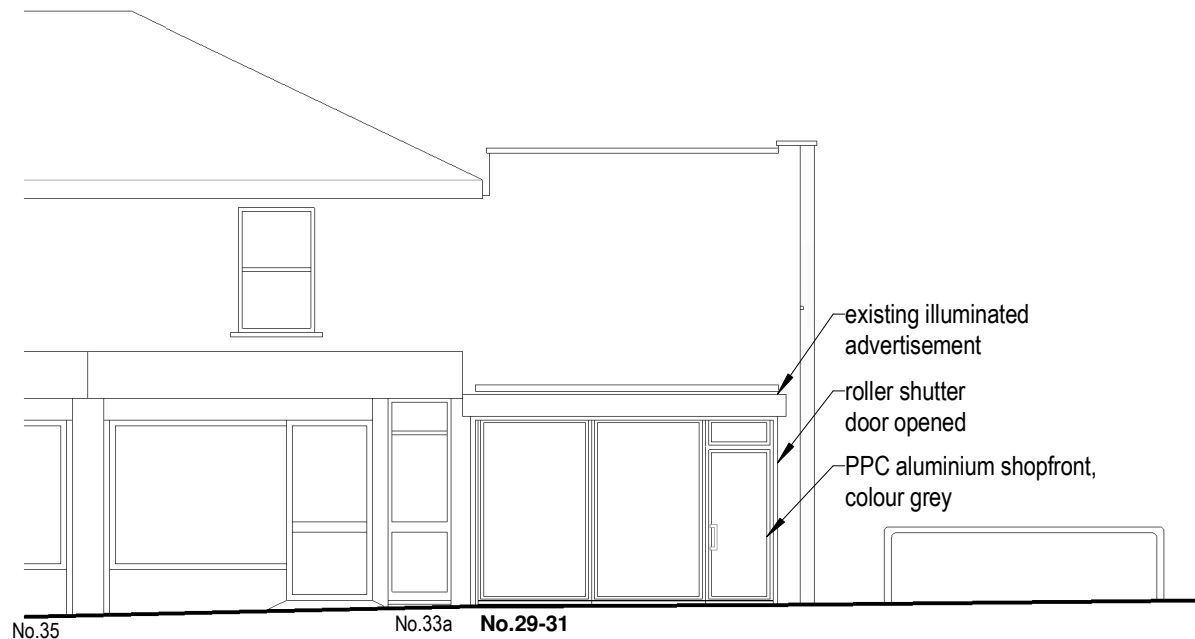


3 Proposed North Elevation 2
1 : 100




4 West Elevation (No Changes)
1 : 100



5 South Elevation (No Changes)
1 : 100

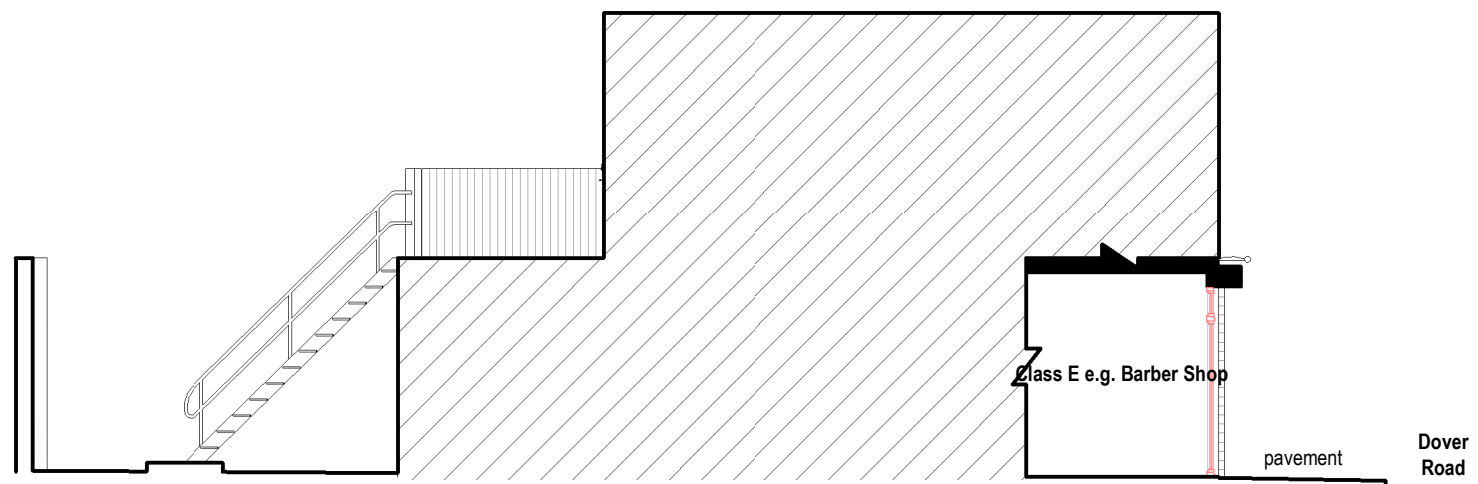

6 Proposed East Elevation/ Section
1 : 100

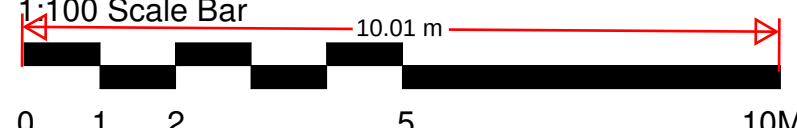

DO NOT SCALE - FOR PLANNING PURPOSES ONLY.
ARCHITECTS TO BE INFORMED OF ALL DISCREPANCIES IN
DIMENSIONS.
CONTRACTOR TO CHECK ALL DIMENSIONS ON SITE.
ANY UNAUTHORISED COPYING WILL CONSTITUTE
INFRINGEMENT OF COPYRIGHT.
ALL RIGHTS RESERVED.
COPYRIGHT© PROARC LTD.

Rev	Details	Date
A	Bins shown.	23/06/26

PLANNING APPLICATION

RIBA 
Chartered Practice

PROARC
Architecture & Properties

Est.2016 Rochester, Kent.
www.proarc.one
maclej@proarc.one
M: 07511251343 T: 01634 353 323

Project Title
Partially Changes of Use from Car Sale to
Class E.

Drawing Title
Proposed Drawings

Address
29-31 Dover Road, Northfleet, DA11 9PH

Drawn PB	Checked MW	Scale as indicated@A2	Date 03/06/2026
-------------	---------------	--------------------------	--------------------

Dwg No 2617_	Rev No PL04	Rev No A
-----------------	----------------	-------------