



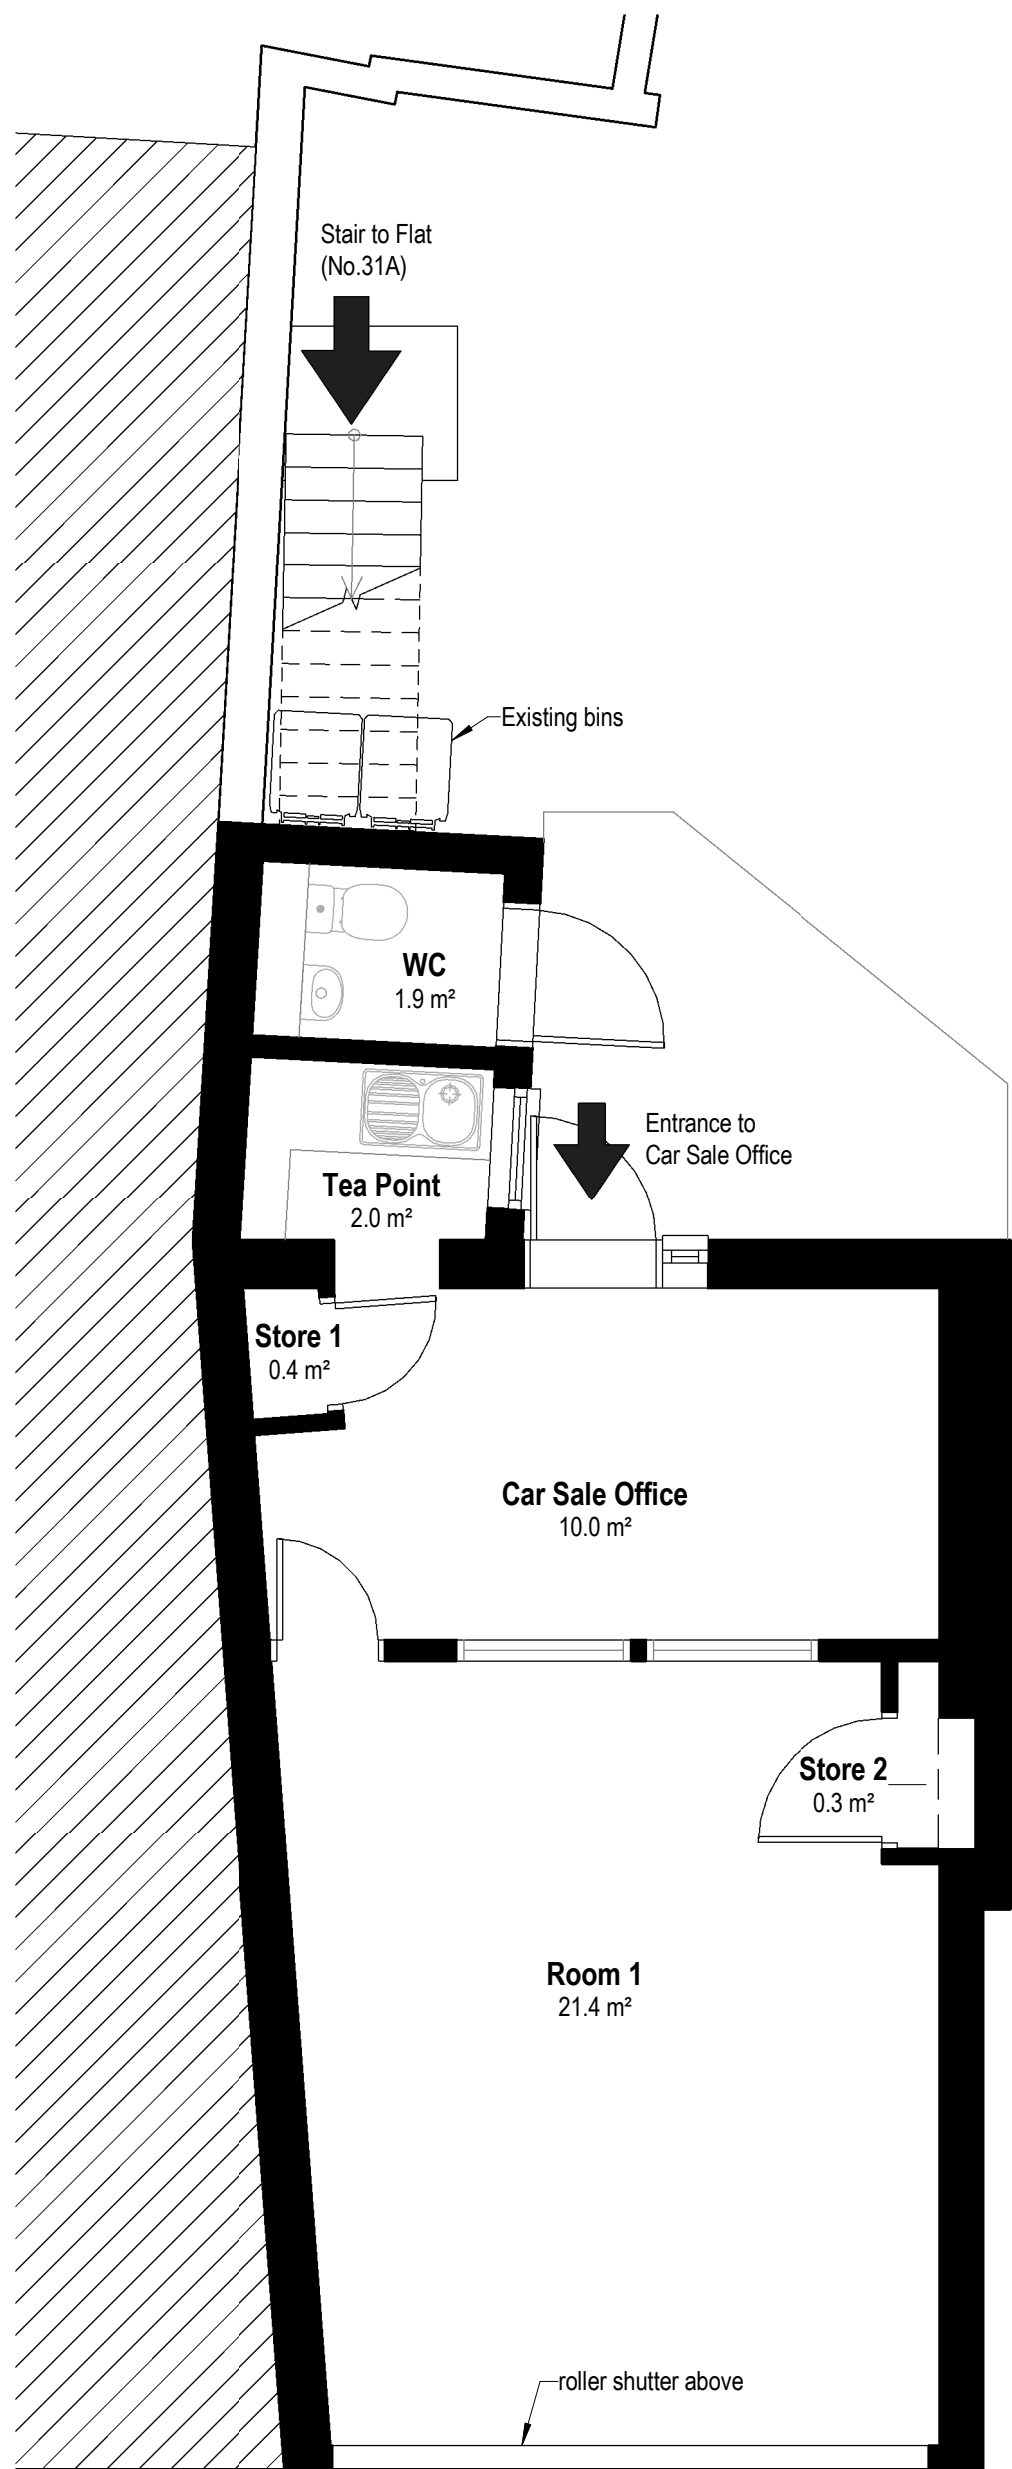

No.33a No.29-31

pavement

Dover Road

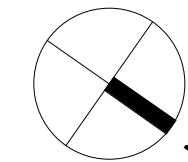


1:50 Scale Bar



1

Existing Ground Floor Plan

1 : 50

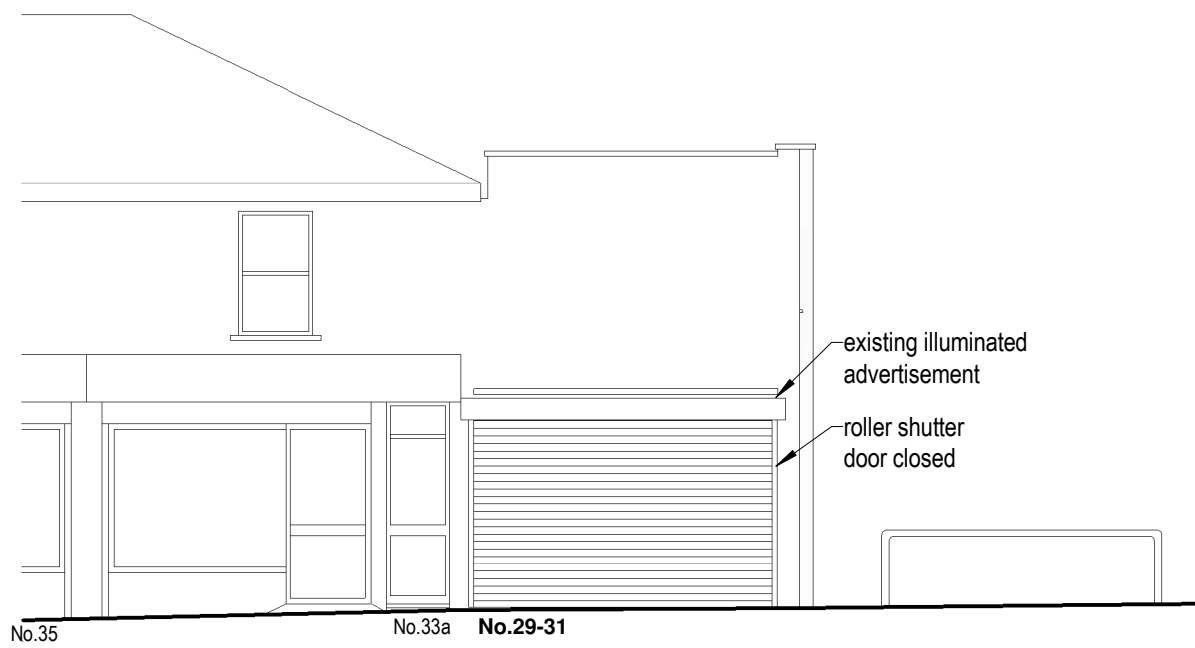

No.35


No.33a

No.29-31

2

Existing North Elevation

1 : 100

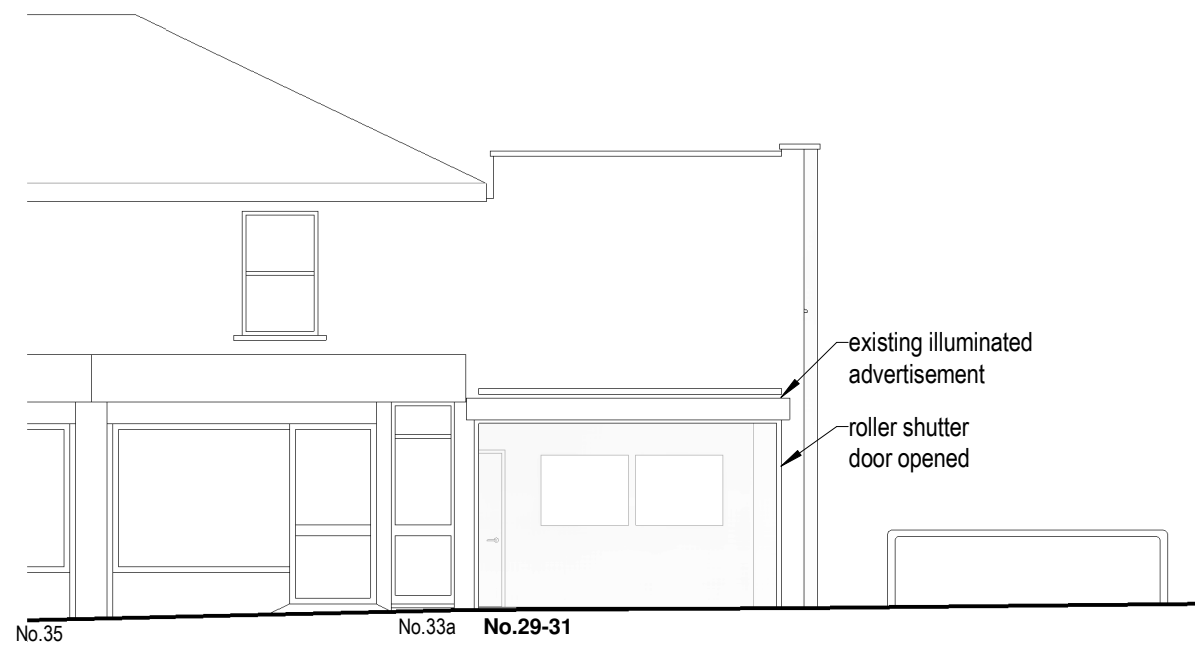

No.35

No.33a

No.29-31

3

Existing North Elevation 2

1 : 100



Dover Road

pavement

4

Existing West Elevation


1 : 100



5

Existing South Elevation

1 : 100

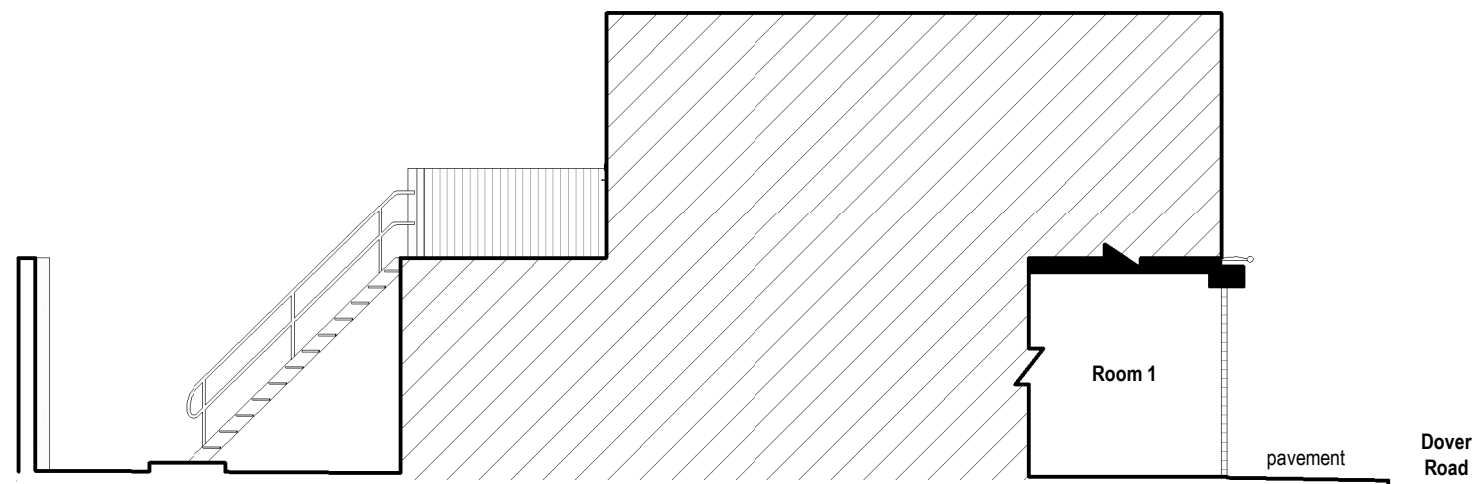

Room 1

pavement

Dover Road

6

Existing East Elevation/ Section

1 : 100

1:100 Scale Bar



DO NOT SCALE - FOR PLANNING PURPOSES ONLY.
ARCHITECTS TO BE INFORMED OF ALL DISCREPANCIES IN
DIMENSIONS.
CONTRACTOR TO CHECK ALL DIMENSIONS ON SITE.
ANY UNAUTHORISED COPYING WILL CONSTITUTE
INFRINGEMENT OF COPYRIGHT.
ALL RIGHTS RESERVED.
COPYRIGHT© PROARC LTD.

Rev	Details	Date
A	Bins shown.	23/06/26

SURVEY

RIBA 
Chartered Practice

PROARC
Architecture & Properties
Est.2016 Rochester, Kent.
www.proarc.one
maclej@proarc.one
M: 07511251343 T: 01634 353 323

Project Title
Survey.

Drawing Title
Existing Drawings

Address
29-31 Dover Road, Northfleet, DA11 9PH

Drawn PB	Checked MW	Scale as indicated@A2	Date 03/06/2026
-------------	---------------	--------------------------	--------------------

Dwg No 2617_	Rev No A
-----------------	-------------