


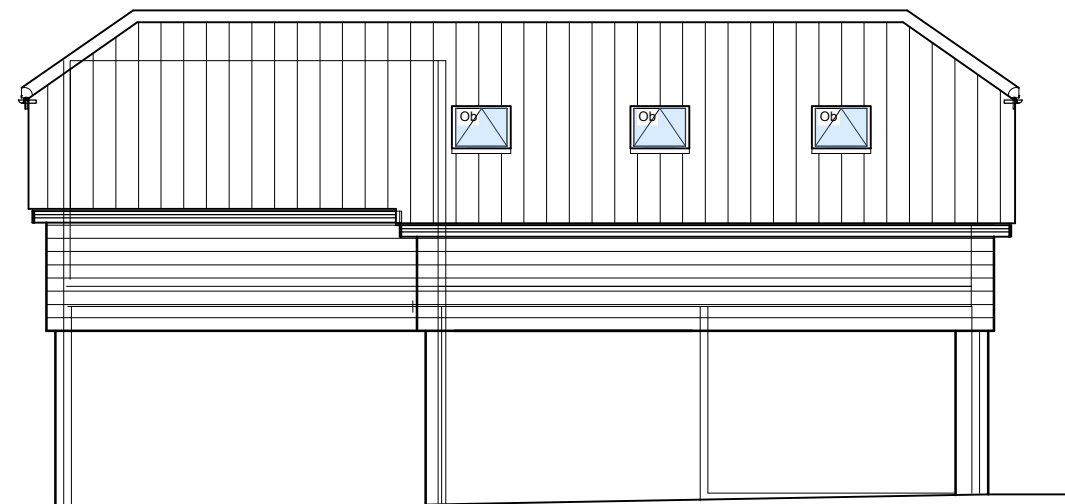

NORTH EAST



SOUTH WEST

MATERIALS:

WALLS: Existing brickwork to ground floor. GRC Weather boarding to first floor level : ROOF: Plain clay tiles matching and reusing existing tiles. Half round ridge tile to match existing : DOOR: Painted timber. WINDOWS: Painted timber : ROOF LIGHTS: Velux windows.

Infill to existing garage Door


Infill to existing garage Door




NORTH WEST

A

B

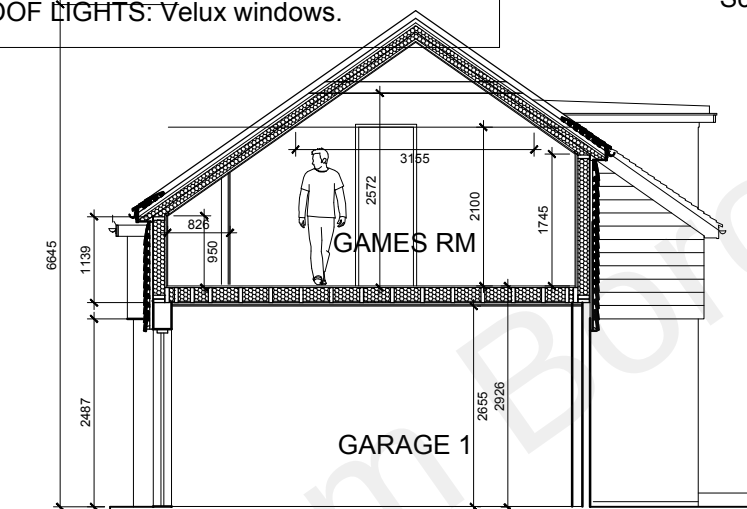


SECTION B-B

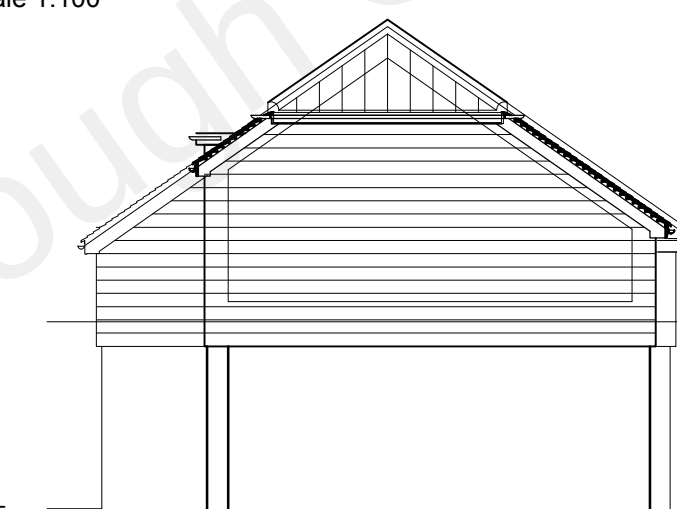

SOUTH EAST


B

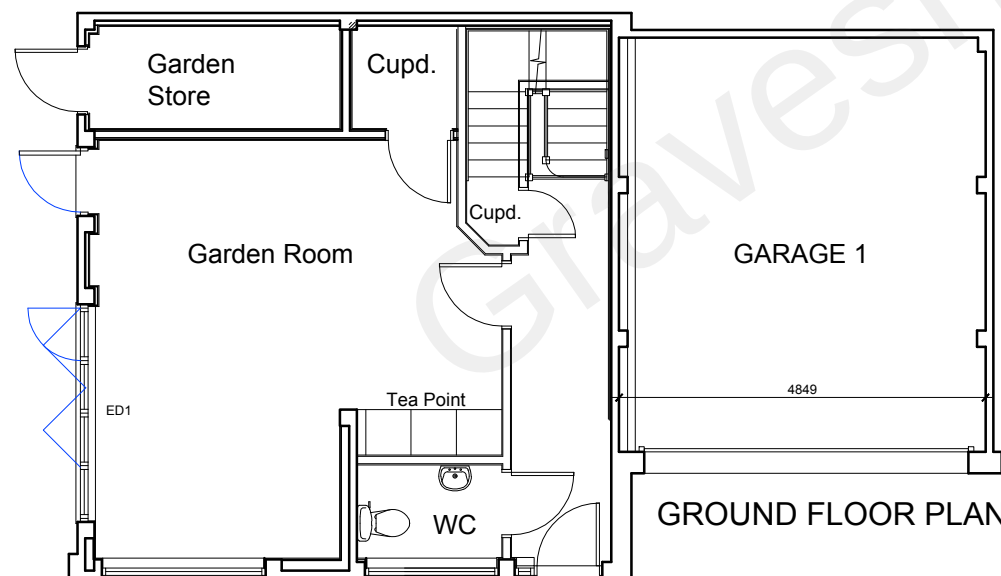

GROUND FLOOR PLAN

A

B

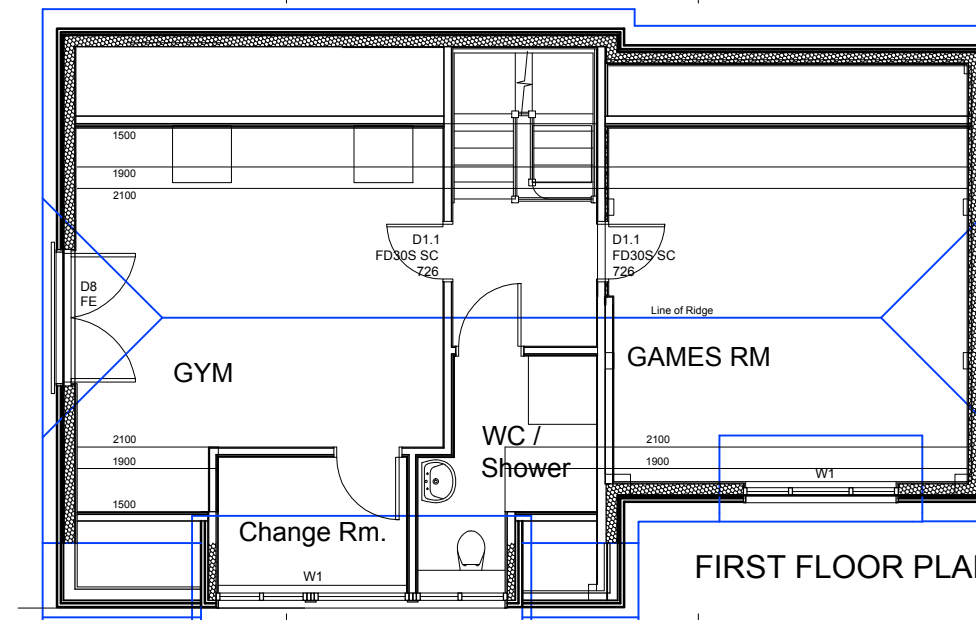


FIRST FLOOR PLAN

A

B



This drawing remains the Copyright of the architects and may not be reproduced in whole or in part without their written permission

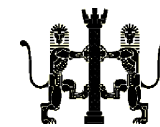

NOTES
Do not scale.
Verify all dimensions on site before commencing any work or preparing any shop drawings.
All building materials, components and workmanship to comply with the appropriate Public Health Acts, Building Regulations, British & European Standards and Codes of Practice and to the appropriate manufacturers recommendations.
For all specialist work see relevant drawings.
All schemes to be set out completely including buildings, roads, drainage and levels prior to the commencement of any works.
Sites to be checked against Land Registry plans and any necessary Easements to be established.
Any discrepancies, errors or omissions to be reported to the architect for further instructions before commencement of works.

E		
D		
C		
B		
A	Amended internal plan and Elevations to Existing Approved Scheme	
Date	Revisions	By

DAC
Architects

21 Stone Street, Gravesend, Kent, DA11 0NP
Tel: 01474 566996 Fax: 01474 320374
Design@DACarchitects.co.uk

Project Title
ANNEX PROJECT
Shorne Mede, Pear Tree Lane
Shorne. DA12 3JT

Client
Miss R Slack

Drawing Title
Plan, Elevations & Section
As Proposed

Scale 1:100@A3	Date 19.12.18	Drawn By AGS
Project No. 5094	Dwg. No. D.04	Rev. A