

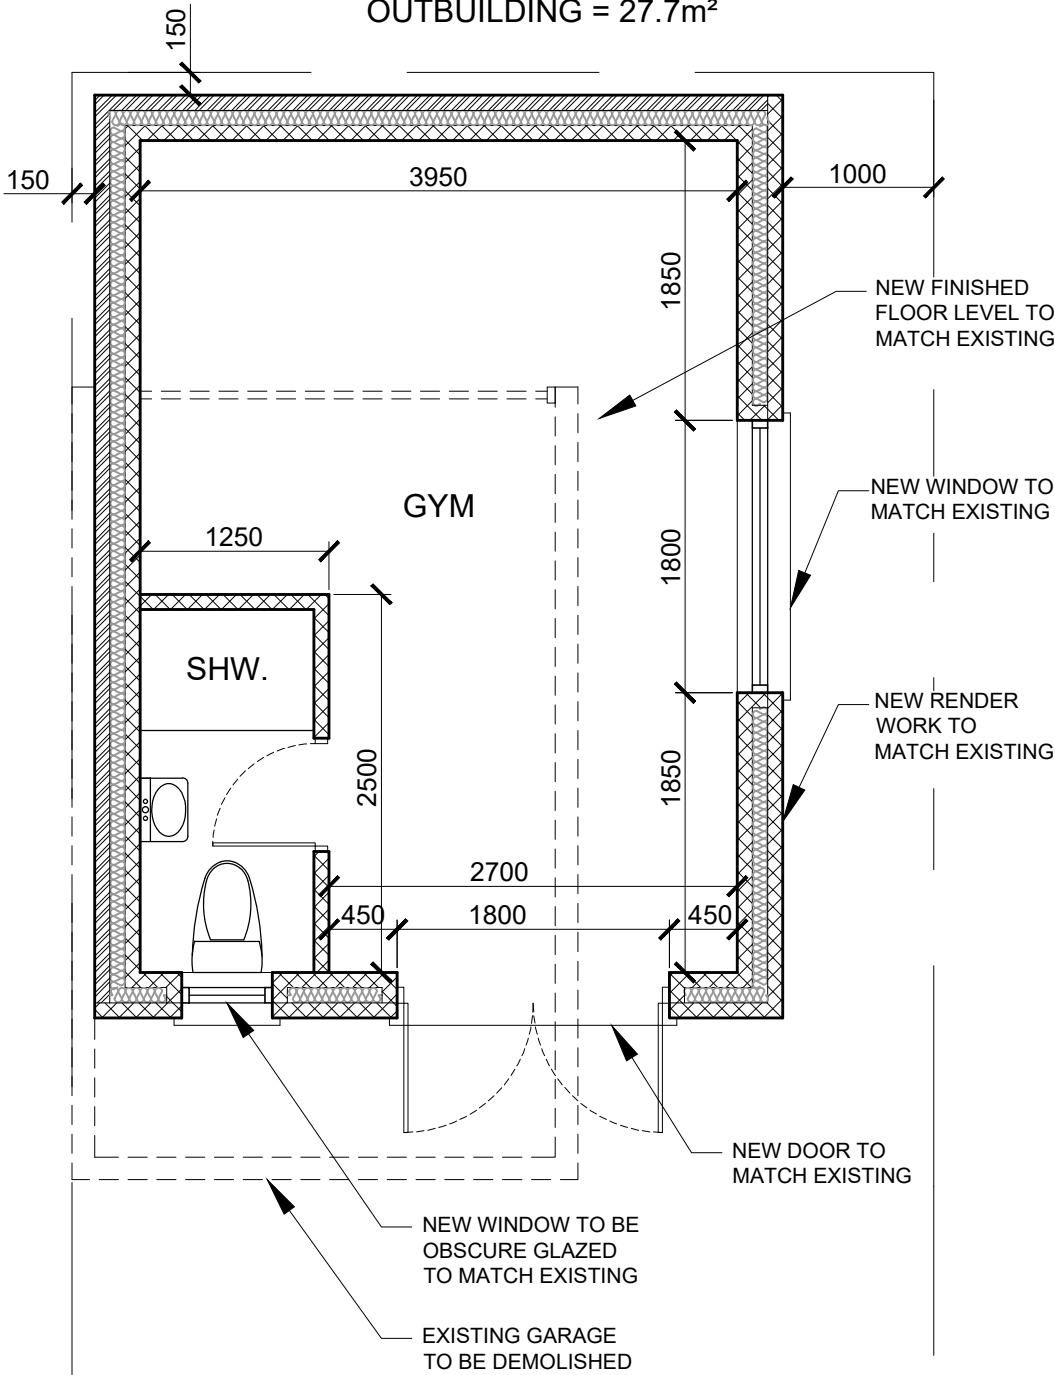



TOTAL GROSS AREA OF
OUTBUILDING = 27.7m²

 



PROPOSED FLOOR PLAN

 


The Contractor is to check all dimensions on site and report any discrepancies to the Contract Administrator. This drawing is to be read in conjunction with all other standard documentation.

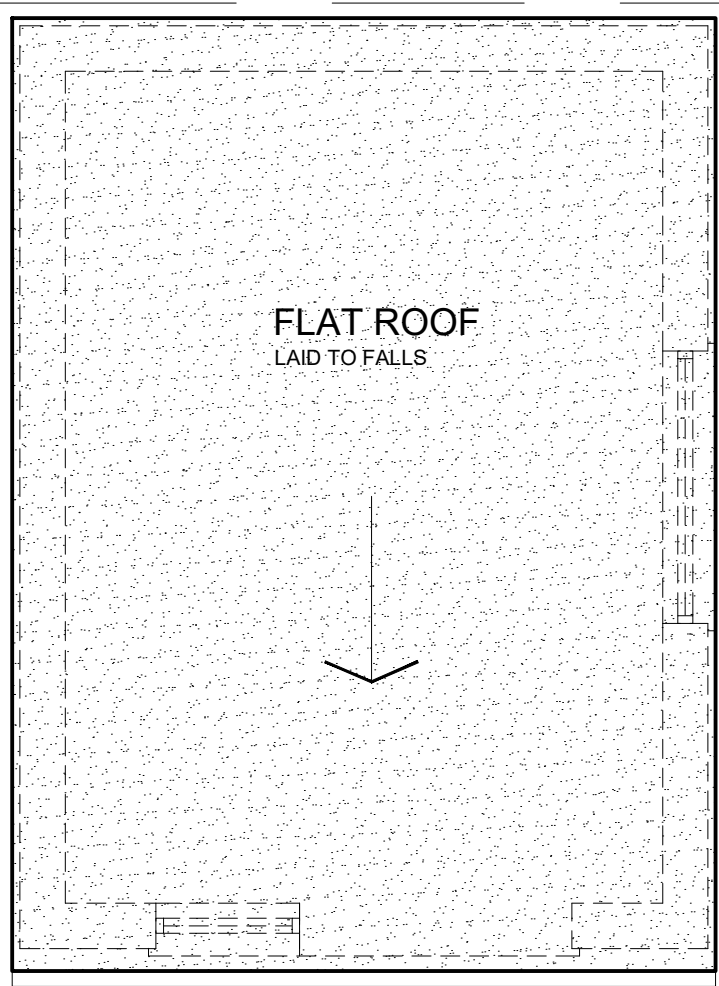


PROPOSED ROOF PLAN

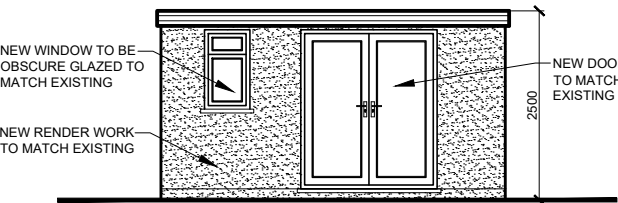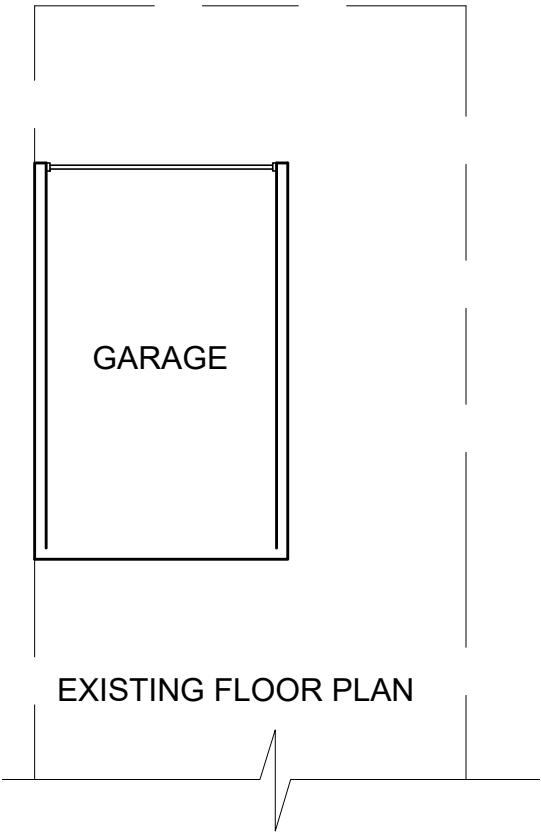


PROPOSED FRONT ELEVATION

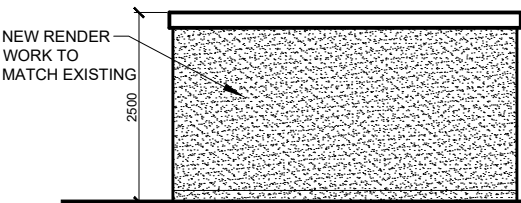

PROPOSED REAR ELEVATION

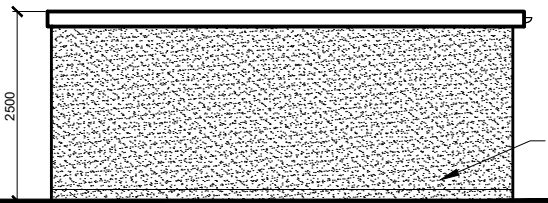

PROPOSED SIDE ELEVATION

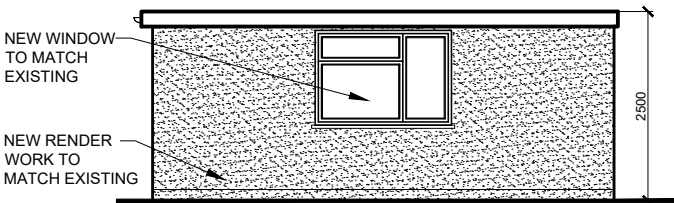

PROPOSED SIDE ELEVATION

rev.	description	date	chkd.
------	-------------	------	-------



93 Cotmandene Crescent,
Orpington, Kent BR5 2RA

020 3004 9238
07931 931 035

s.nagpal@dapconsultants.co.uk
www.dapconsultants.co.uk

project : 37 Milroy Avenue
Gravesend

drawing title :
Proposed Floor Plans and Elevations

drawn: MV	chkd: SS	date: 24.06.2026
-----------	----------	------------------

status: Planning scale: 1:100@A3

proj no: 2980	drg no: 07	rev no:
---------------	------------	---------