



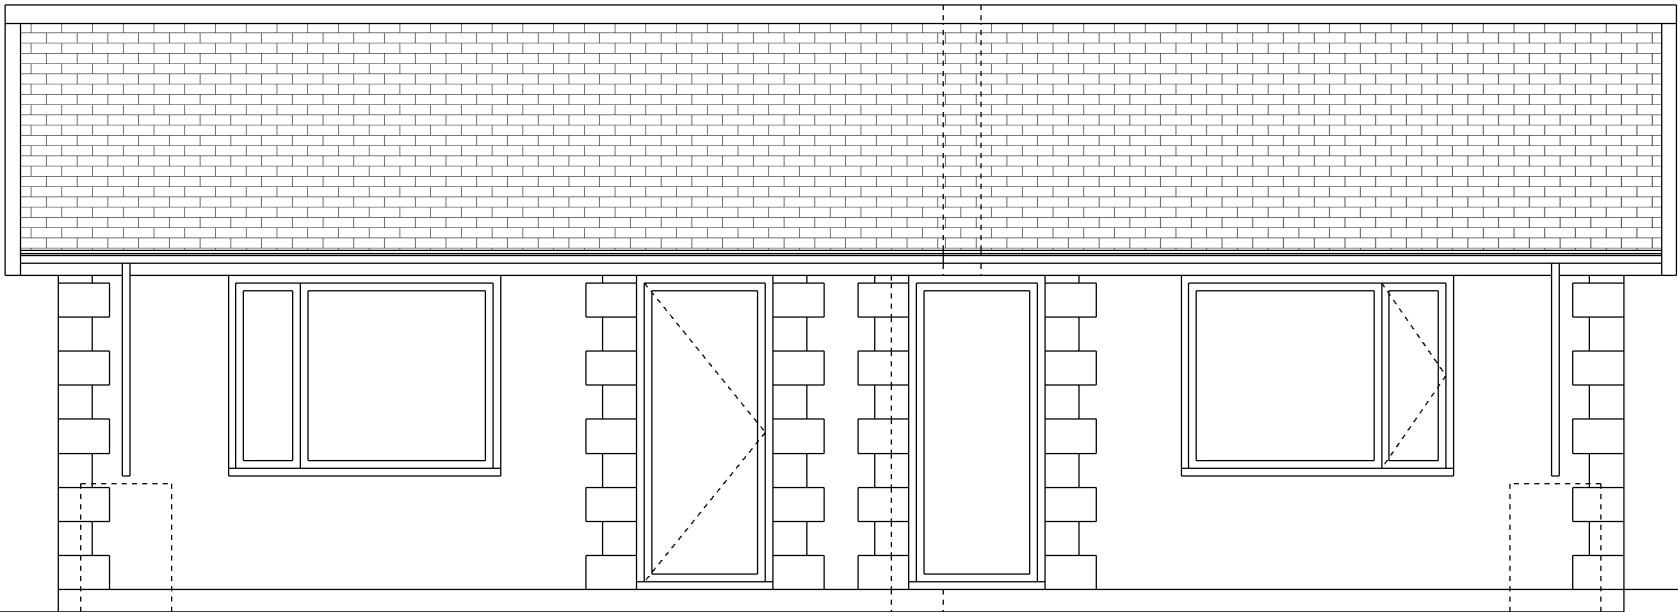

NORTH ELEVATION

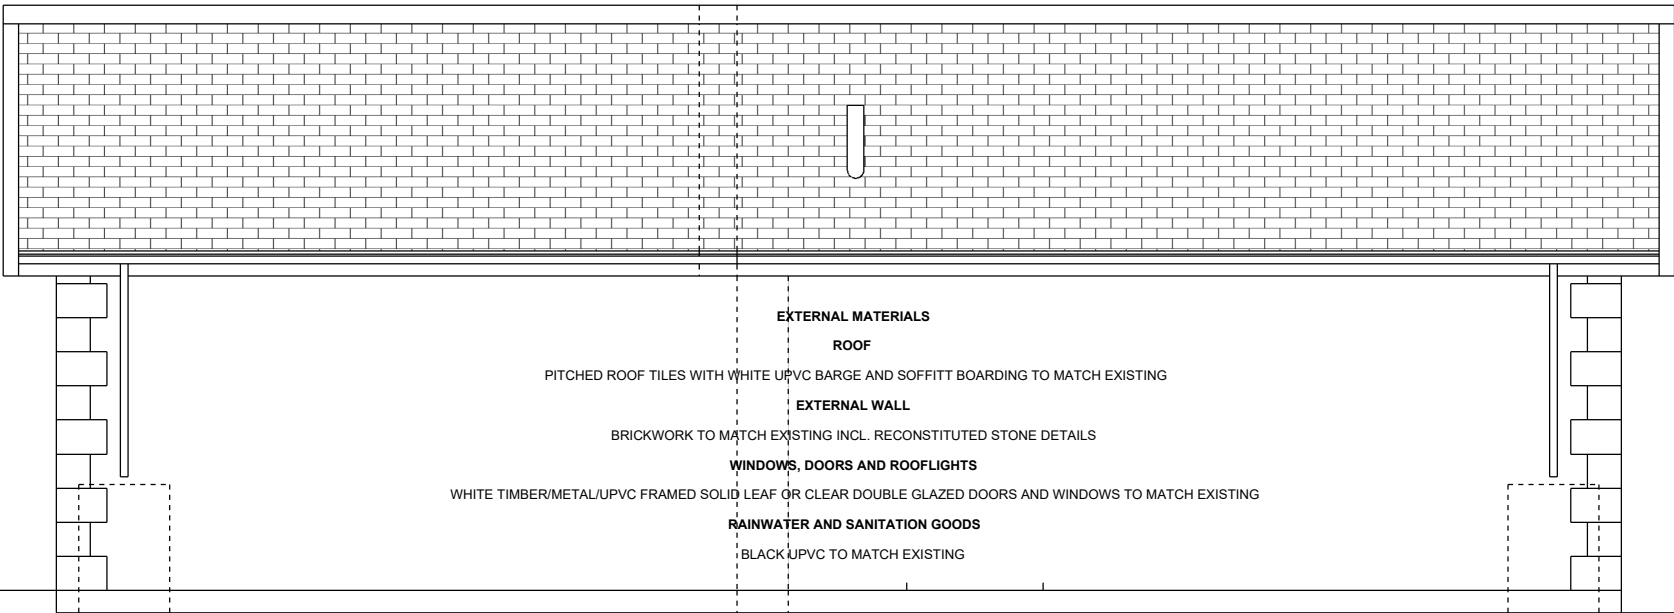


SOUTH ELEVATION

EXTERNAL MATERIALS
ROOF
PITCHED ROOF TILES WITH WHITE UPVC BARGE AND SOFFITT BOARDING TO MATCH EXISTING
EXTERNAL WALL
BRICKWORK TO MATCH EXISTING INCL. RECONSTITUTED STONE DETAILS
WINDOWS, DOORS AND ROOFLIGHTS
WHITE TIMBER/METAL/UPVC FRAMED SOLID LEAF OR CLEAR DOUBLE GLAZED DOORS AND WINDOWS TO MATCH EXISTING
RAINWATER AND SANITATION GOODS
BLACK UPVC TO MATCH EXISTING



MR and MRS B. TRELEAVEN

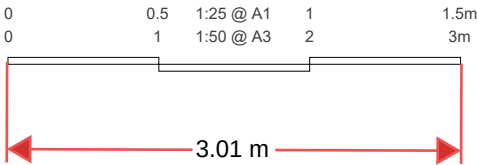

Steve Baker **Architect**
78 Pound Road East Peckham Tonbridge Kent TN12 5BJ
18 Hatton Place London EC1M 8RU
T: +44 (0)1622 870275
E: contact@stevebakerarchitect.com
W: www.stevebakerarchitect.com

S R Date Description
Note - Do not scale from this drawing except for planning application purposes.
All dimensions must be checked on site by the contractor and any discrepancies reported immediately.
© COPYRIGHT 2023 STEVE BAKER ARCHITECT
Ordnance Survey. © Crown Copyright 2023. All rights reserved.
Supplied by UK Map Centre Licence number 100046957.

Client:
MR and MRS B. TRELEAVEN
Project Title:
HAVISHAM ROAD, GFRAVESEND
Status: PLANNING Stage: P Scale: 1:25/50 Sheet: A1/A3

Drawing Title:
PROPOSED NORTH AND SOUTH ELEVATIONS
Project No: A23320 Disc: A Building: - Package: - Drawing No: 1030 Revision: A